



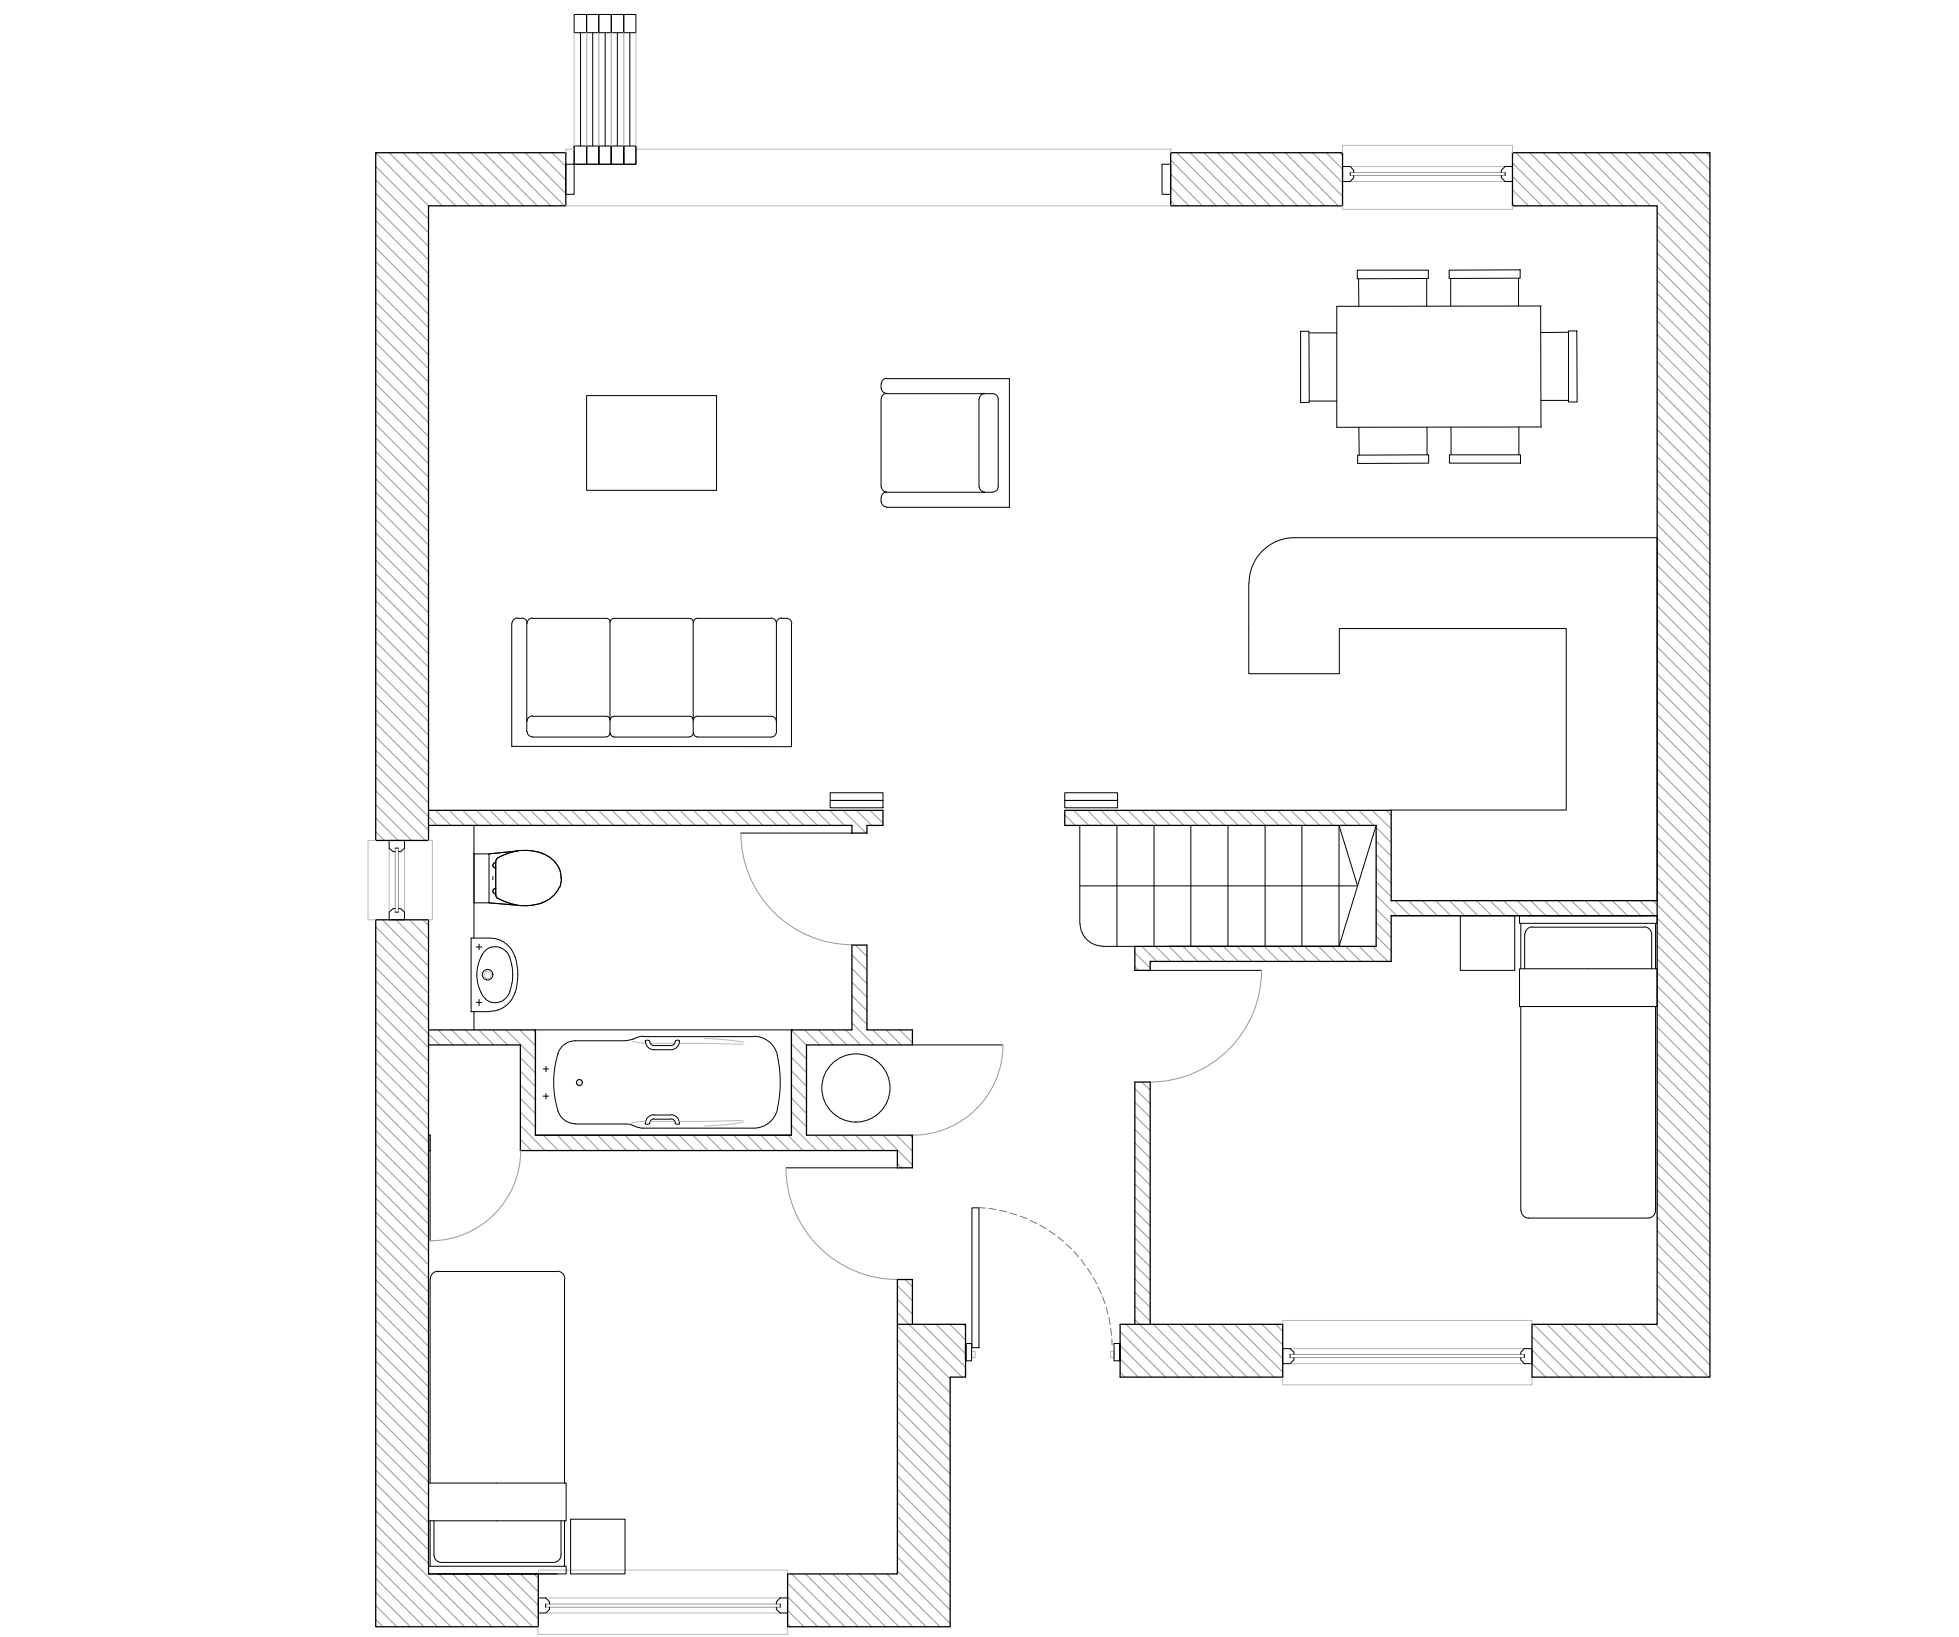


Proposed Ground Floor Plan

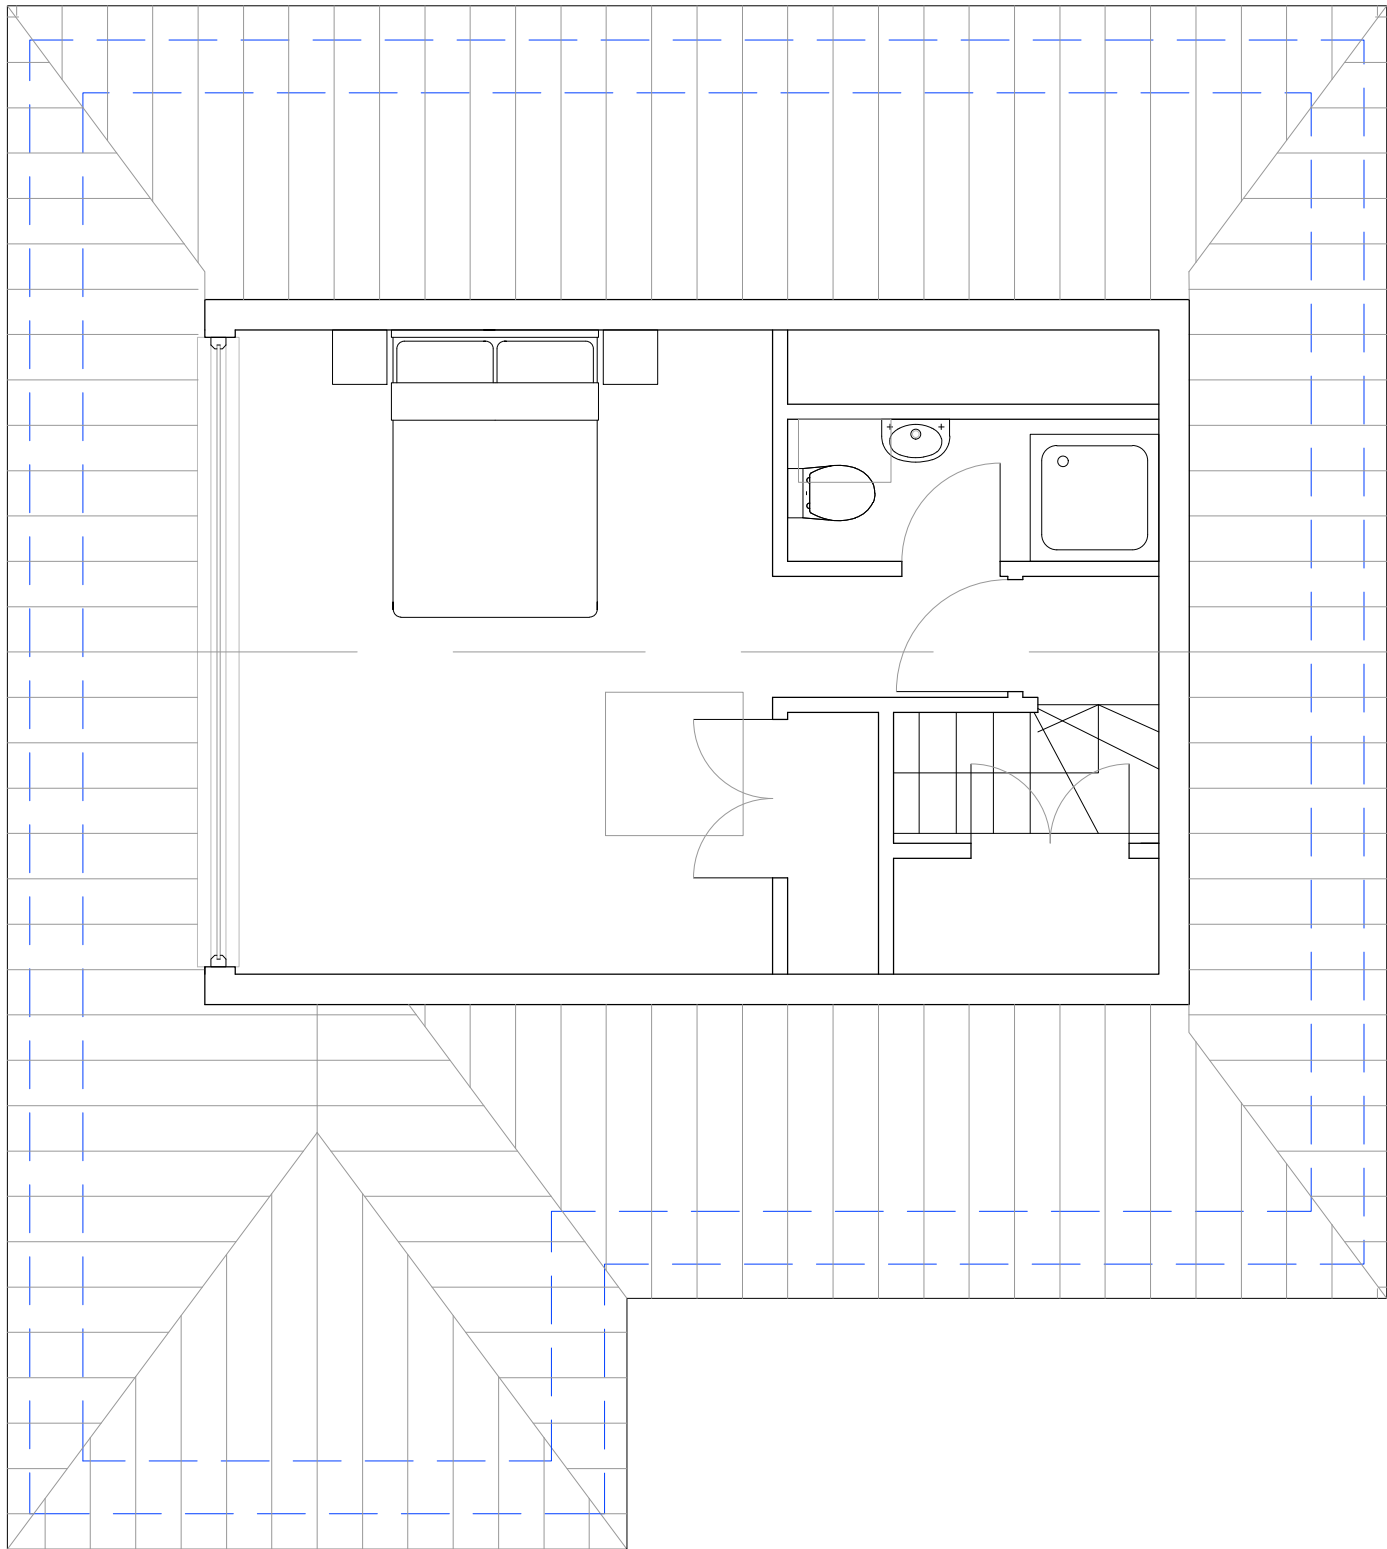


Proposed First Floor Plan




Proposed South Elevation

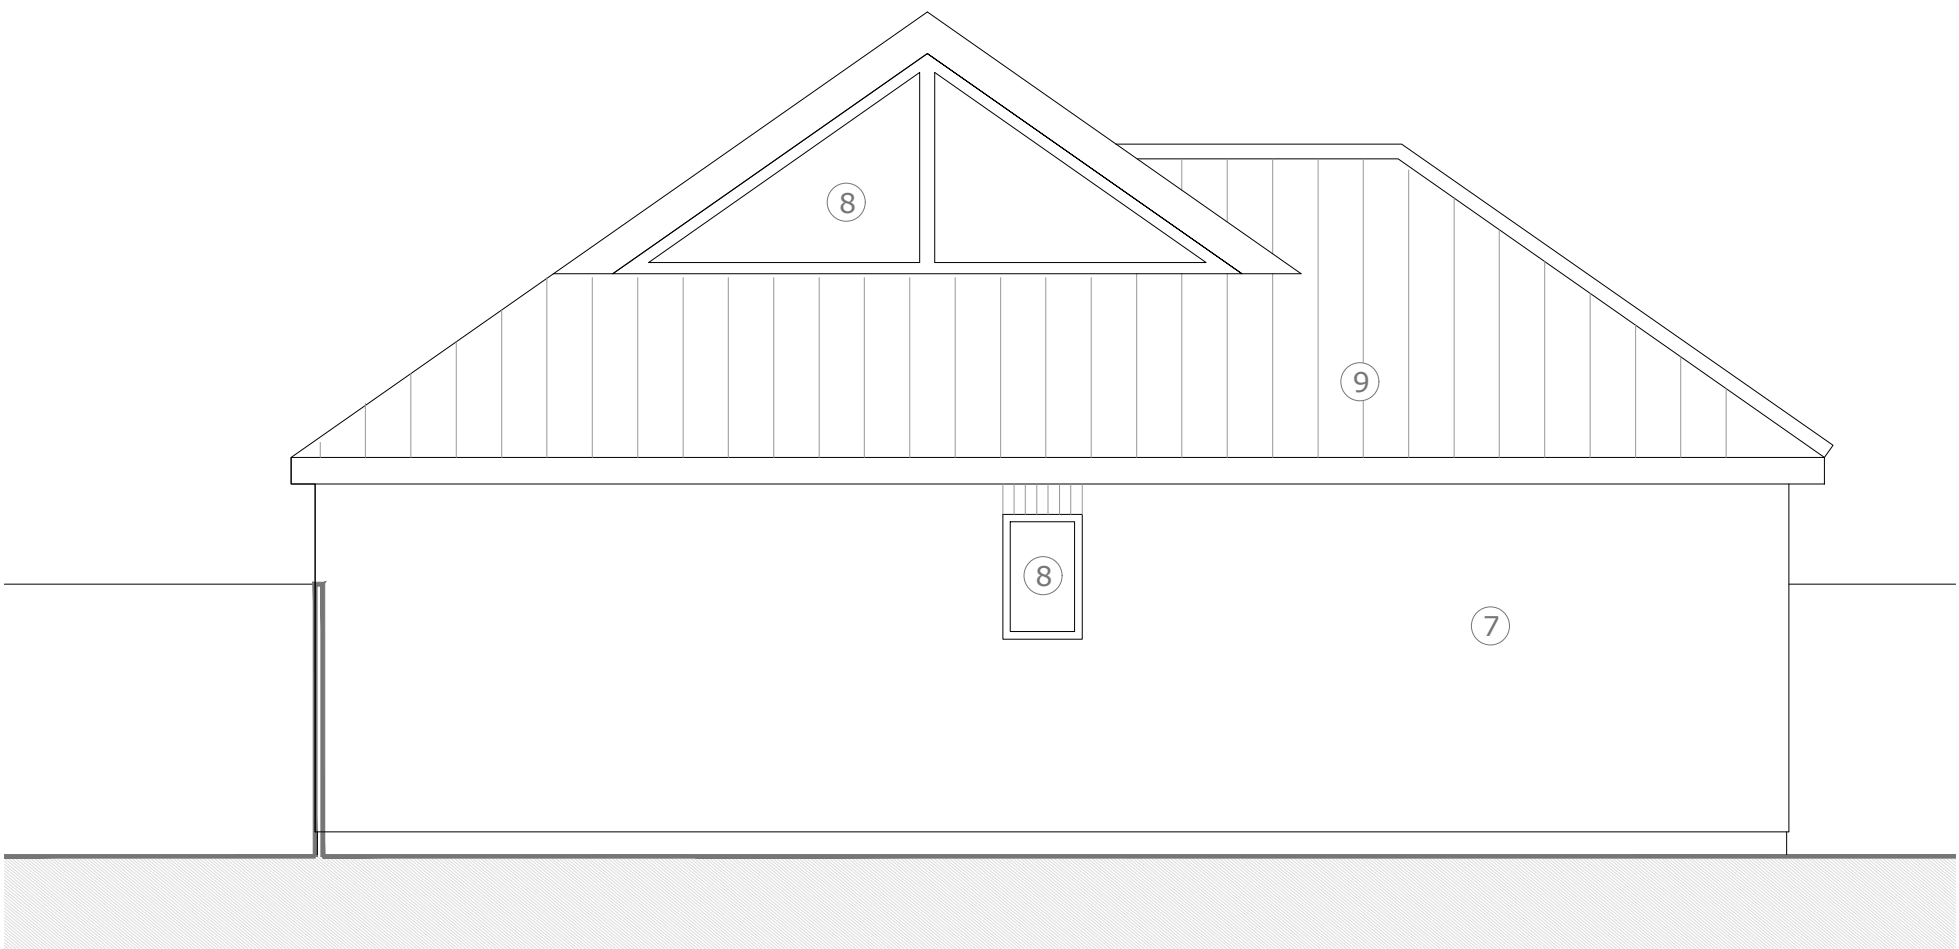

Proposed West Elevation

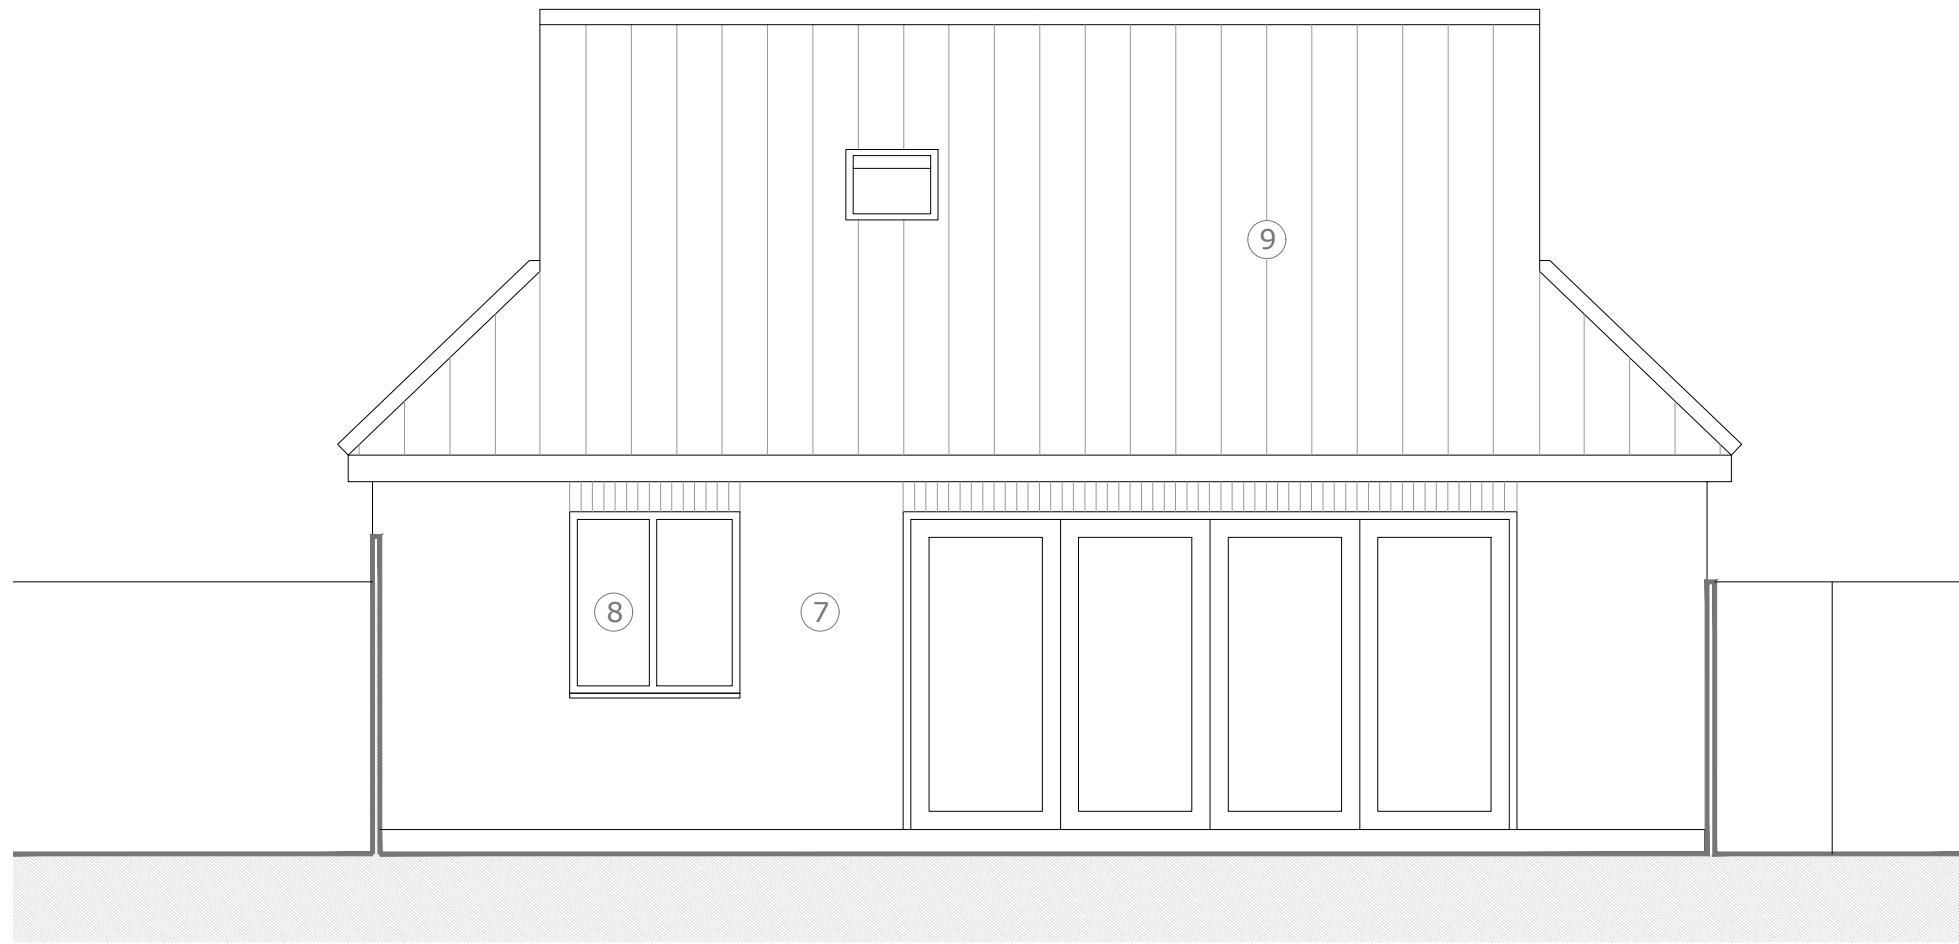

Proposed North Elevation

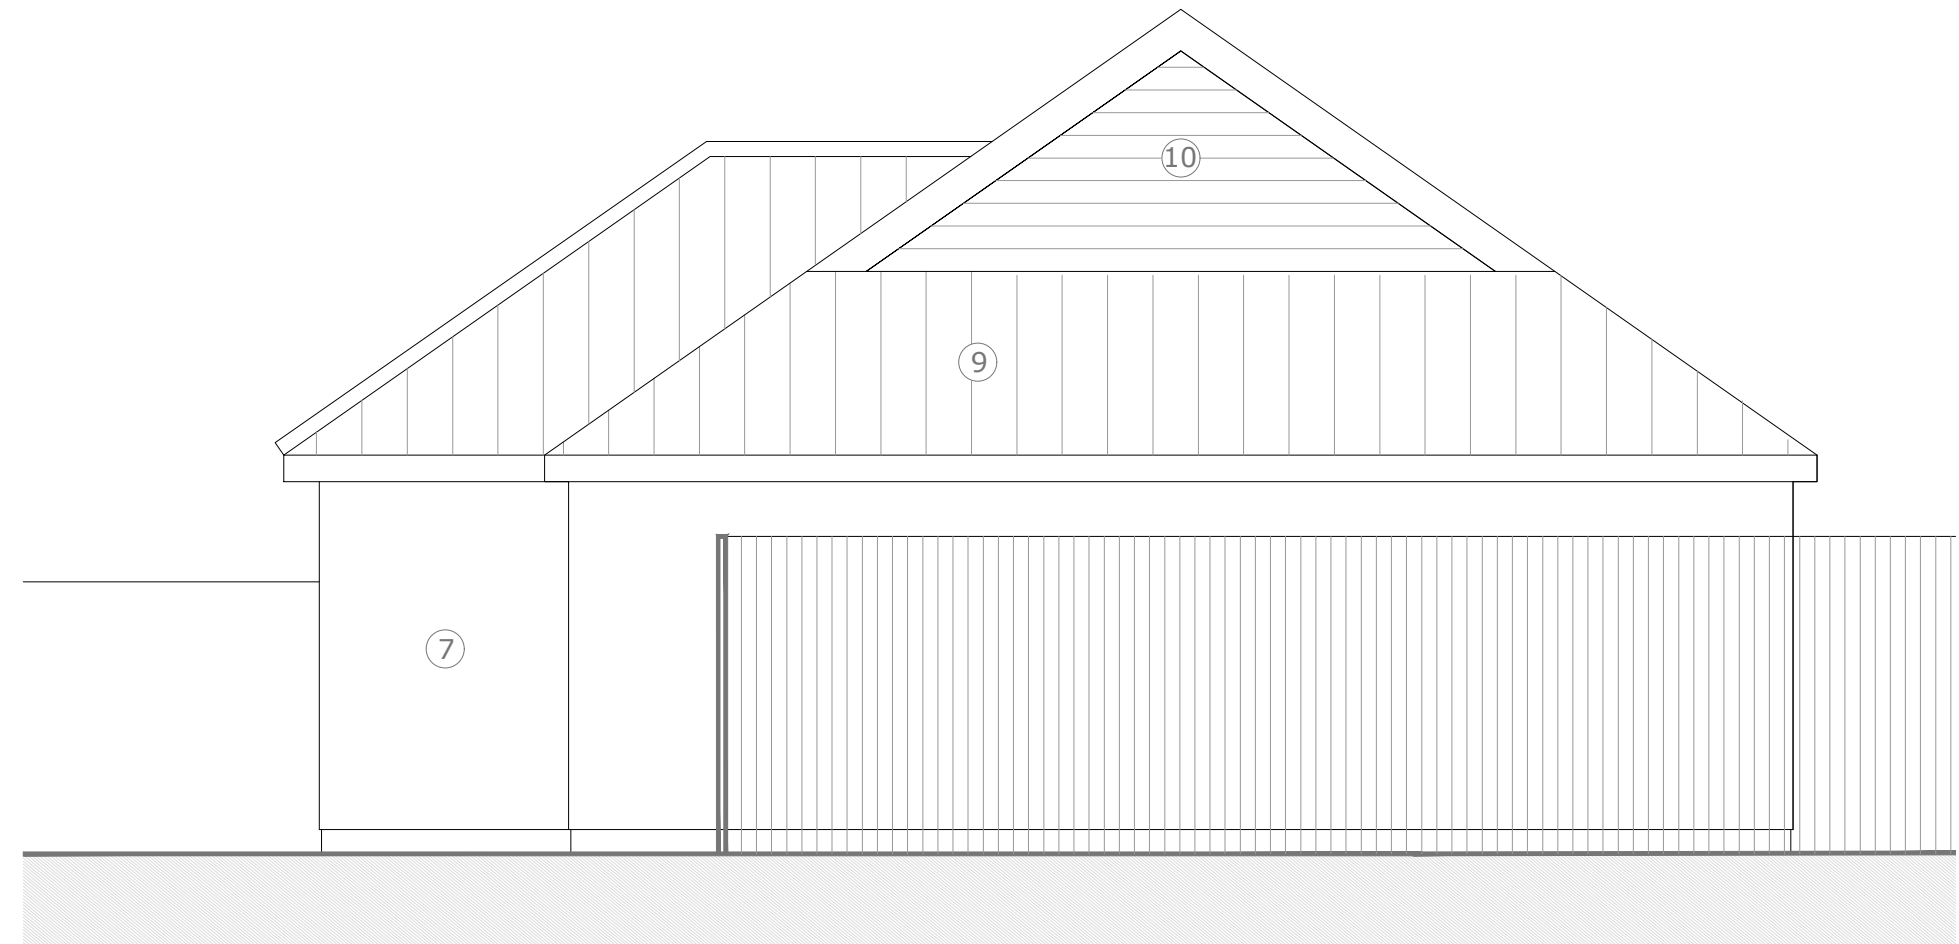

Proposed East Elevation

Scale: 1:50@A1

