


NOTES:

All dimensions to be checked on site and any discrepancy notified to the client immediately. All dimensions are to be used in preference to scaled dimensions.


This drawing is the property of The Martin Ralph Group and must not be reproduced, stored in a retrieval system, or used in any form without their permission.

It is essential that prior to commencement and during construction all work is carried out in accordance with the specifications, drawings, and any amendments, variations, or other documents.


For both pricing and construction purposes Structural, Mechanical and Electrical Engineers designs, calculations and sizes etc are to take preference over the layout drawings. Any discrepancies are to be brought to the immediate attention of The Martin Ralph Group.

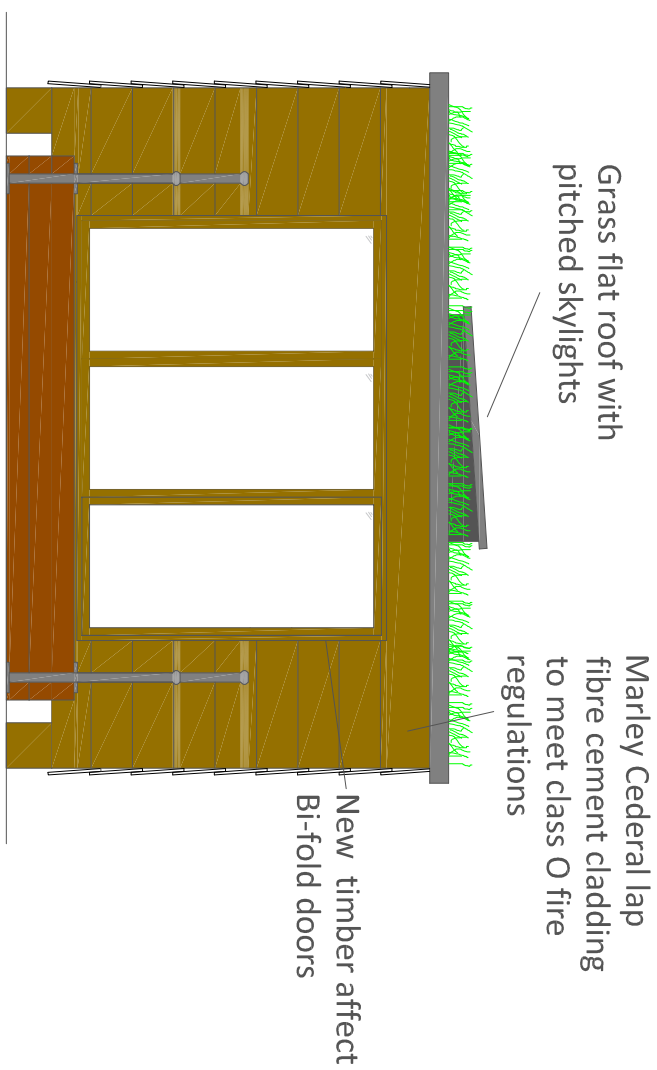


East Elevation (Scale 1:50)

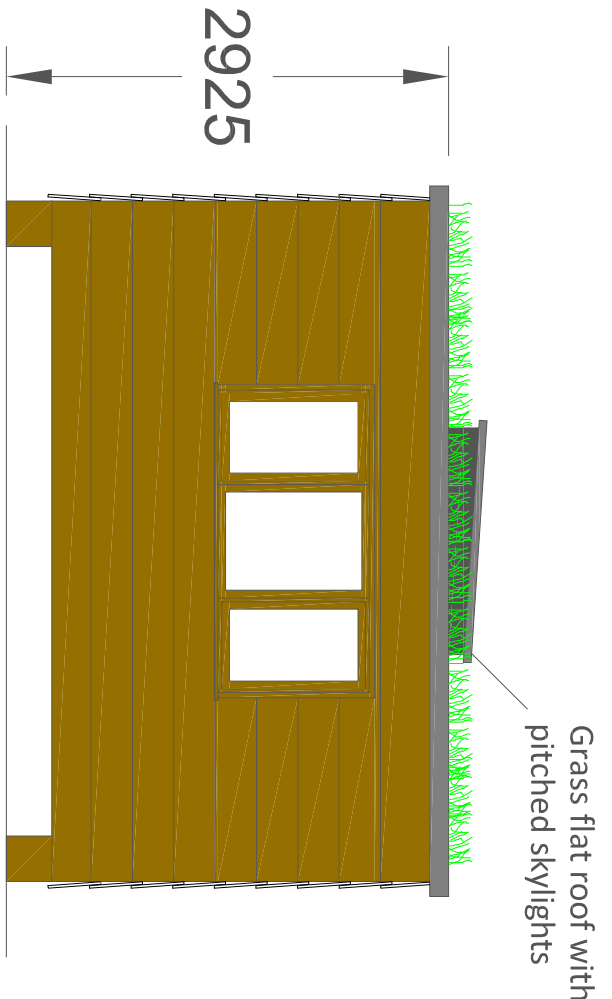


West Elevation (Scale 1:50)

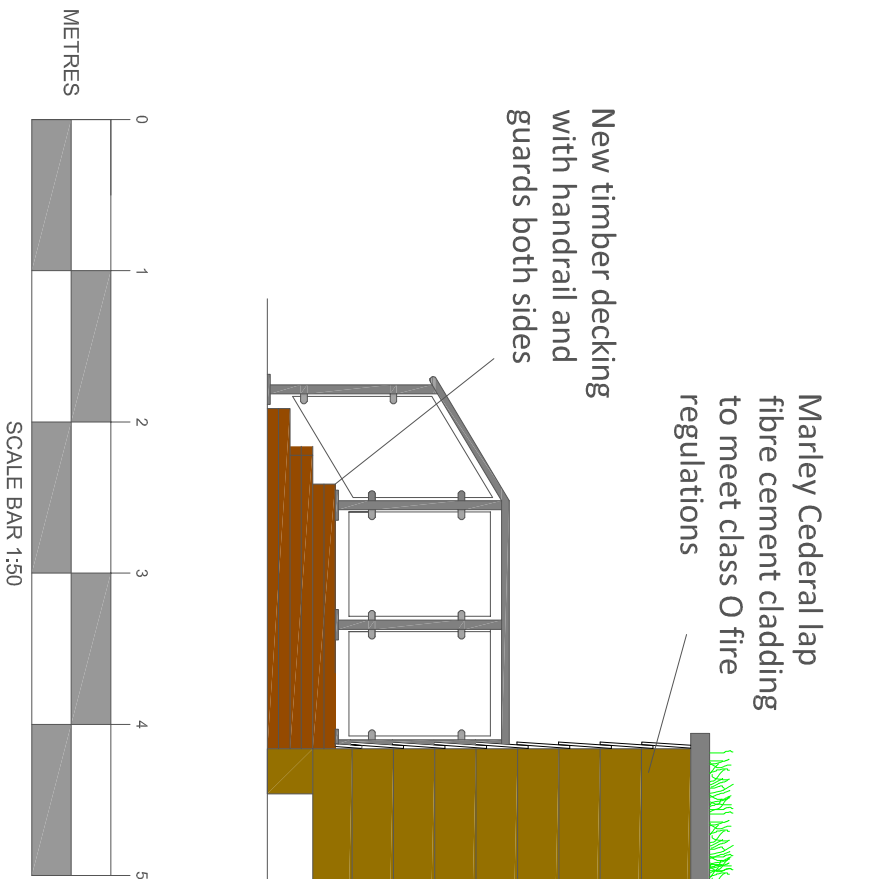

North Elevation (Scale 1:50)

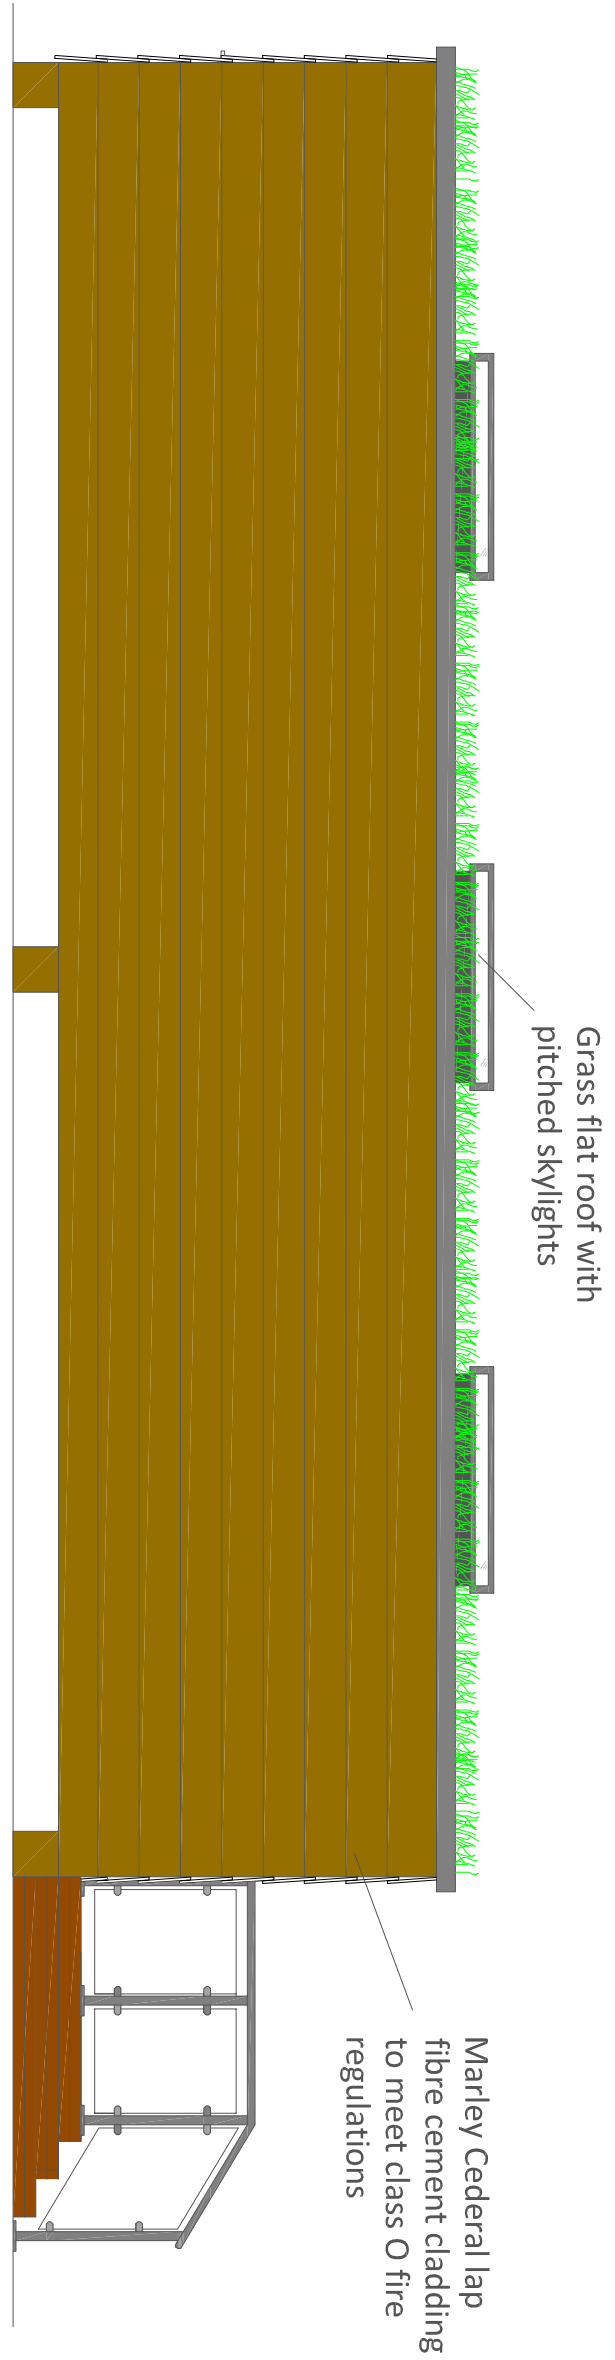


South Elevation (Scale 1:50)

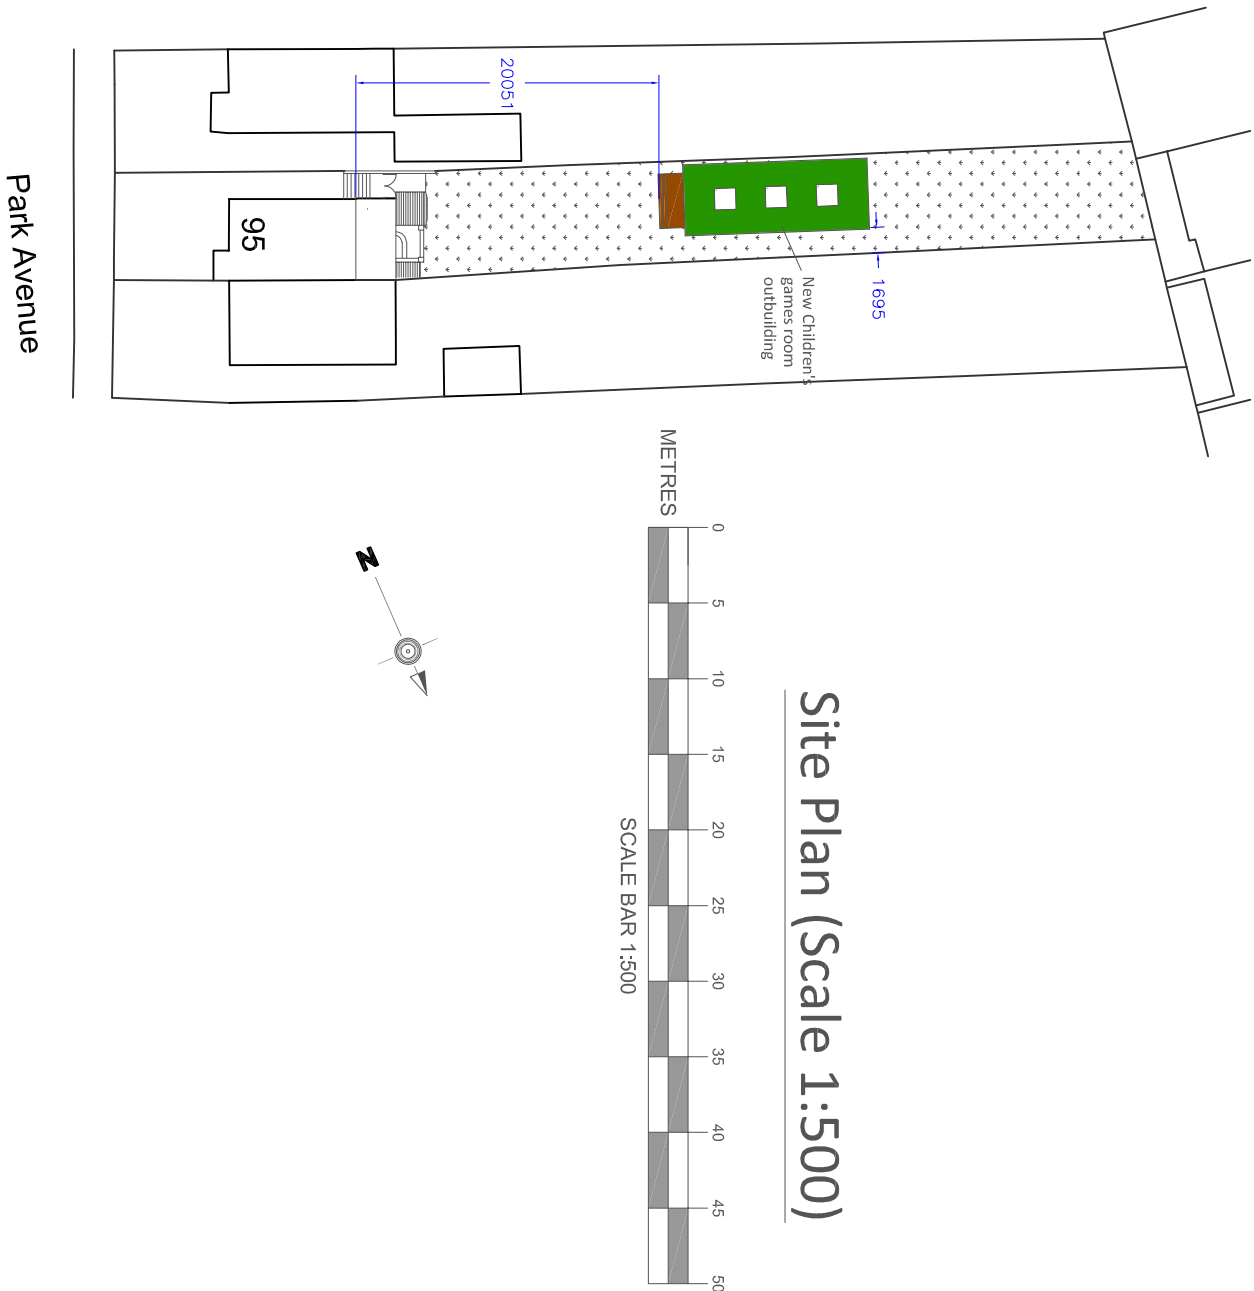


Site Plan (Scale 1:500)



Location Plan (1:1250)

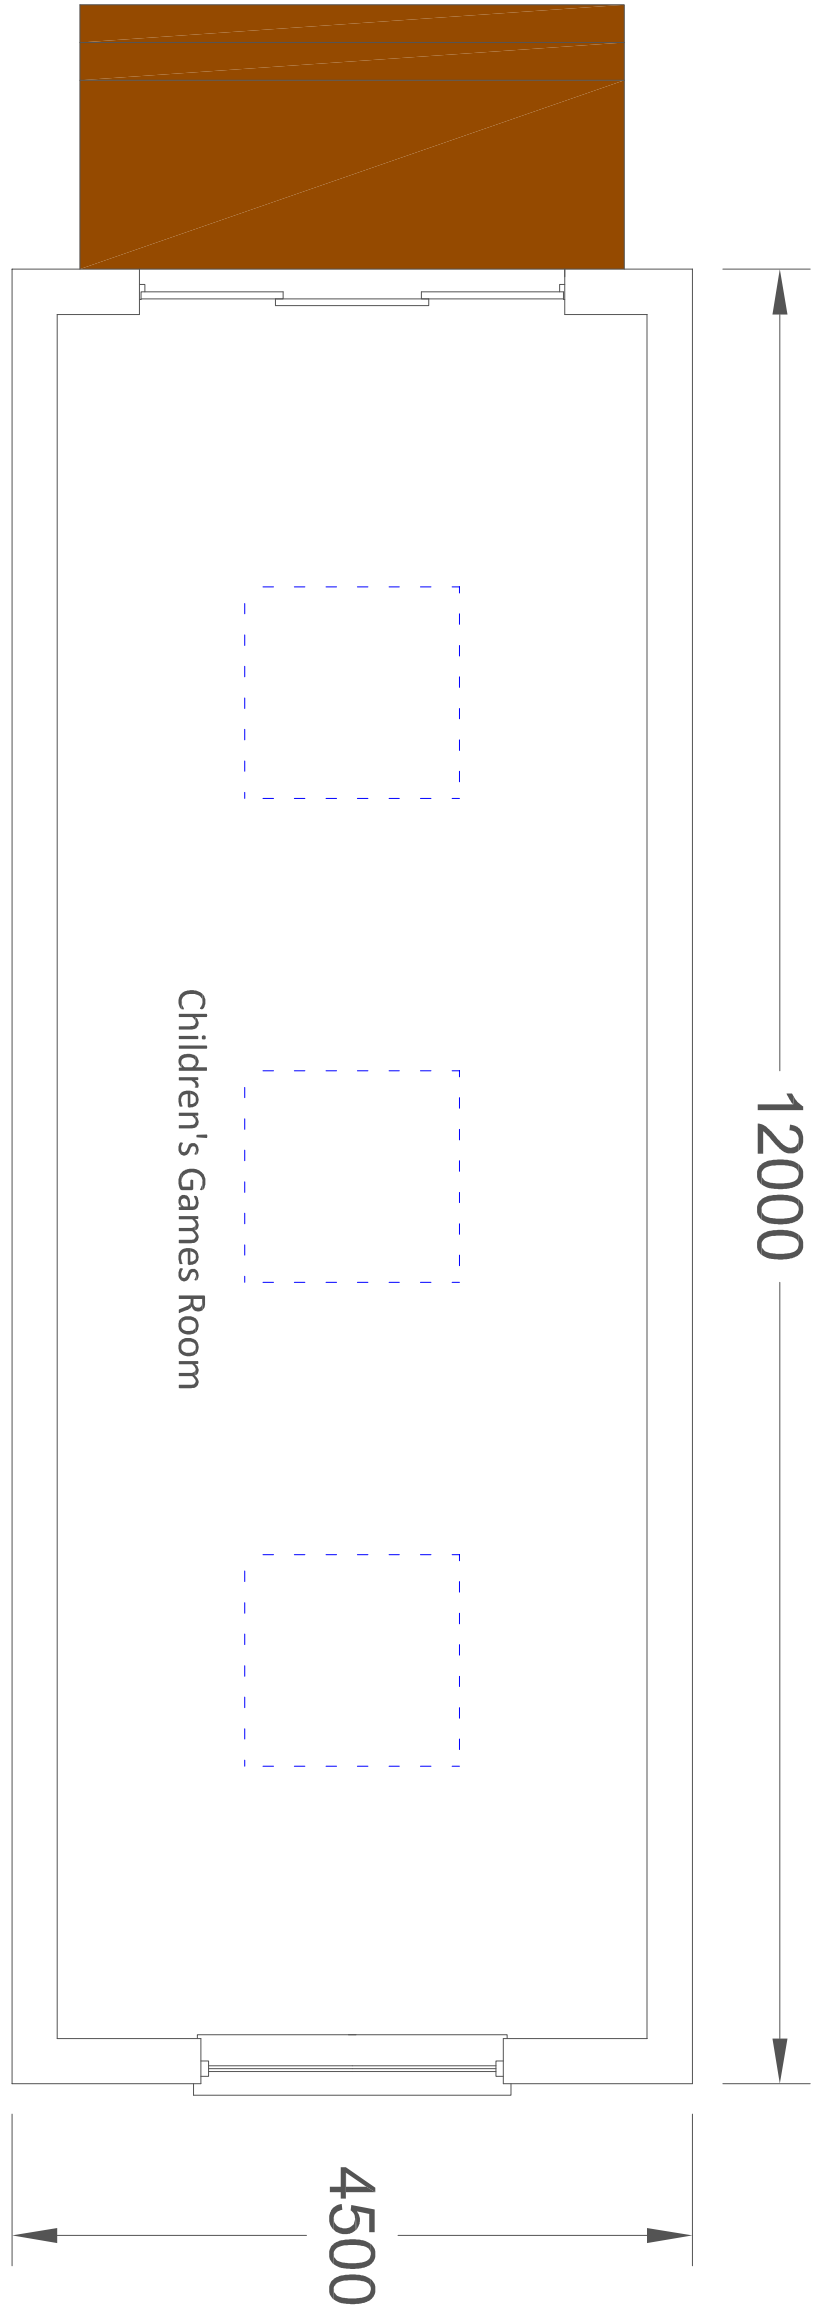

Floor Plan (Scale 1:50)

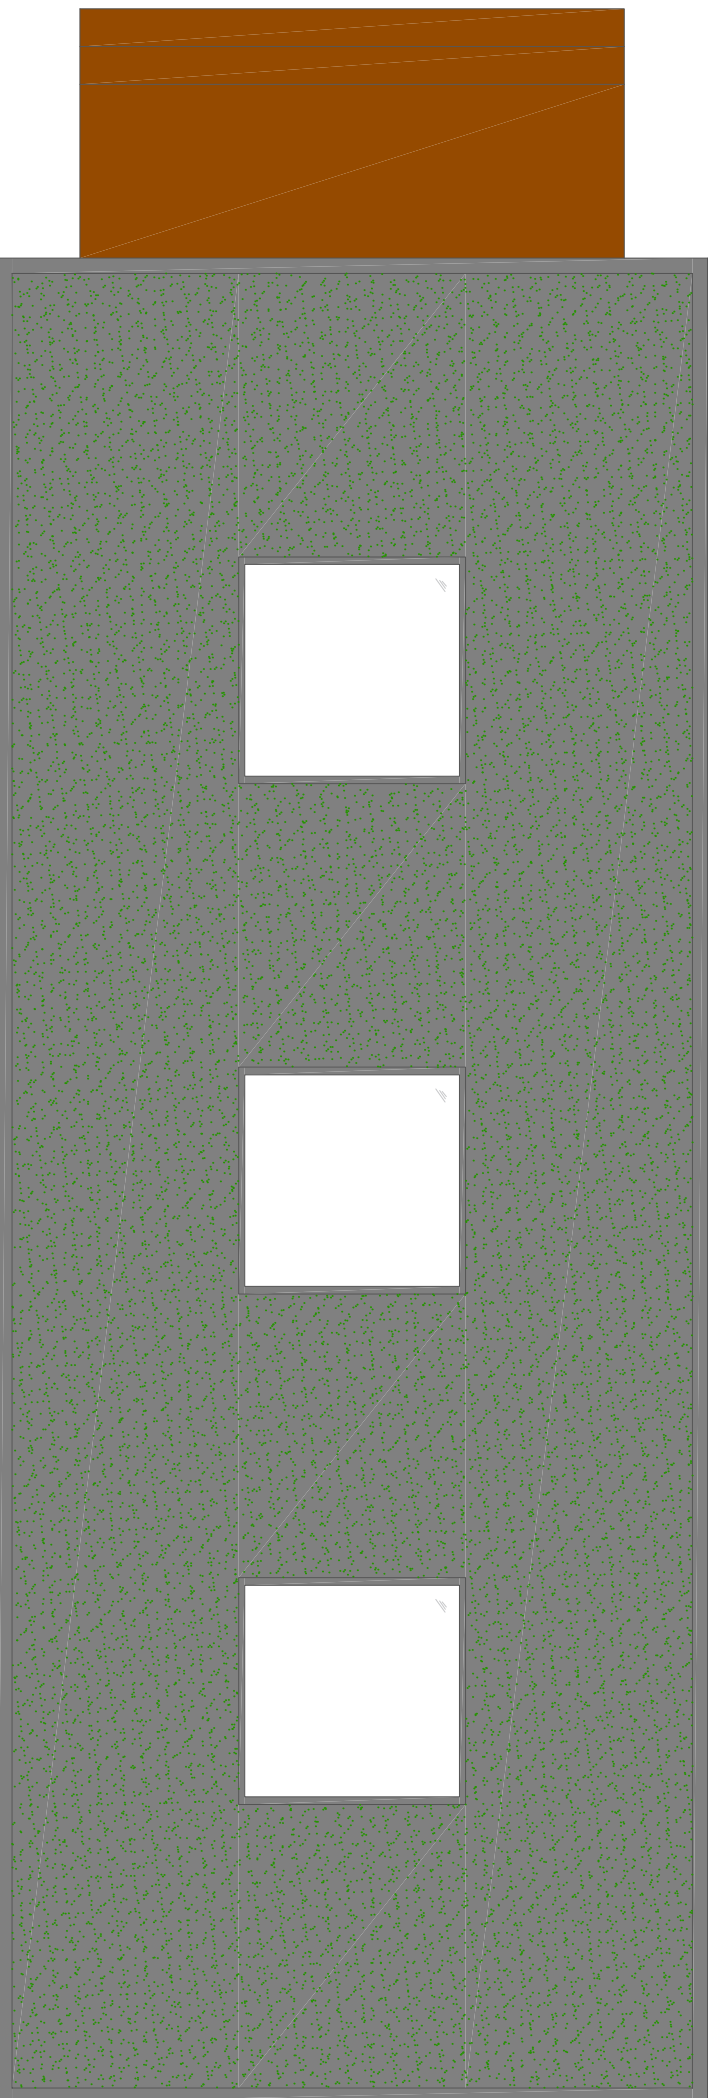

Roof Plan (Scale 1:50)

Planning Application

AMENDMENTS	DATE
CLIENT	
Mr & Mrs Dobson	
95 Park Avenue	
Purbeck	
Waterloo	
Hampshire	
PO7 5DR	
PROJECT	
Proposed extension and outbuilding	
95 Park Avenue	
Purbeck	
Waterloo	
Hampshire	
PO7 5DR	
DRAWING TITLE	
Proposed Outbuilding Plans and Elevations	
DATE	18/01/2018
SCALE	AS INDICATED @ A1
DRAWING No.	17.102.MF
REVISION	

TITLE

MARTIN RALPH

GROUP



CHARTERED SURVEYORS
ARCHITECTS & ENGINEERS

11 Dragon House
Bournemouth
Purbeck
PO7 5DR

www.martinralph.co.uk
info@martinralph.co.uk
T: 023 9225 7711
F: 023 9225 7712