


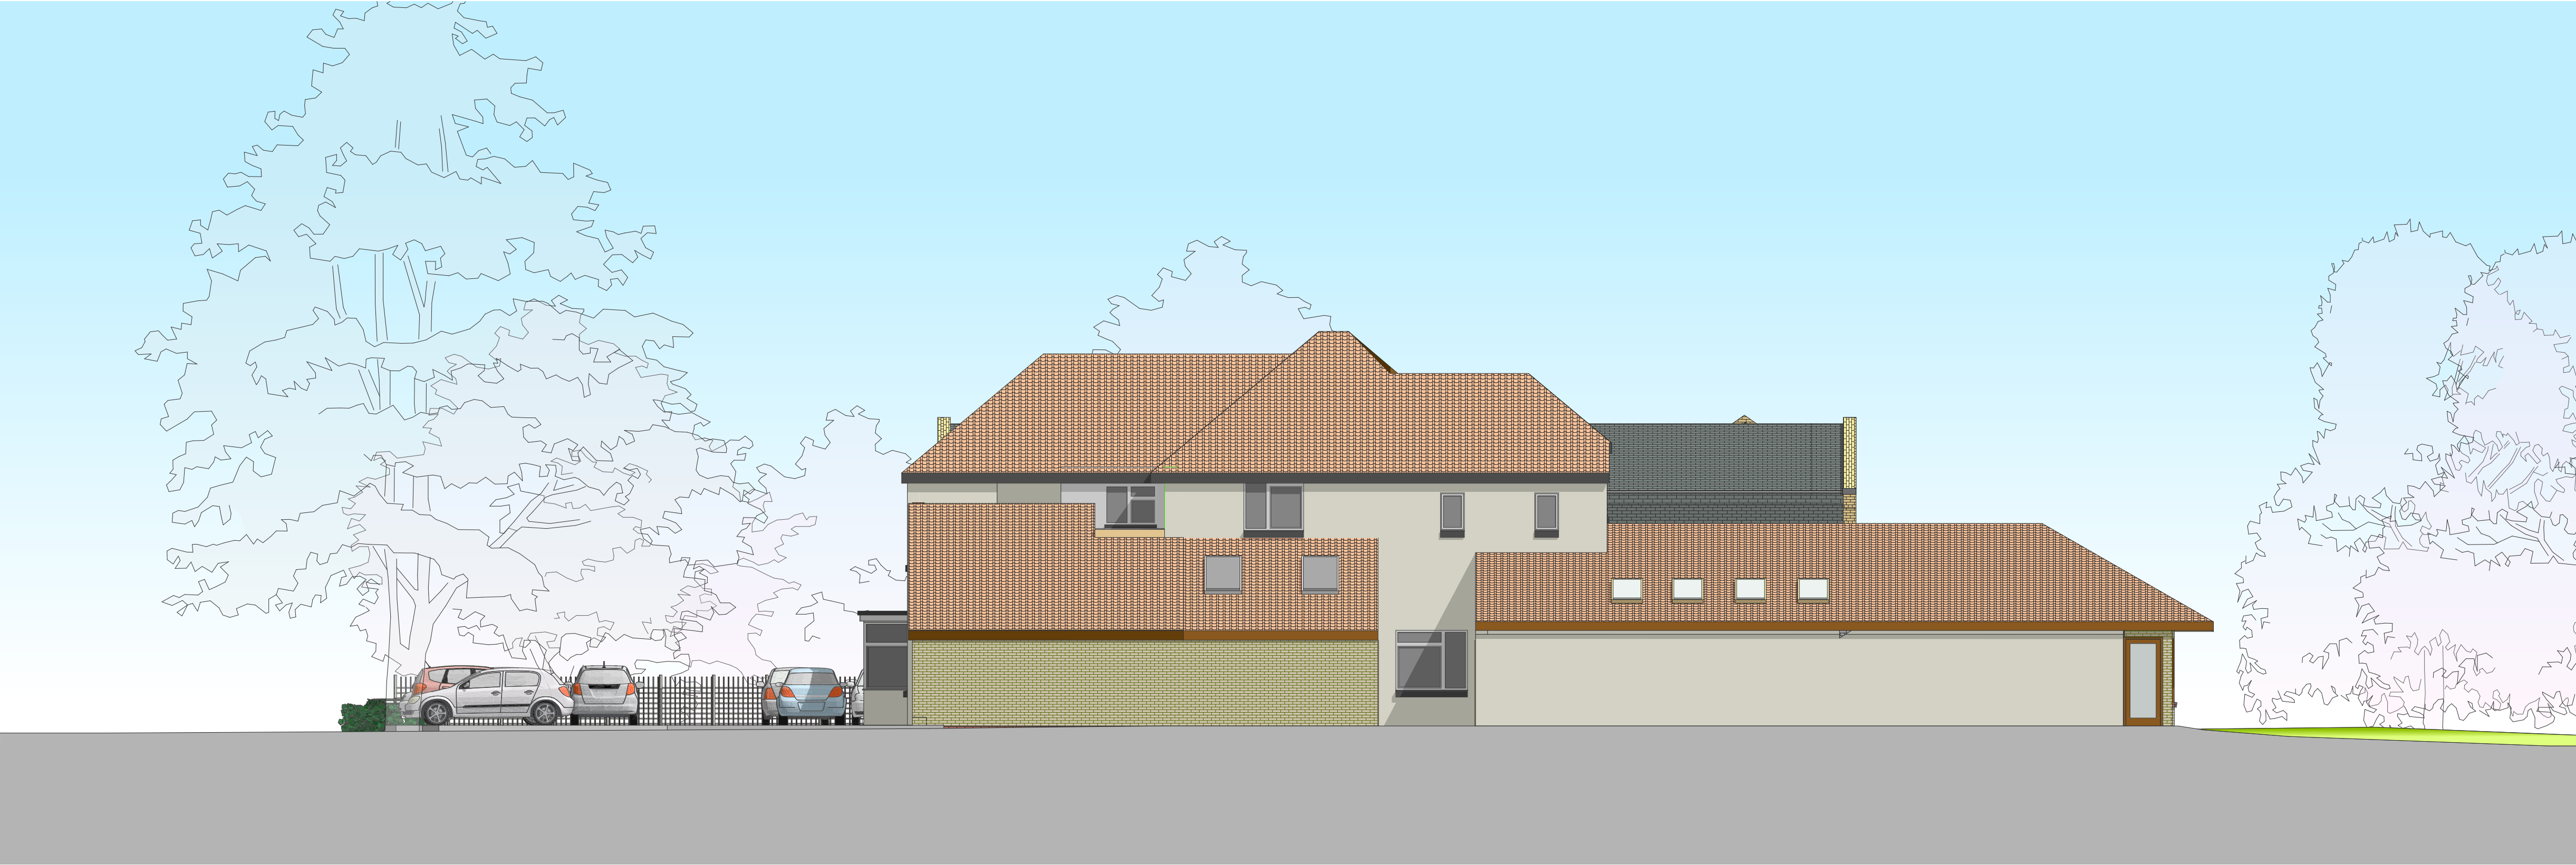

3

PROPOSED NORTH-EAST ELEVATION

1:100



4

PROPOSED NORTH-WEST ELEVATION

1:100

revisions & notes: A 07.09.2016 JB Issued for Client Comment

project: Mr T. M. Maloney
Care Home Extension
Oaklands, Stakes Hill Road,
Waterlooville

drawing name: Proposed Elevations

status: For Planning
date: October 2016
scale: 1:100 @A1
drawn: JB



61 South Street, Havant, Hampshire PO9 1BZ
t: 023 9248 2494 f: 023 9248 1152
e: design@pwp-architects.com w: www.pwp-architects.com

Project No. 5011 drawing No. 1160 rev A

0 100mm @A1

Note: All dimensions to be checked on site by the contractor before fabrication and erection. Figured dimensions to be taken in preference to scaled dimensions. This drawing is the copyright of the architects and must not be reproduced or used without their express consent, except for the purposes of a planning application. Electronic issue of this drawing to be confirmed by paper hard copy only.