




FRONT ELEVATION
* Obscure Glazed Windows

SIDE ELEVATION

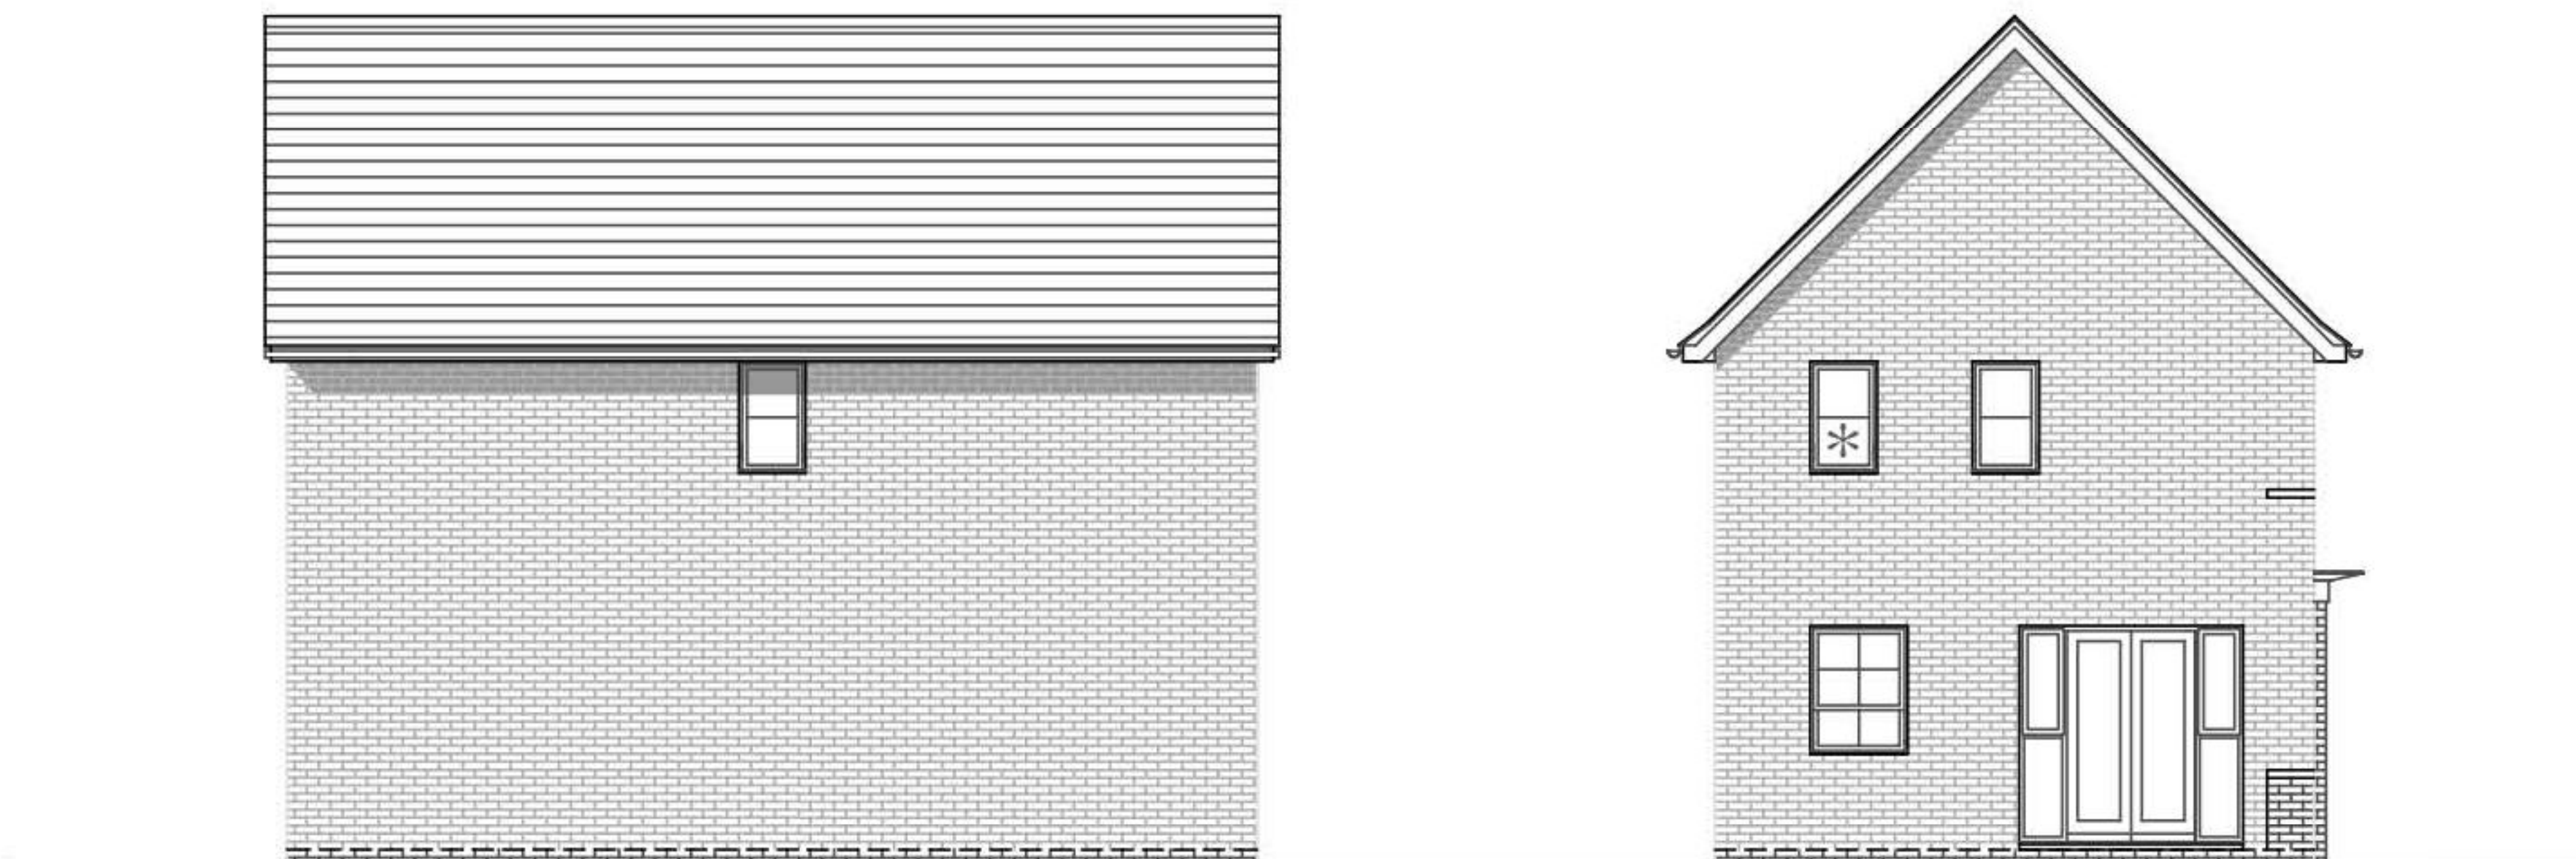

SIDE ELEVATION

REAR ELEVATION

PLOTS 10 (OPP) & 118 (OPP)

3 BED (5 PERSON)
HOUSE
2.0 STOREY
917 SqFt

Project:
HAVANT ROAD,
EMSWORTH
Title:
ENNERDALE
ELEVATIONS

Drawn by: RKDB Checked by: MAH

Scale @ A3:
0 1 2 3 4 5m
Scale 1:100

Date: OCTOBER 2017

Rev	Date	Drawn	Checked

Drg No: CB_I5_I05_EN_E01

Rev:

Client:

 **BARRATT**
HOMES


COOPERBAILLIE