



REVISIONS				
REV.	DESCRIPTION	DRAWN	CHKD.	DATE
A	Tender issue	DW	==	02/01/18
B	Boiler flue relocated	DW	==	08/02/18
DATA point added to front elevation				
C	Brick quoins removed on brickwork elevations	DW		17/05/18

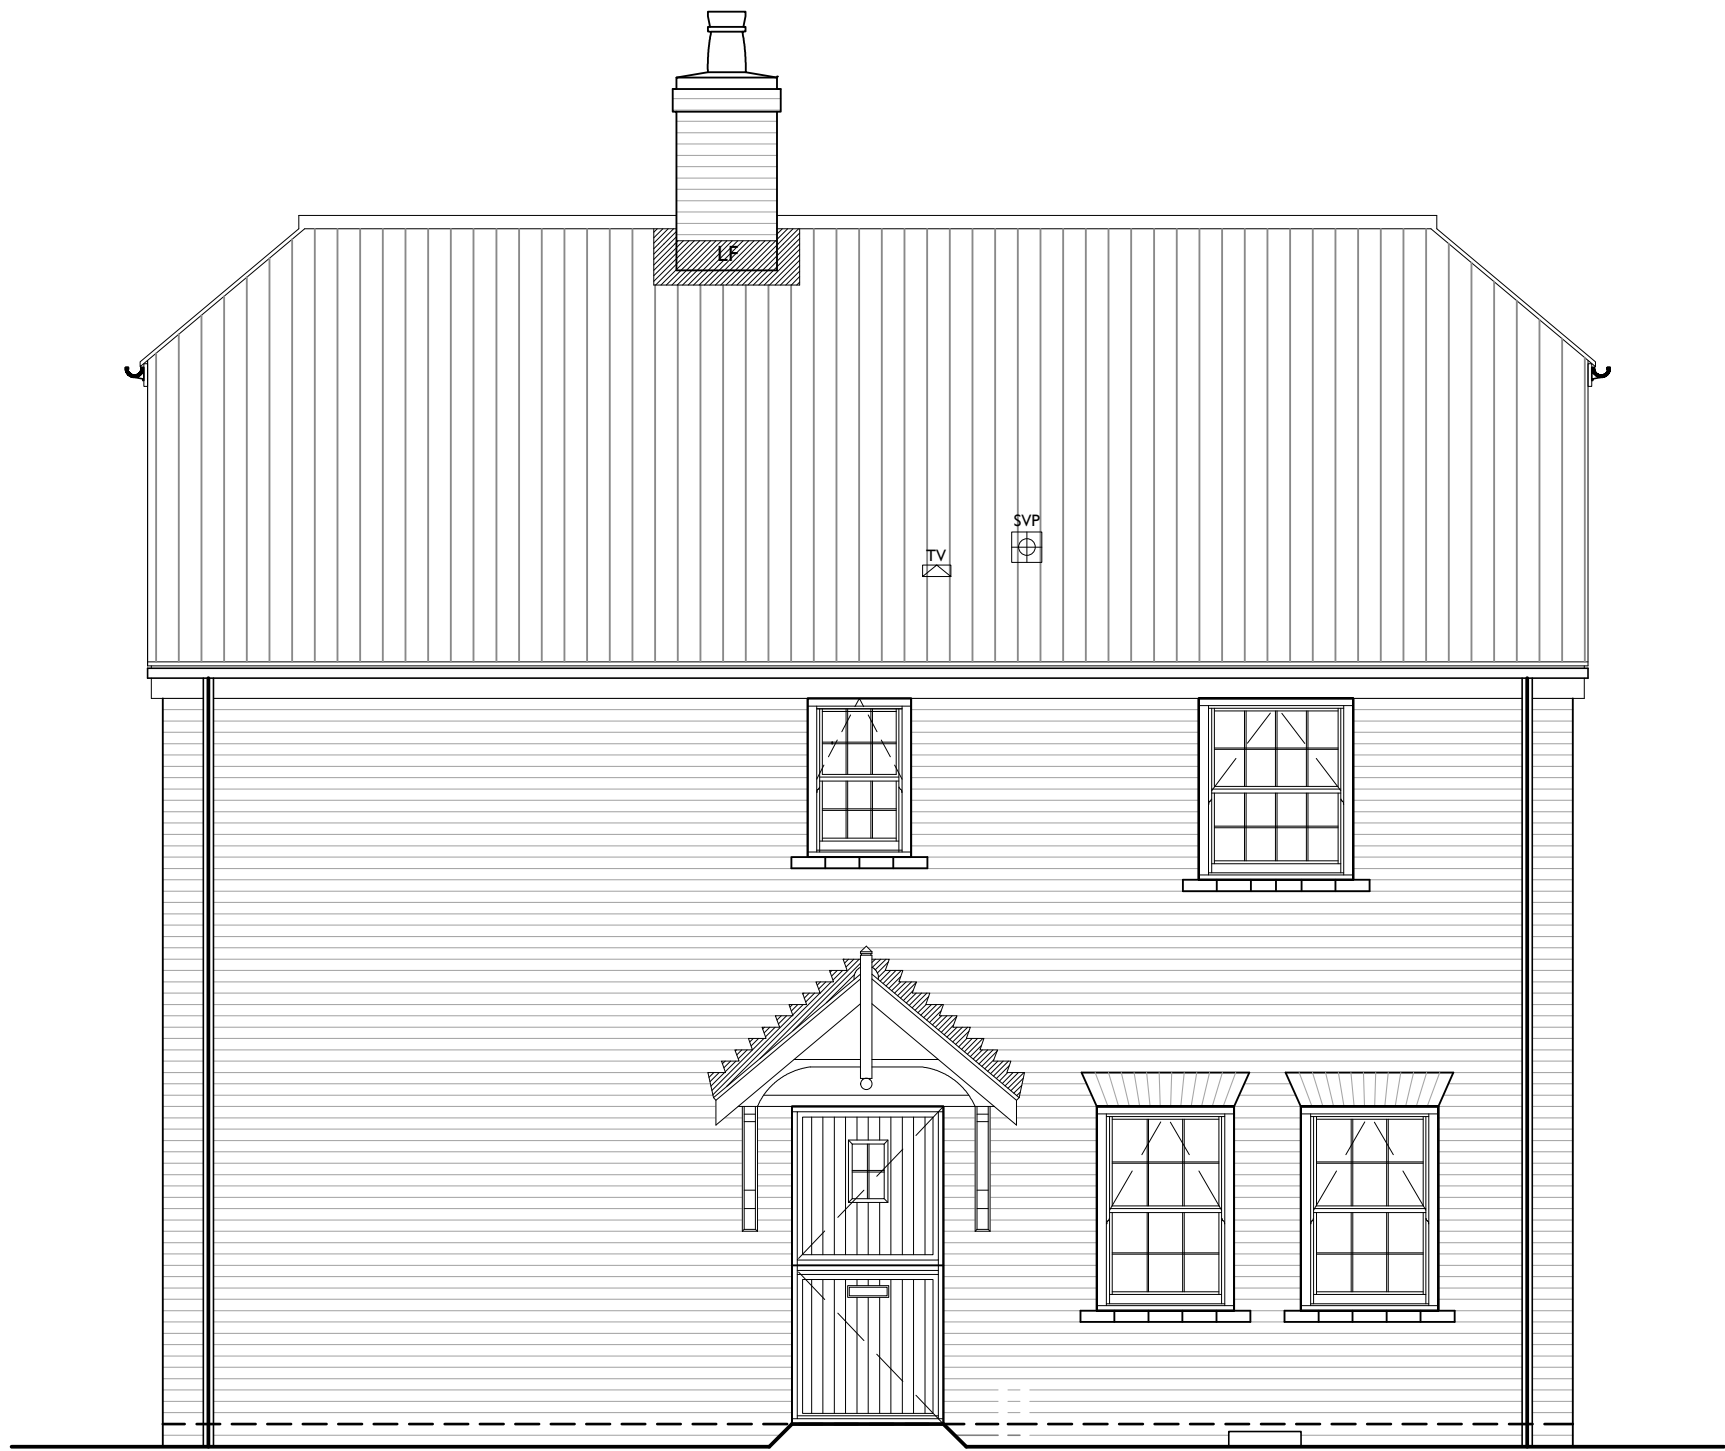


Front - South



Rear - North

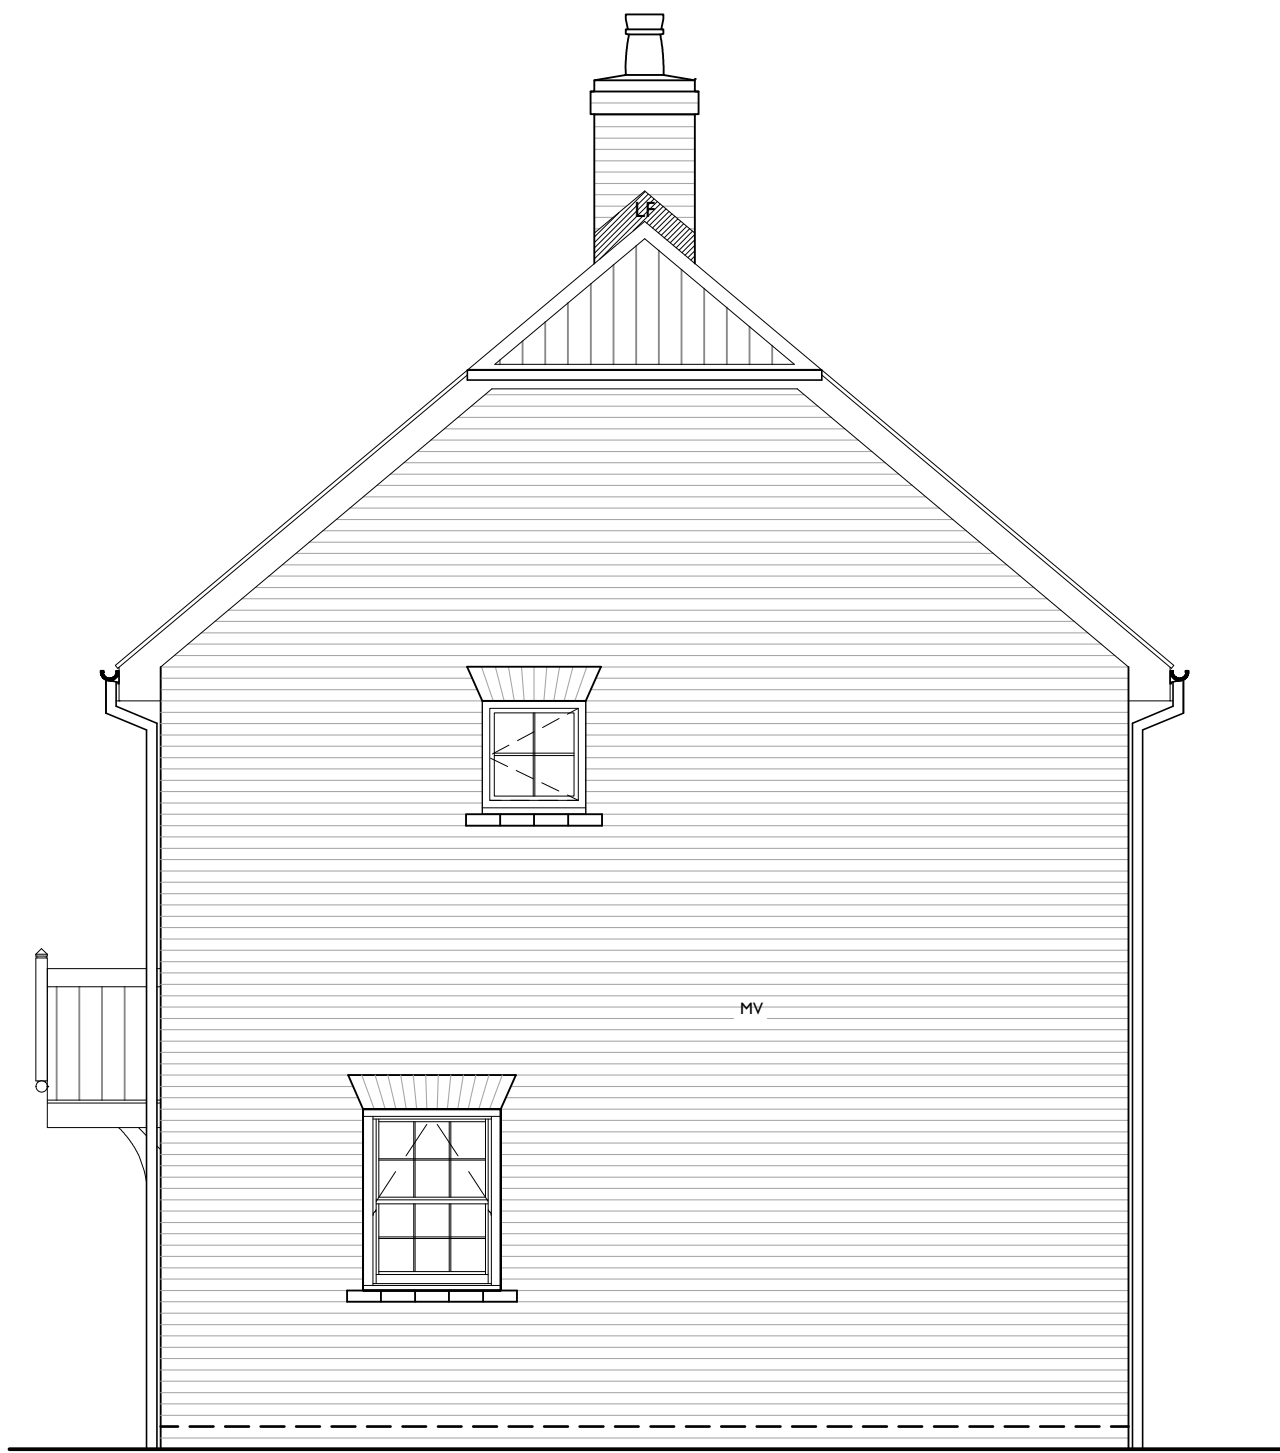

East - Side

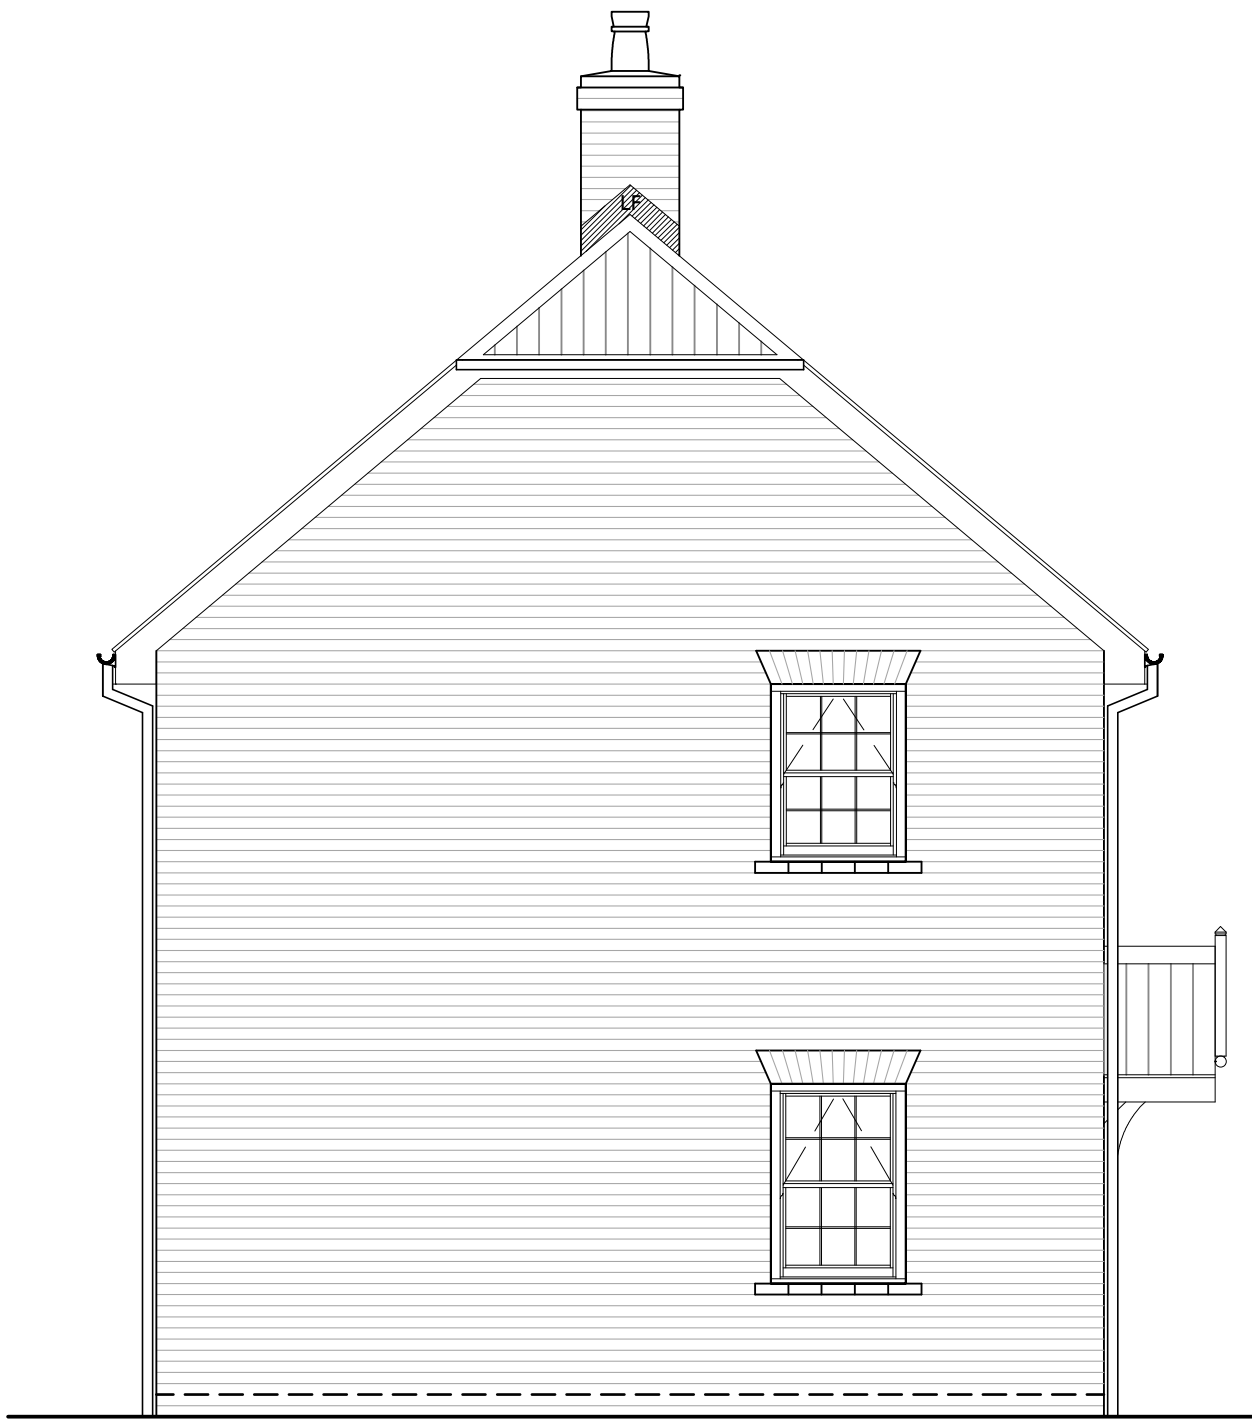

Side - West



The Studio , Unit 17, Vicarage Farm Business Park, Winchester Road,
Fairoak, Hampshire, SO50 7HD
023 8069 7010
enquiries@urbanpulsedesign.co.uk www.urbanpulsedesign.co.uk

East Leigh House
Havant
Barton Road
Ibex Homes Ltd

Project type	Drawing classification	Work stage
--------------	------------------------	------------

DRAWING TITLE
Plot 4
Elevations & Sections



SCALE	SHEET SIZE	SHEET No.	DRAWN	CHKD.	DATE	CAD FILE
1:50	A1	of	DW		17/05/2018	

Detailed Planning

17-1061-402-C