


PROJECT - House Refurbishment +
 - Loft conversion
 CLIENT - Mr + Mrs SAMMUT
 - 60 Bedhampton Hill, PO9 3JP
 DRAWING - Elevations - Existing
 - Drawing Number 3JP 002
 SCALE - 1:50 @ A2
 DATE - June 2018
 DRAWN BY - Tristan Donaldson
 - carpentry + construction

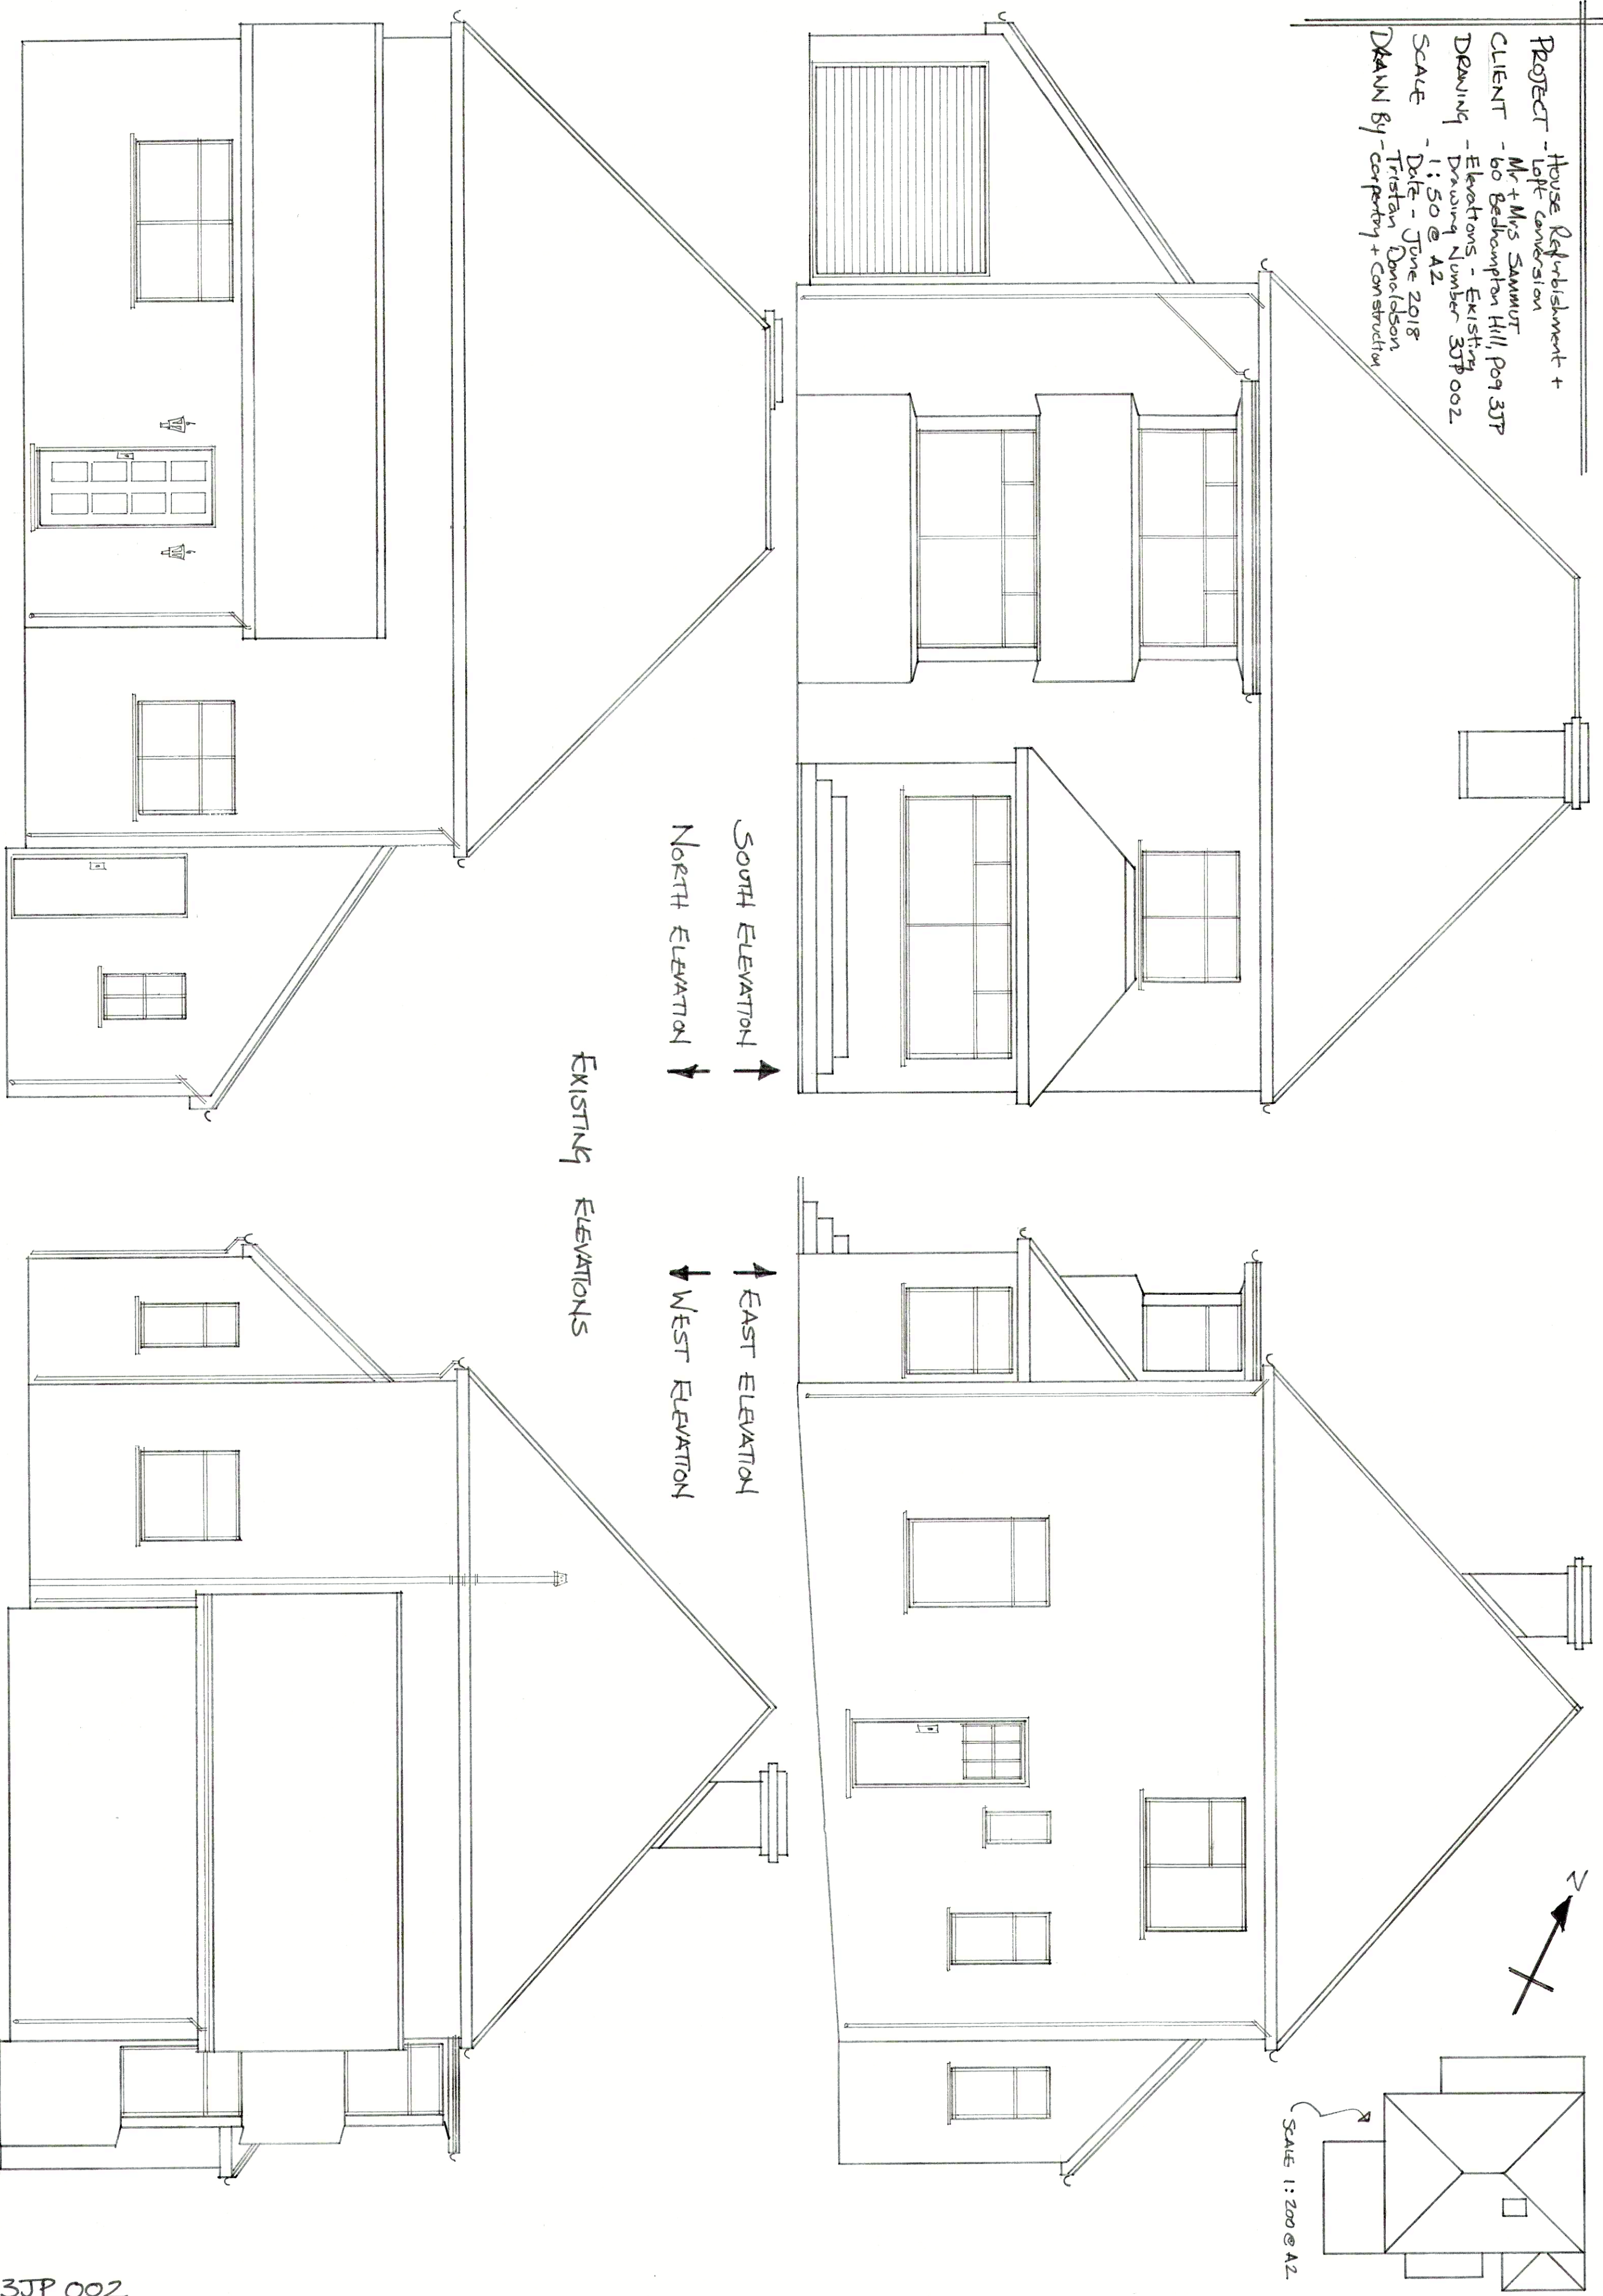

EXISTING ELEVATIONS

SOUTH ELEVATION ↑
 NORTH ELEVATION ↓

EAST ELEVATION ↑
 WEST ELEVATION ↓