


NOTES


1. DO NOT SCALE FROM THIS DRAWING.
2. ALL DIMENSIONS ARE TO BE CHECKED ON SITE, PRIOR TO COMMENCING ANY WORKS
3. ALL BOUNDARIES ARE ASSUMED AND WE ACCEPT NO LIABILITY FOR BOUNDARY INACCURACY
4. THESE ARE NOT WORKING DRAININGS AND ARE FOR PLANNING PURPOSE ONLY

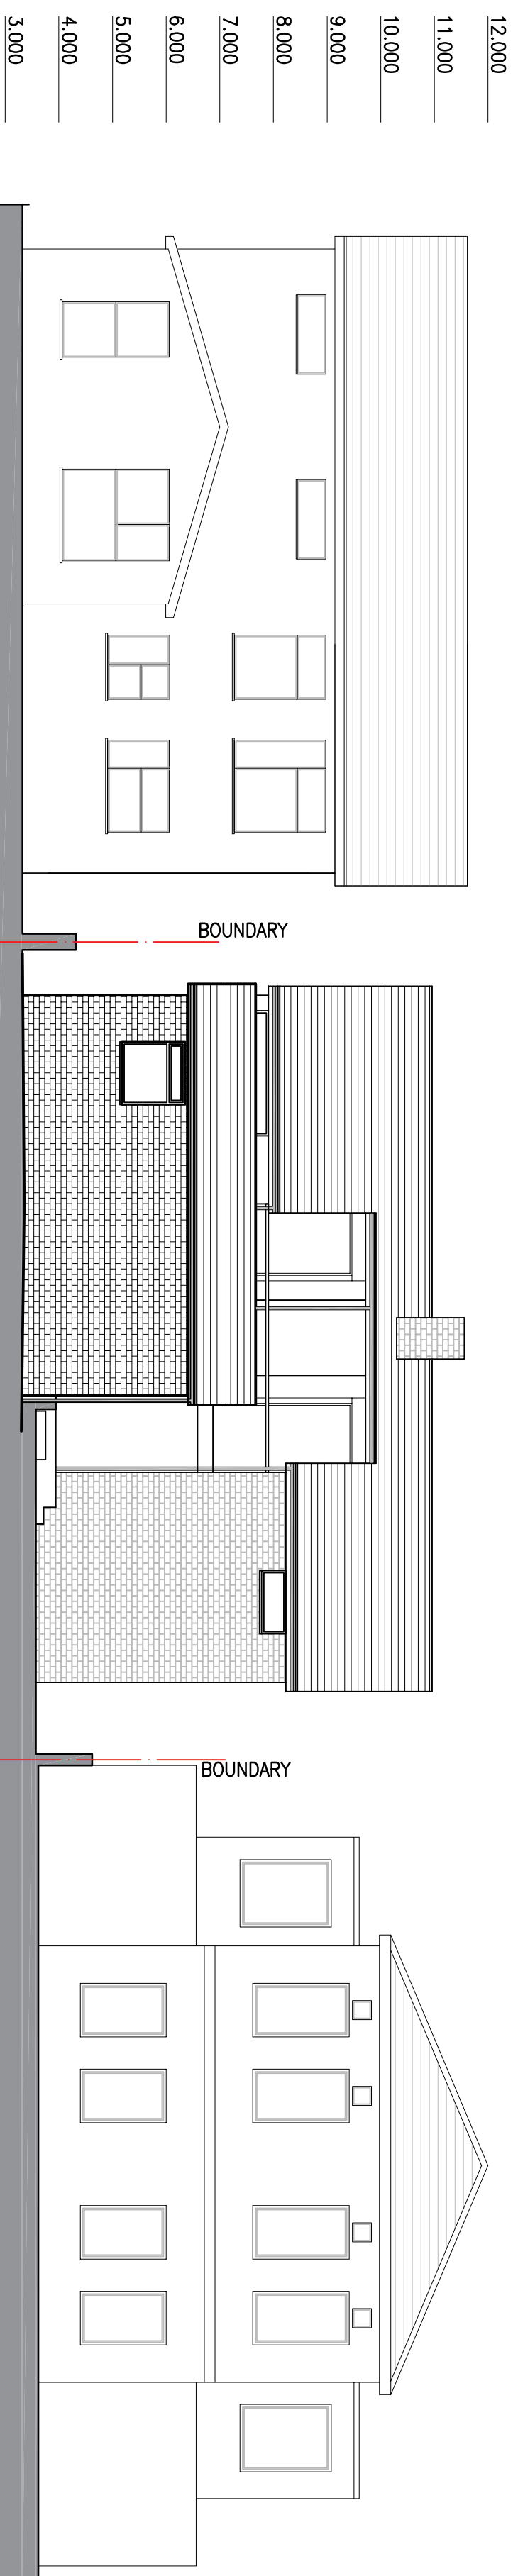

SOUTH ELEVATION



NORTH ELEVATION

 

P3	PLANNING ISSUE	20/04/18	JM						
P2	PLANNING ISSUE	10/04/18	JM						
P1	PRELIMINARY ISSUE	04/04/18	JM						
ISSUE	REVISION	DATE	INITIAL						

COPYRIGHT All rights reserved

These drawings, plans and specifications and the copyright therein are the property of David Dexter Associates and must not be used, reproduced or copied wholly or in part without the written permission of David Dexter Associates.

Project

BALLBOOREY
194 SOUTHWOOD ROAD
HAYLING ISLAND

Cite

R. STEUL

daviddexter@
associates

david dexter associates, Unit G East, Coate House
1-3 Coate Street, London, E2 9AG
t: 020 8980 0512 mail@daviddexter.co.uk
www.daviddexter.co.uk

Title

EXISTING
NORTH AND SOUTH
ELEVATIONS

PLANNING DRAWING

Designed	R.S	Approved	
Drawn	J.M	Project Engineer/Director	Date
Scale	1:100@A1 U.N.O.	North	Drawing No:
Date	MARCH '18		1724-005
			P2