


NOTES:

Dimensions to be checked on site before commencing work. Any discrepancies shall be reported to the architect immediately.


Do not scale from these drawings except for planning purposes. Use figured dimensions only.

Where applicable this drawing is to be read in conjunction with other consultants' drawings.

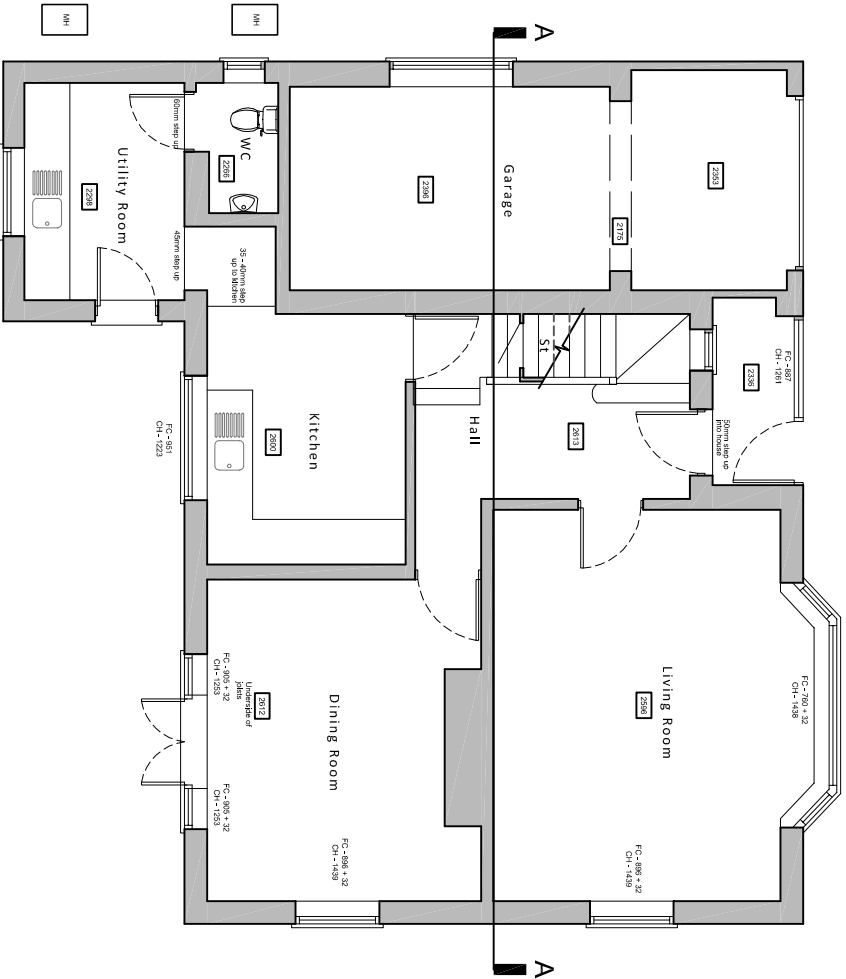


Ground floor plan

Existing floor plans scale 1:100

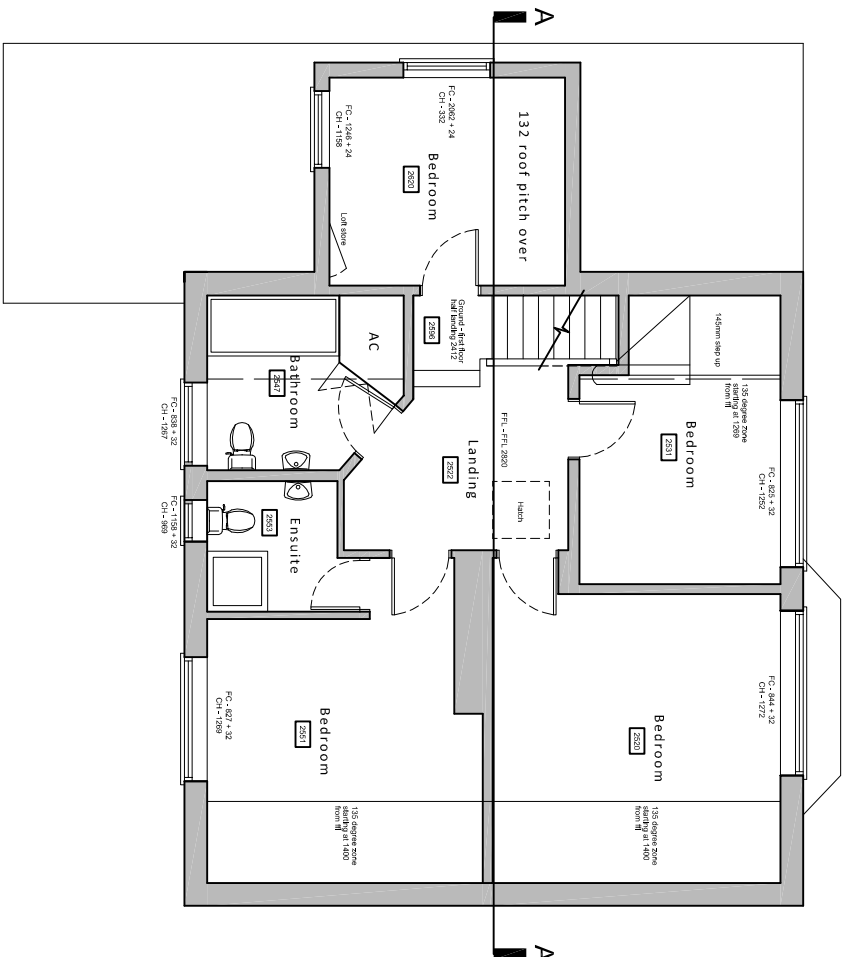

First floor plan

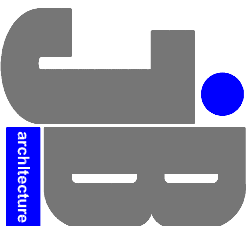

**JIMMY BESSANT ARCHITECTURE**  
TEL: 01243 373620 M: 07769904282  
E: jimmy@jb-architecture.co.uk  
Web: www.jb-architecture.co.uk

| REV | DATE | NOTE                       | DATE     |
|-----|------|----------------------------|----------|
| A   |      | First floor heading added. | 02.10.18 |

For  
**MR & MRS BALDWIN**

Project  
**PROPOSED EXTENSIONS & ALTERATIONS  
AT 26 CLOVELLY ROAD  
EMSWORTH,  
PO10 7HL**

Title  
**EXISTING FLOOR PLANS**

| Date       | Drawn          | Scale      | Checked |
|------------|----------------|------------|---------|
| SEPT 2018  | JB             | 1:100 @ A3 | -       |
| Job Number | Drawing Number | Revision   |         |
| PL209.17   | 402            | <b>A</b>   |         |