



No.40 North Street, Havant, Portsmouth, Hampshire, PO9 1PT.


NOTES:
The contractor, sub-contractor or supplier is to check all relevant dimensions, levels, existing services and proposed construction details, and to advise the Architectural Designer of any discrepancies prior to commencing the work. ANY DISCREPANCIES ARE TO BE BROUGHT TO THE ATTENTION OF THE ARCHITECTURAL DESIGNER, copied, traced, altered or reproduced without the express written permission of The Architectural Designer.

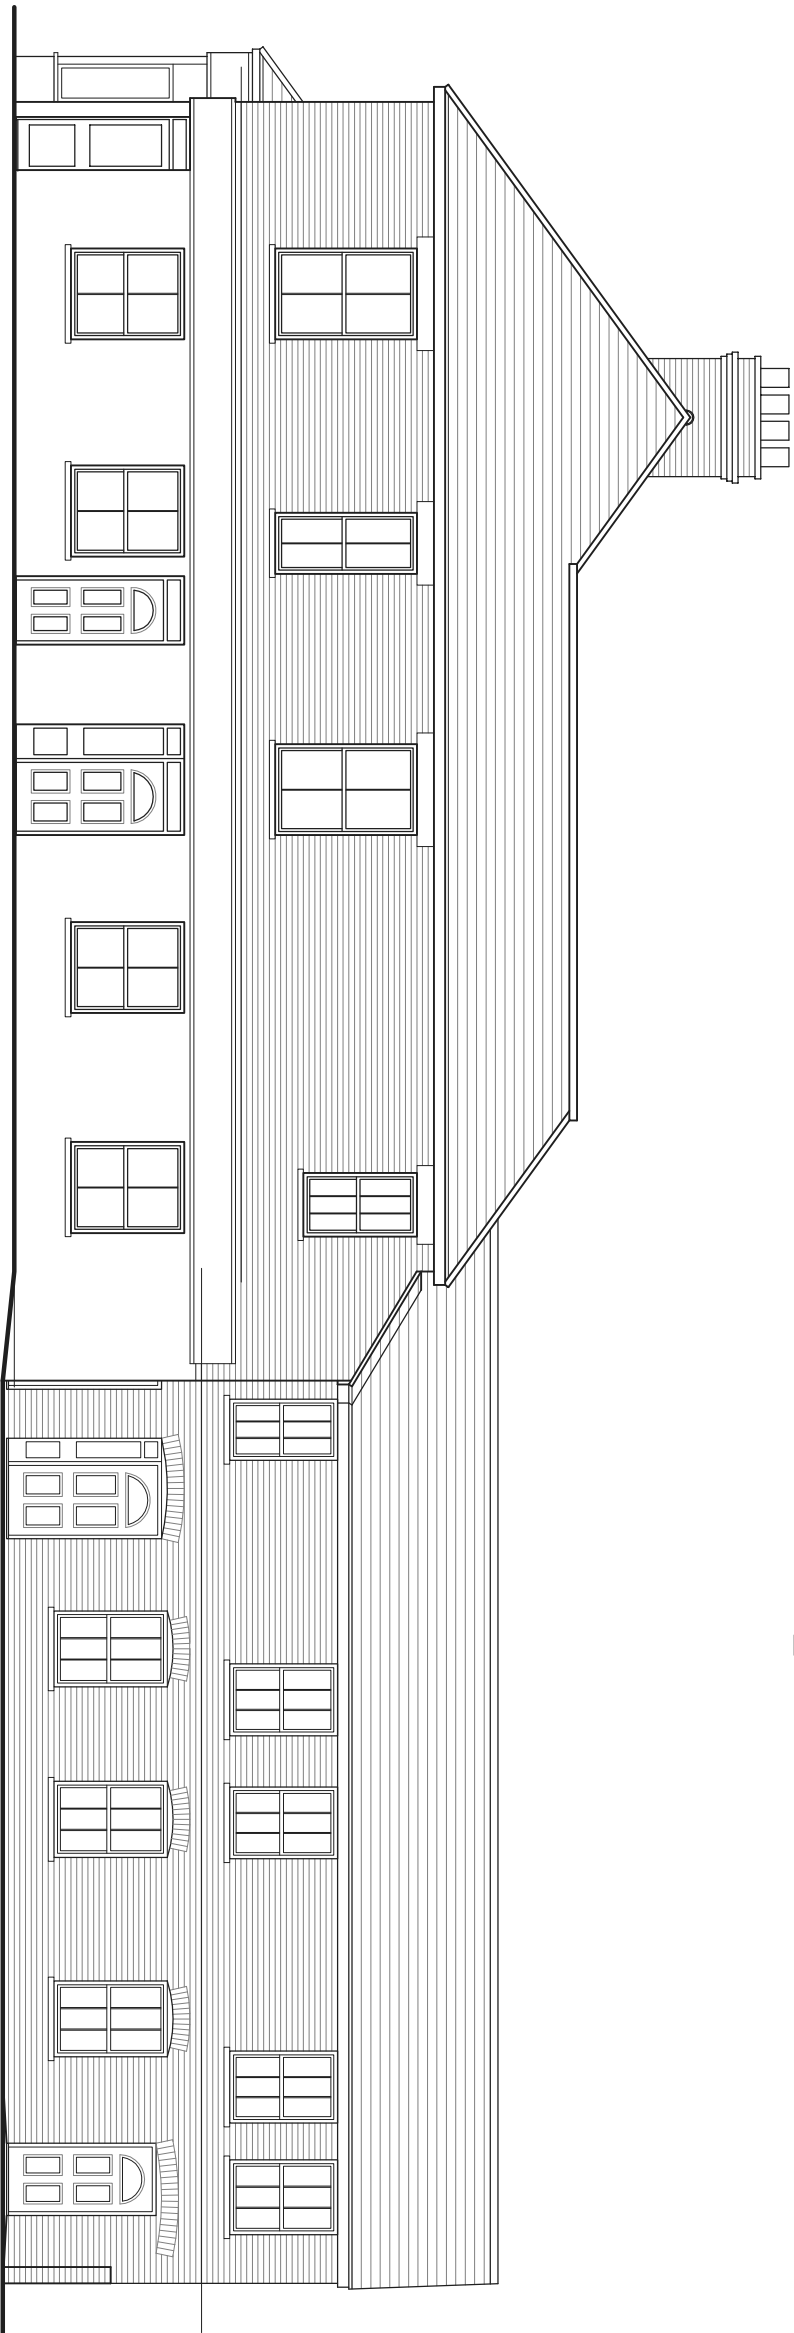

Proposed South Elevation 1:100 @ A3

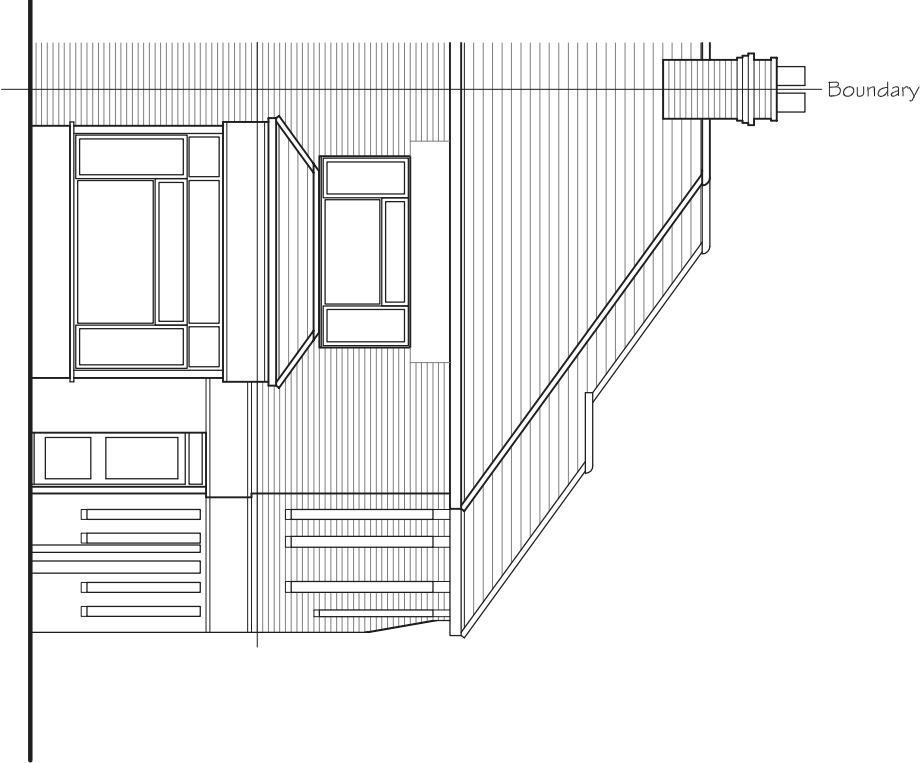

Proposed West Elevation 1:100 @ A3

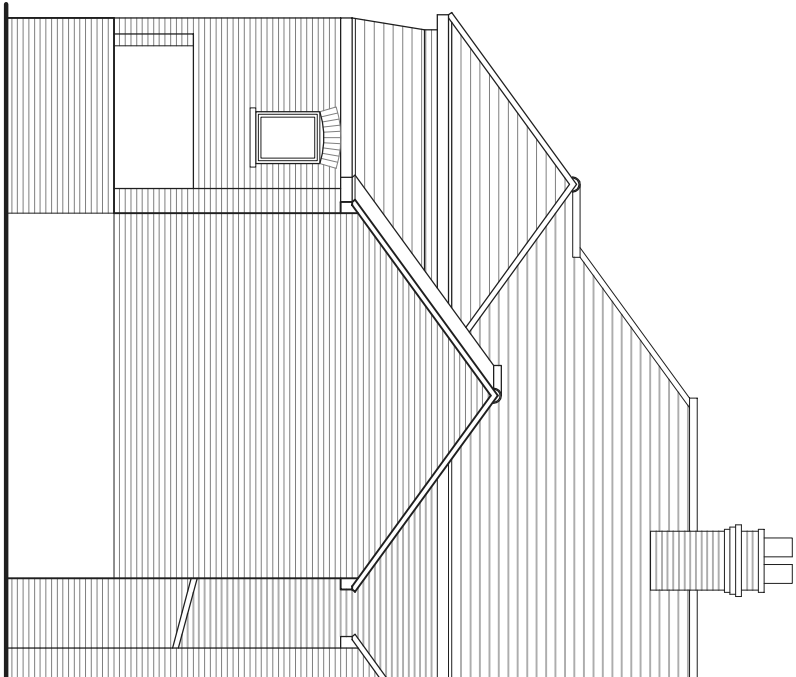

Proposed East Elevation 1:100 @ A3



L.M.D.
L.M.D. DESIGNS
ARCHITECTURAL
& INTERIOR DESIGN
4 Foxcombe Close,
Swanmore,
Hampshire SO32 2UJ
Tel: 07876 712622
Email: Lmdarchitecture@col.com

Job Title	Proposed Works at No.40 North Street, Havant, Portsmouth, Hants, PO9 1PT.
Client	Knightsbrook Property Group Ltd.
Drawing Title	Planning/Notification Drawings Elevations Proposed
CAD Ref:	218750-40-North-St-Havant.dwg Scale 1:100
Drawn S.L.V.	Amended
Checked	Date Jul '18
Job No.	218750
Drp. No.	215
Rev.	A