


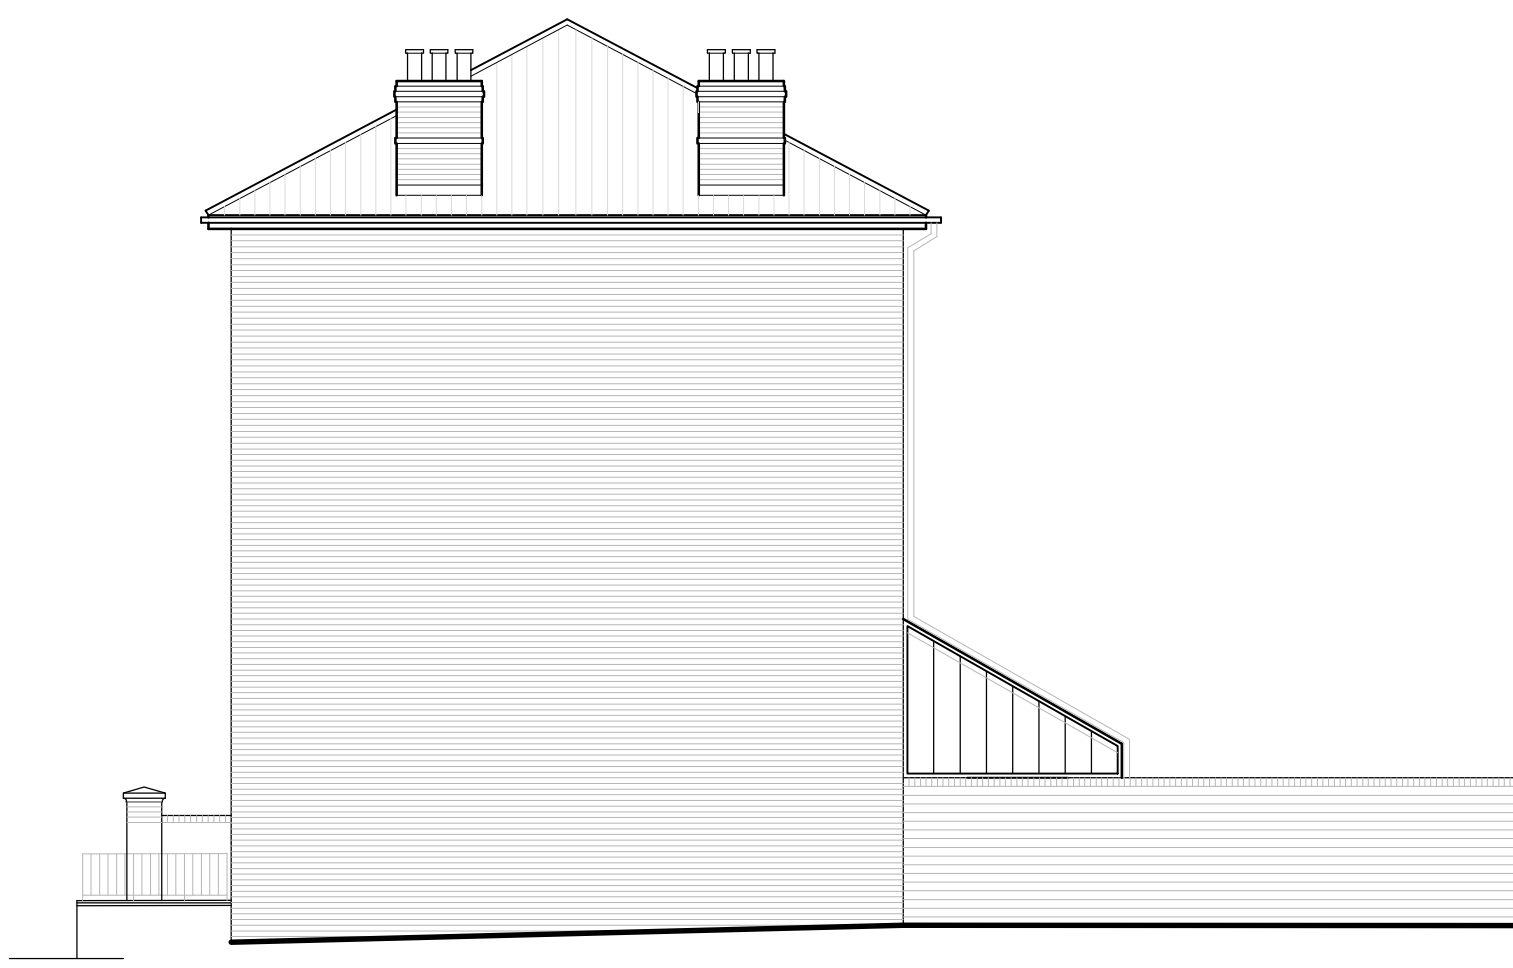

NORTH ELEVATION




WEST ELEVATION




SOUTH ELEVATION A



EAST ELEVATION

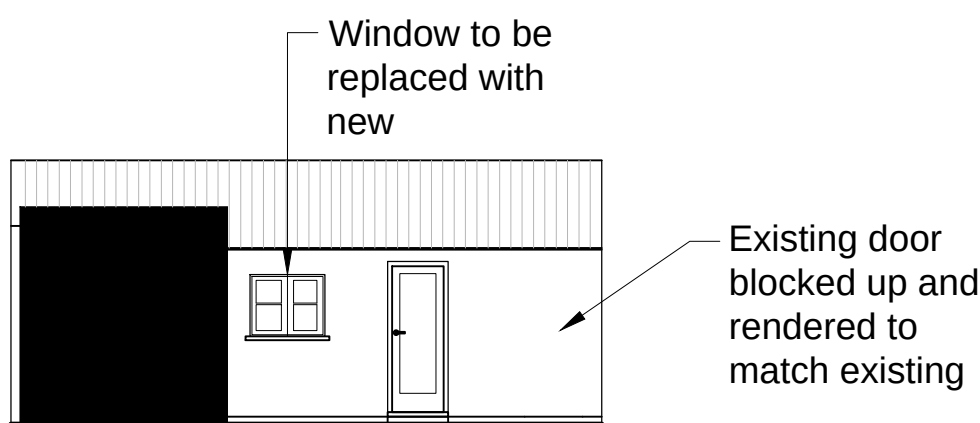

SOUTH ELEVATION B

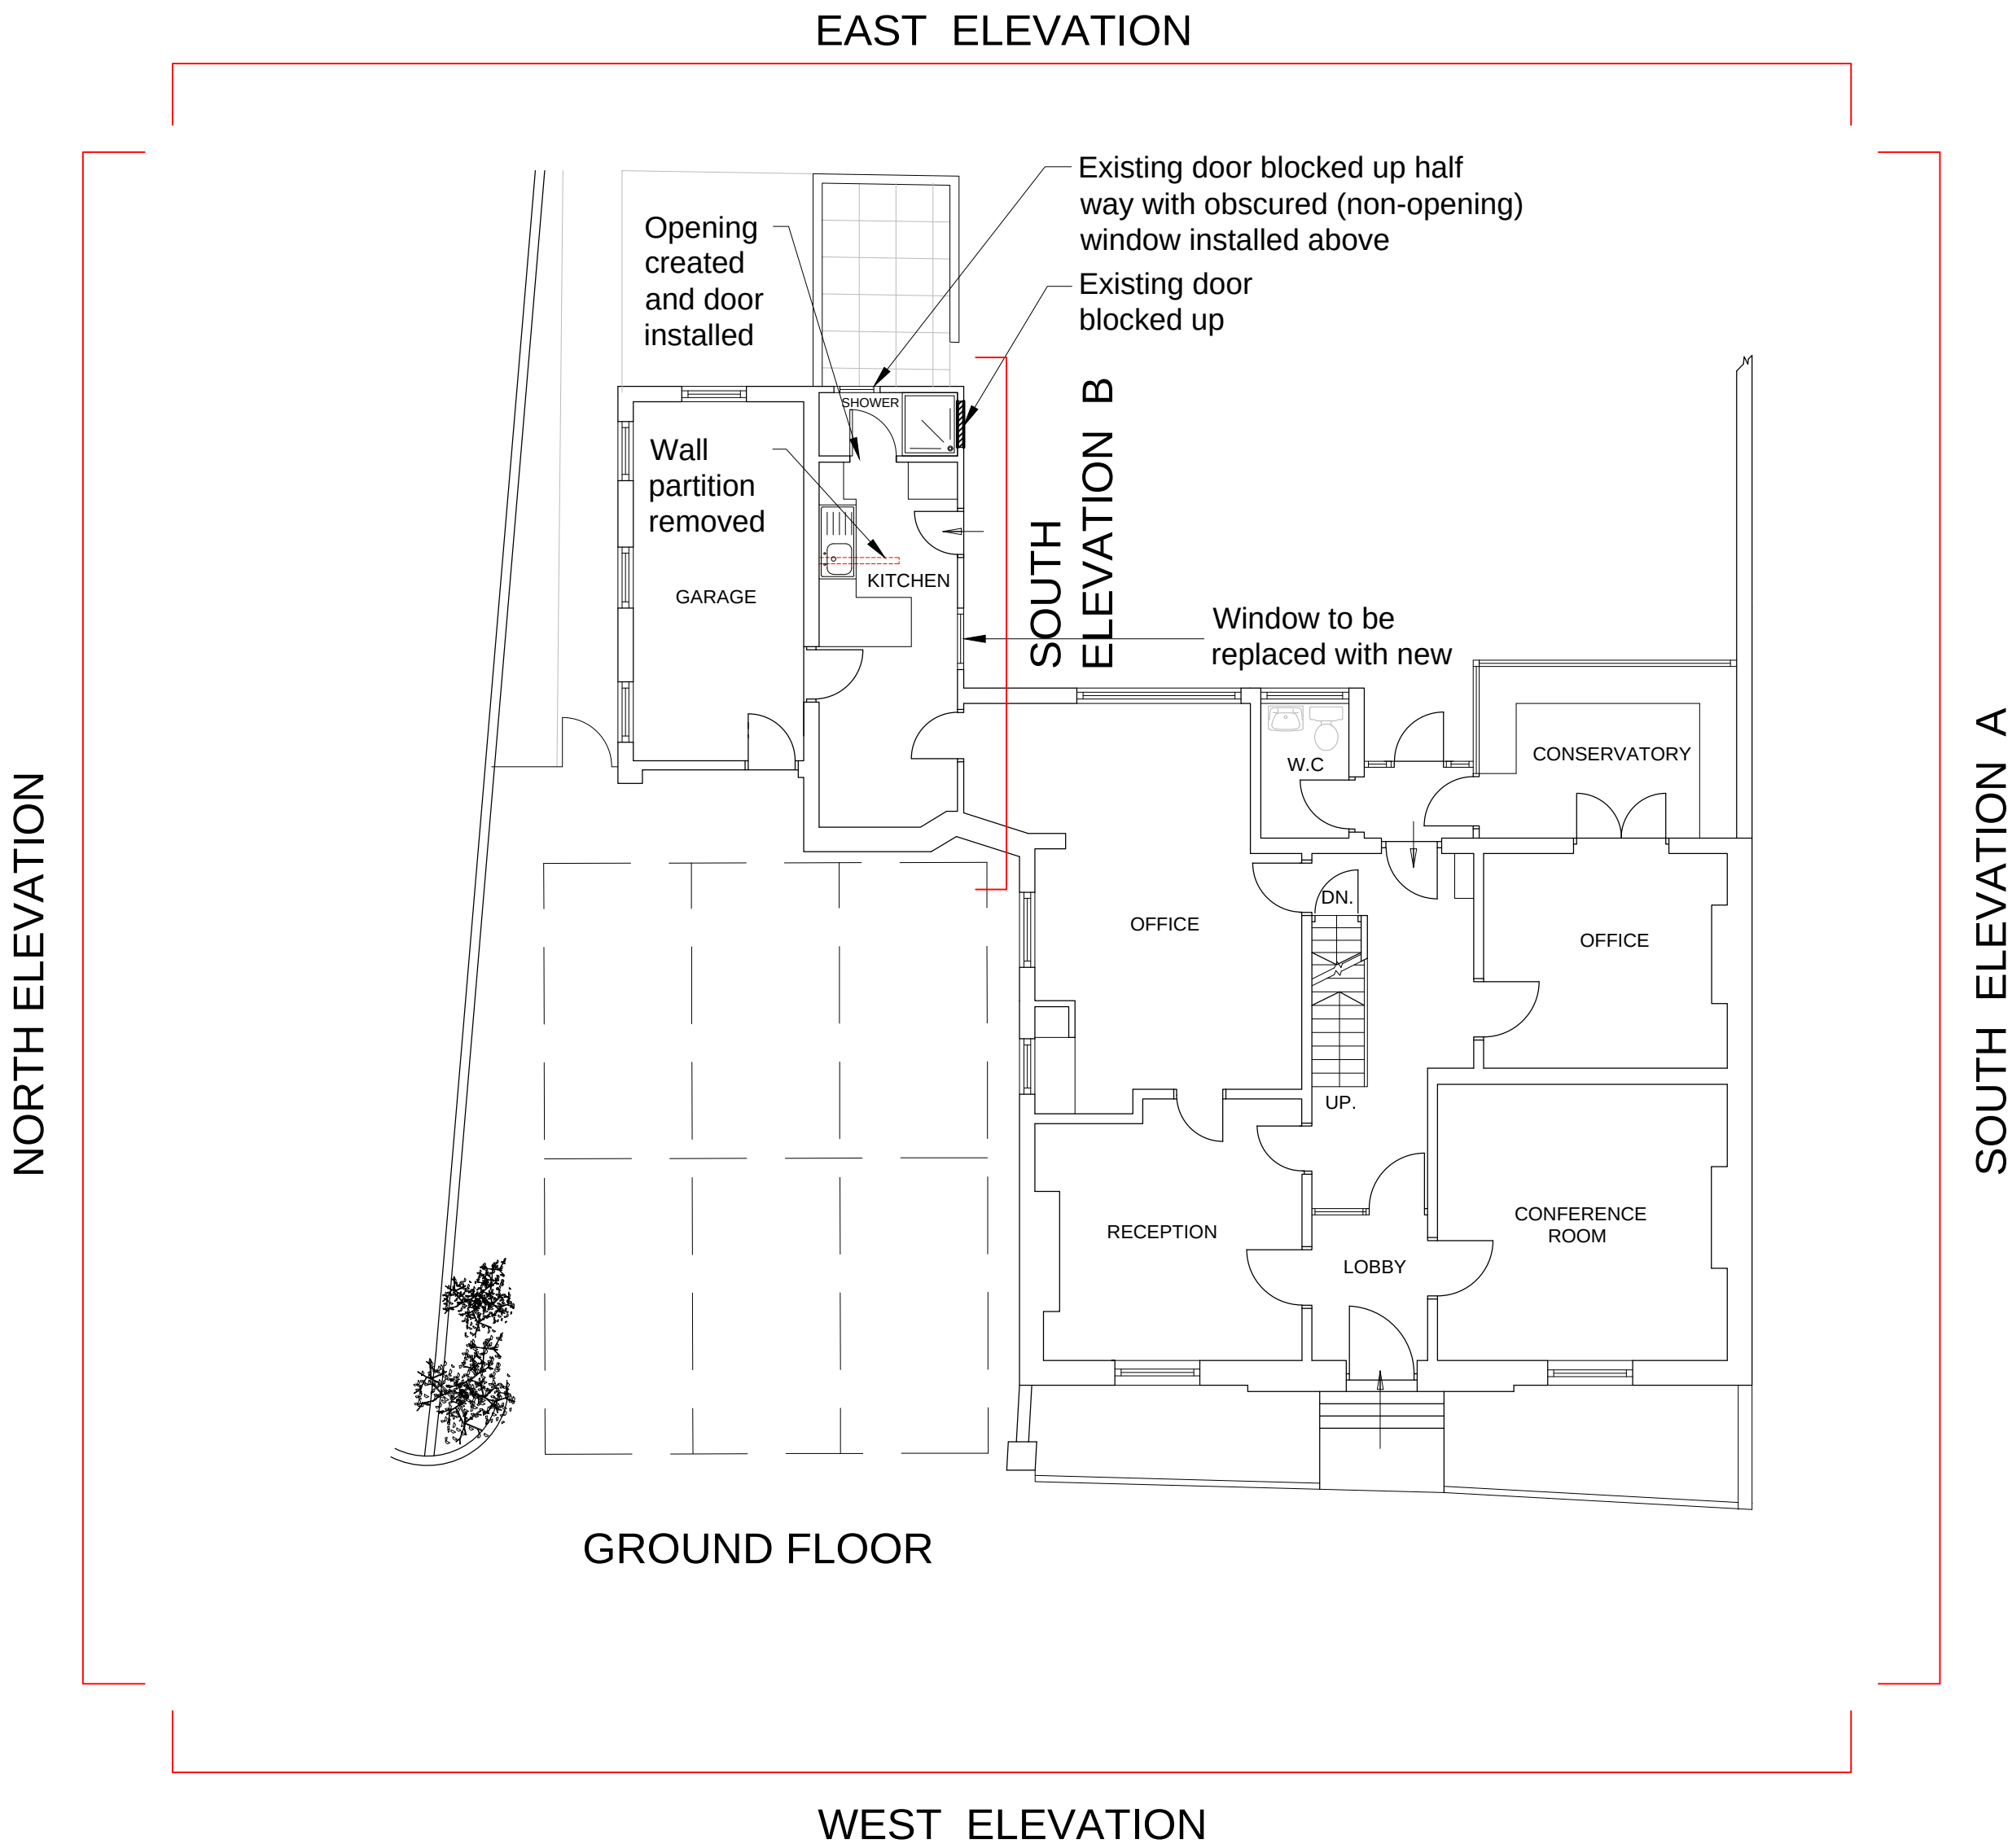

GROUND FLOOR

Note: All new/replacement windows to be white ppc aluminium with double glazed toughened glass units.

notes:

revisions:

revisions:

PWP Architects
Kitchen Refurbishment
61 South Street, Havant
drawing information

title : Ground Floor Plan and Elevations - Proposed
status : Information
date : August 18
scale : 1:100 @ A1
drawn : GW
checked : SL

pwparchitects

PWP Architects Ltd 61 South Street, Havant, Hampshire PO9 1BZ
t: 02392 482494 f: 02392 481152

e: design@pwp-architects.com
w: www.pwp-architects.com

job: 5558 dwg: 1201 rev: /A



100mm @A1 / 50mm @A3

NOTE: The contractor is responsible for checking all site dimensions and levels. These should be checked prior to the ordering of any components and before the commencement of the works. All discrepancies should be brought to the attention of the Contract Administrator.