
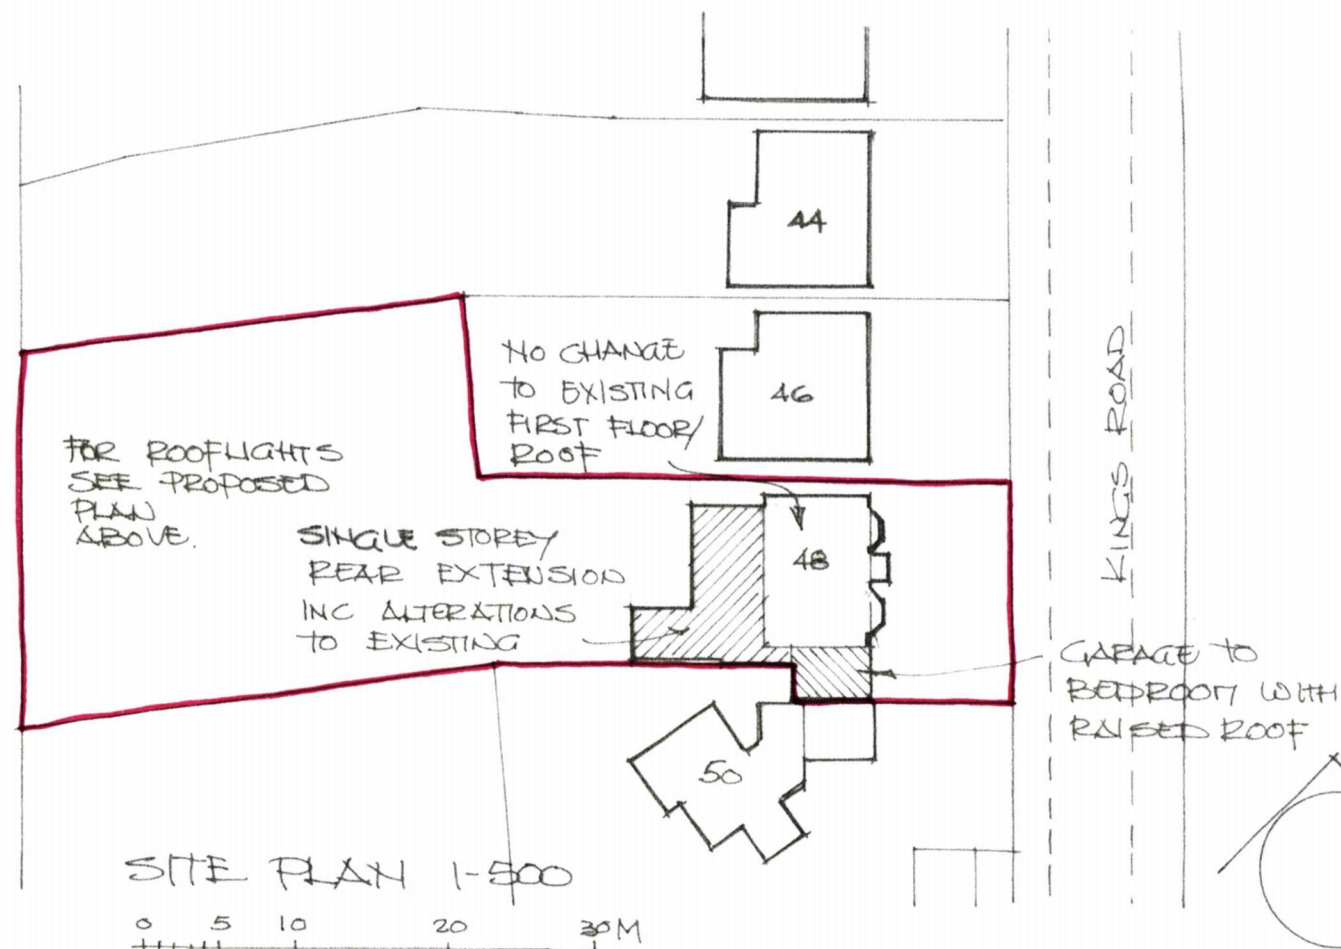
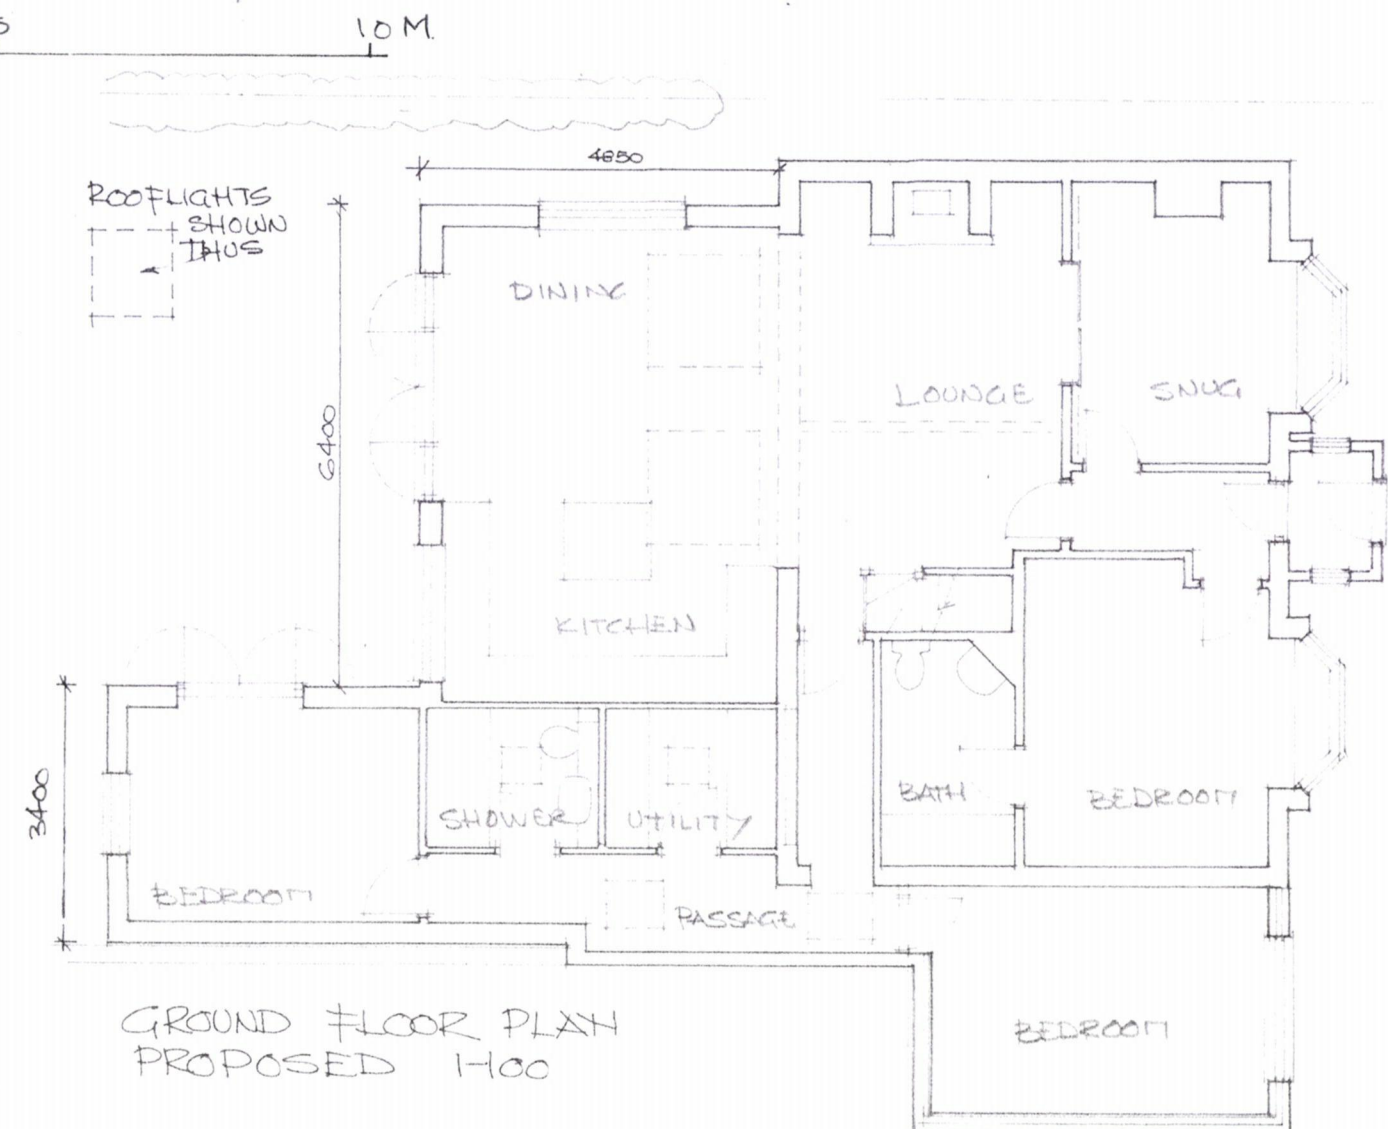


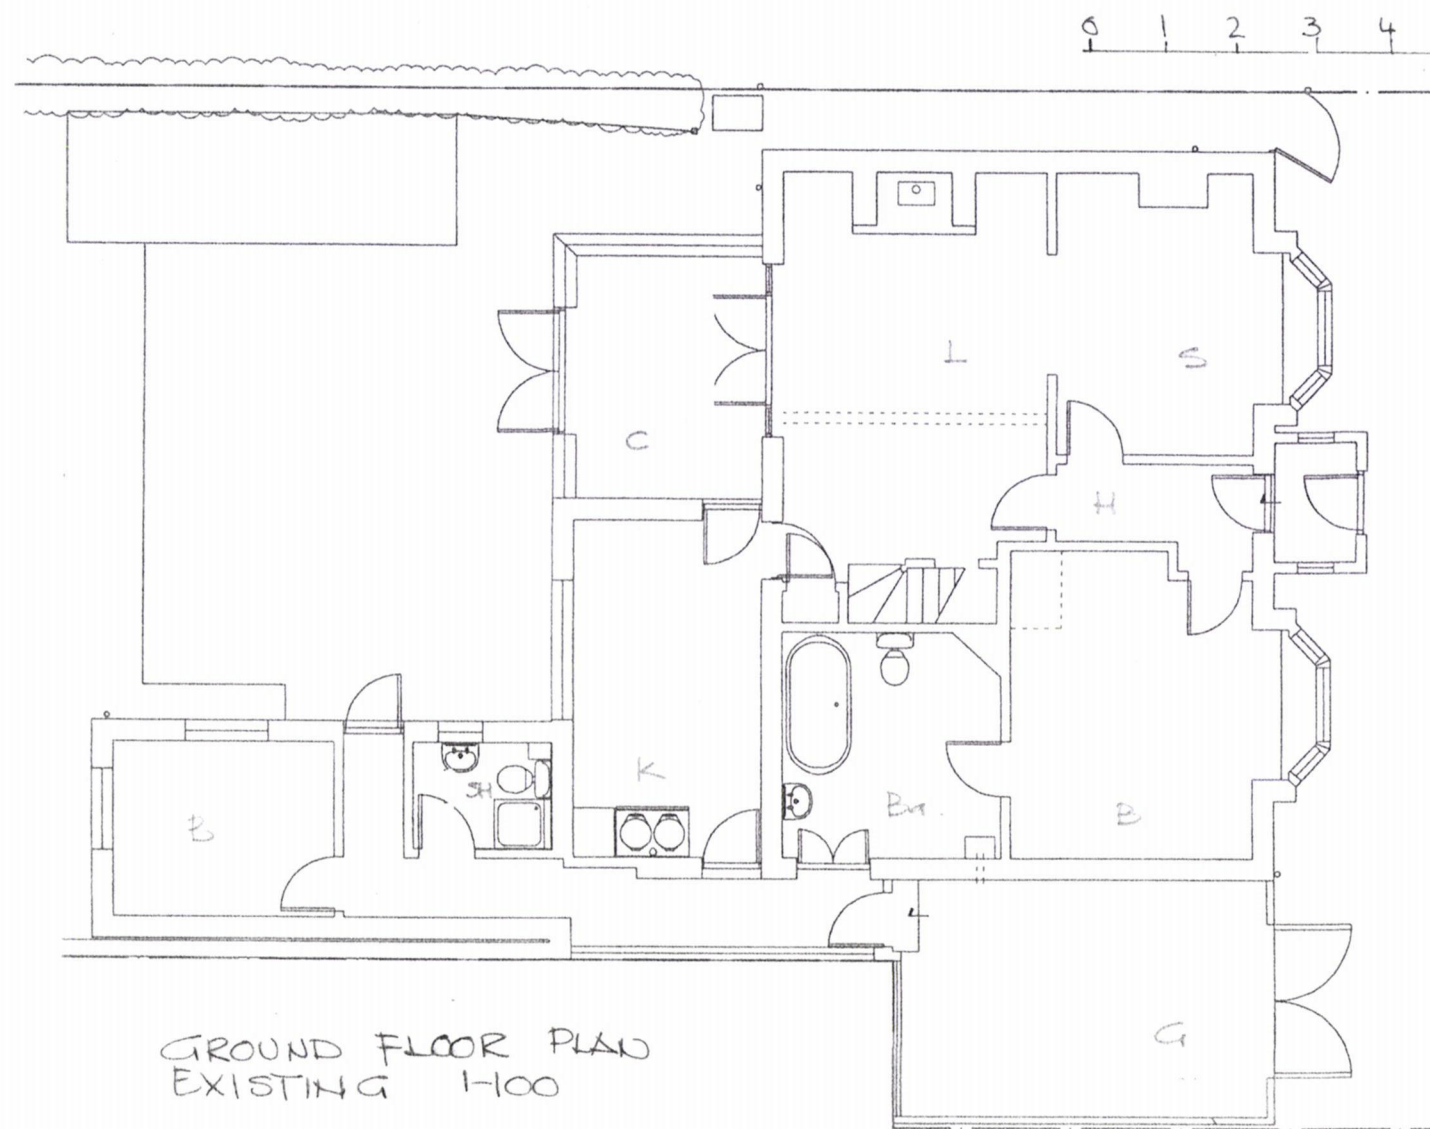

FLOOR PLANS
SITE PLAN
LOCATION PLAN
EXTENSION
AND ALTERATIONS
AT
48 KINGS ROAD
EMSWORTH
PO10 7HN

OCTOBER 2018
1-100, 1-500, 1-1250 (A3)
DRG No 1.

©Crown Copyright
Licence Number
100020449

HAVANT BOROUGH
COUNCIL

26 OCT 2018

RECEIVED