



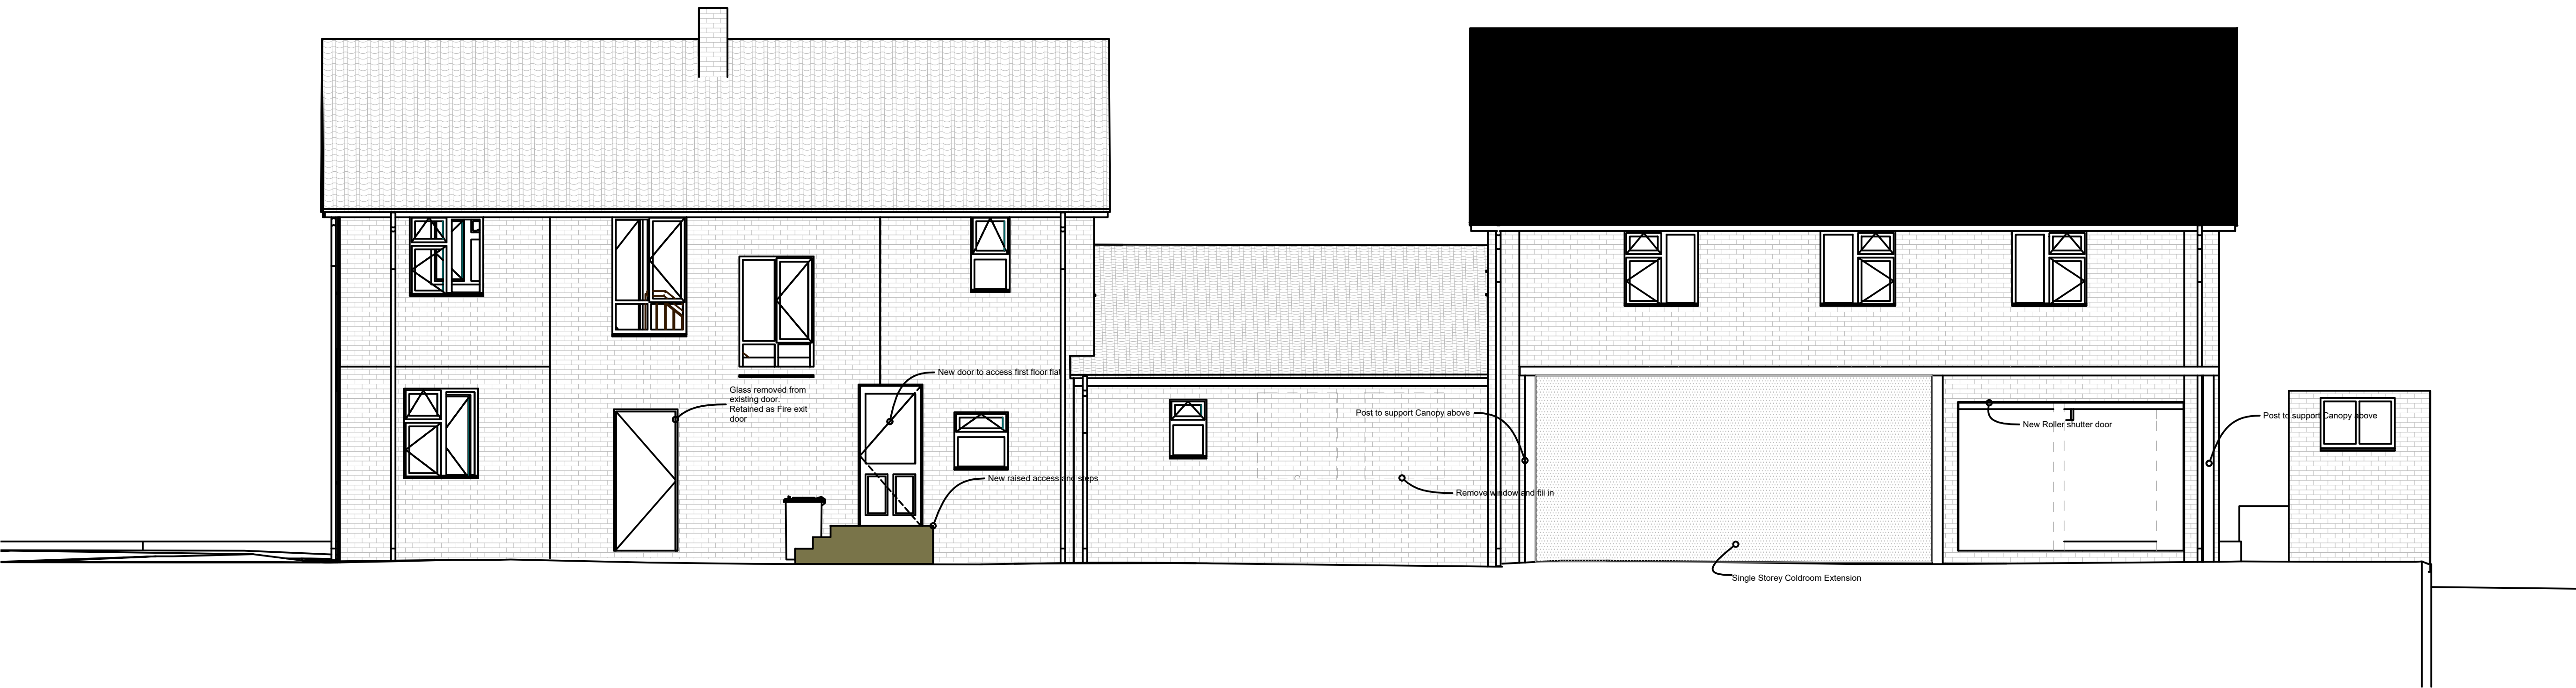

PROPOSED East Elevation

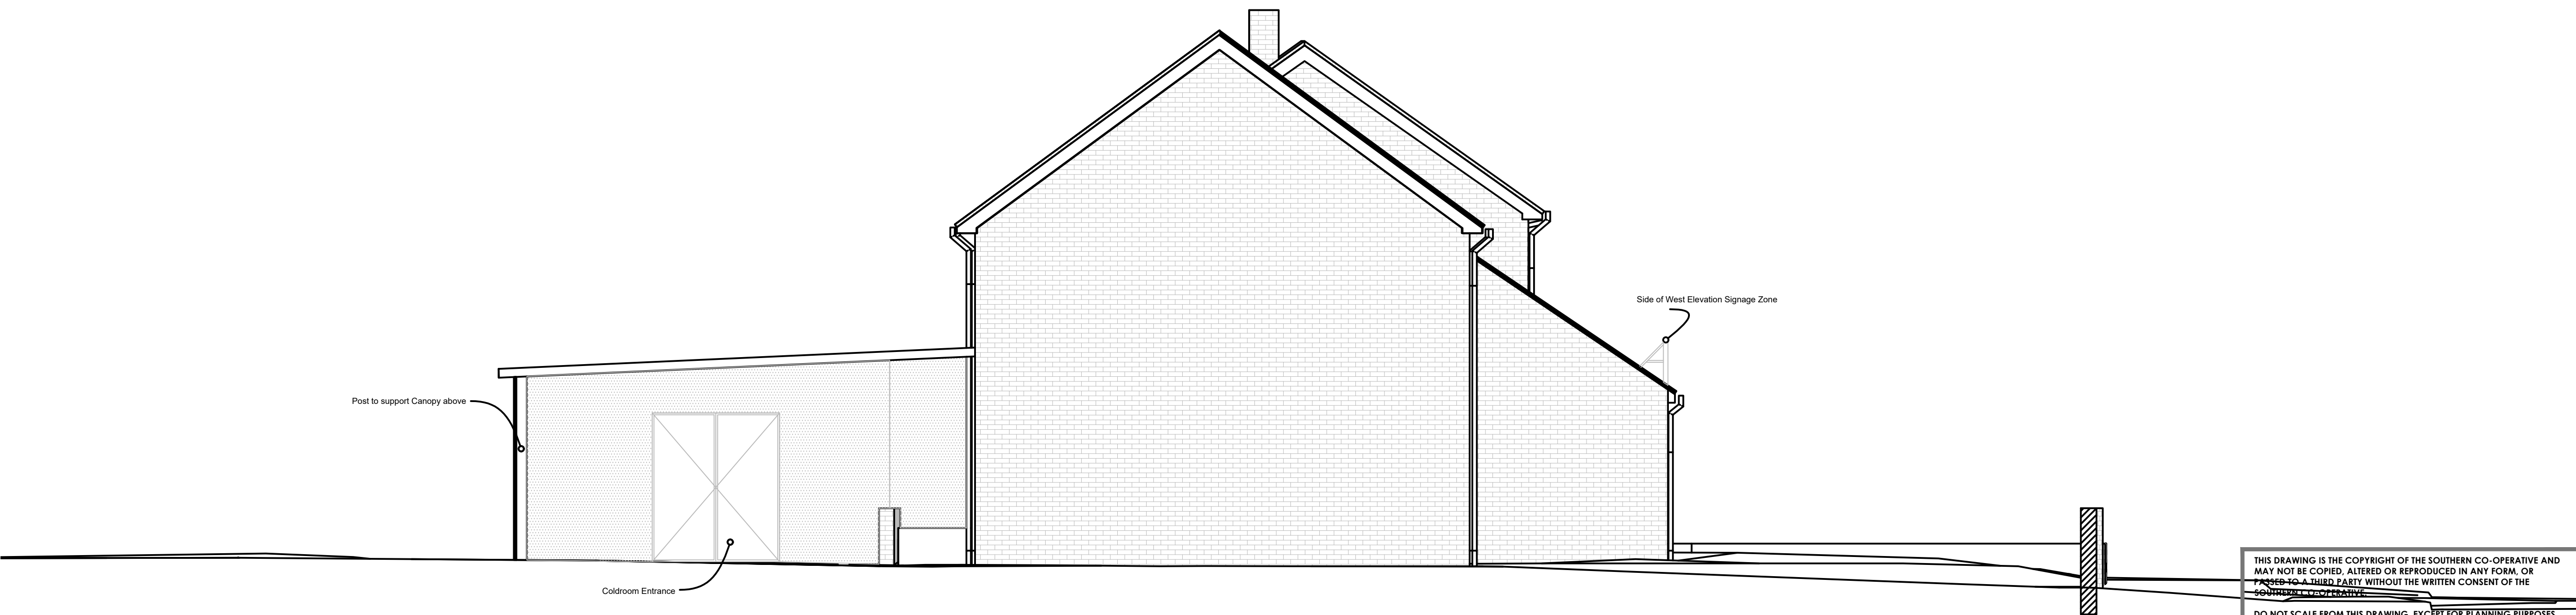

PROPOSED North Elevation

THIS DRAWING IS THE COPYRIGHT OF THE SOUTHERN CO-OPERATIVE AND
MAY NOT BE COPIED, ALTERED OR REPRODUCED IN ANY FORM, OR
PASSED TO A THIRD PARTY WITHOUT THE WRITTEN CONSENT OF THE
SOUTHERN CO-OPERATIVE.

DO NOT SCALE FROM THIS DRAWING, EXCEPT FOR PLANNING PURPOSES.
USE FIGURED DIMENSIONS ONLY.

AREAS	M ²	FT ²
SALES	NA	NA
GROSS	NA	NA
FIRST	NA	NA
SUB-LET	NA	NA
MOTHBALLED	NA	NA

REVISIONS			
REV.	DESCRIPTION	DRAWN	CHKD. DATE
-	**	**	**/**/20**

ISSUED FOR **ELEVATIONS**

southern coop

Property Development
1000 Lakeside, Western Road, Portsmouth. PO6 3FE
T: 023 9222 2500 | F: 023 9222 2650

PROJECT
194-196 DUNSBURY WAY
LEIGH PARK
HAMPSHIRE

DRAWING TITLE
PROPOSED NORTH AND EAST ELEVATIONS

DRAWING SCALE 1:50	SHEET SIZE A1	SHEET No. 1 of 1	DRAWN SL	CHKD	DATE 18-06-2018
DRAWING NUMBER 18-XXX-303					REVISION -