




FW

10

6

DOWNHAM CLOSE

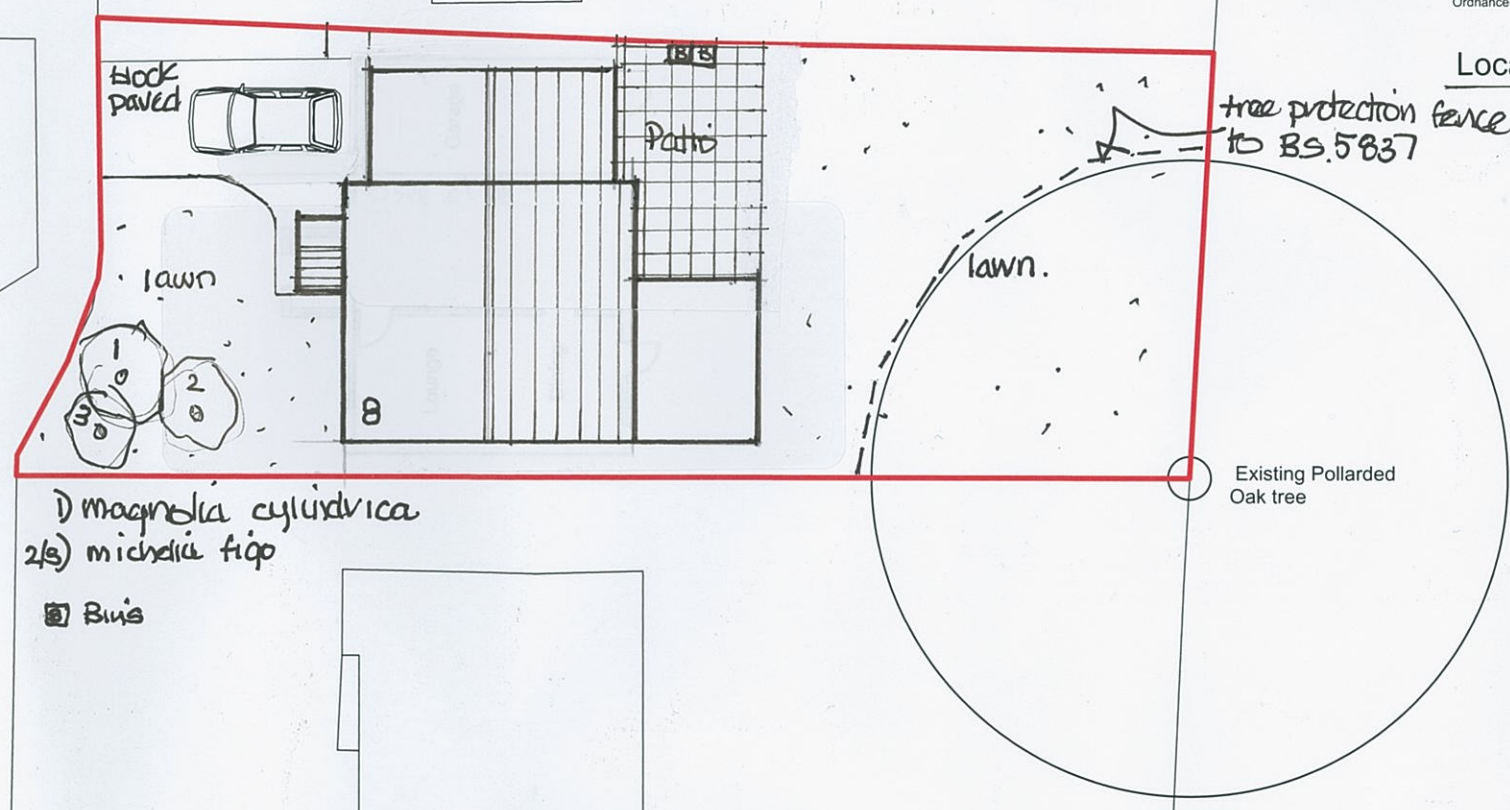

1) magnolia cylindrica
2/3) michelia figo
4) Buis



Location Plan : 1:1250

Site Plan : 1:200

A) landscape added. 2/1/18
B) tree protection added. 9/1/18

Drawing title		
Proposed dwelling at 8 Downham Close, Waterlooville, Hants.		
Scale		
1:200 1:1250		
Date		Drawn by
December 17		David Windsor
Drawing no.		Rev.
D.C.001		B.