

All windows A-F to be replaced

All Windows to be hardwood
timber frames with brass
stormproof hinges.

A - To remain as casement


B - Sash window to be replaced
with casement.

C - To be replaced with Casement

D - To be replaced with similar.

E - To be replaced with Casement.

F - To be replaced with Casement.

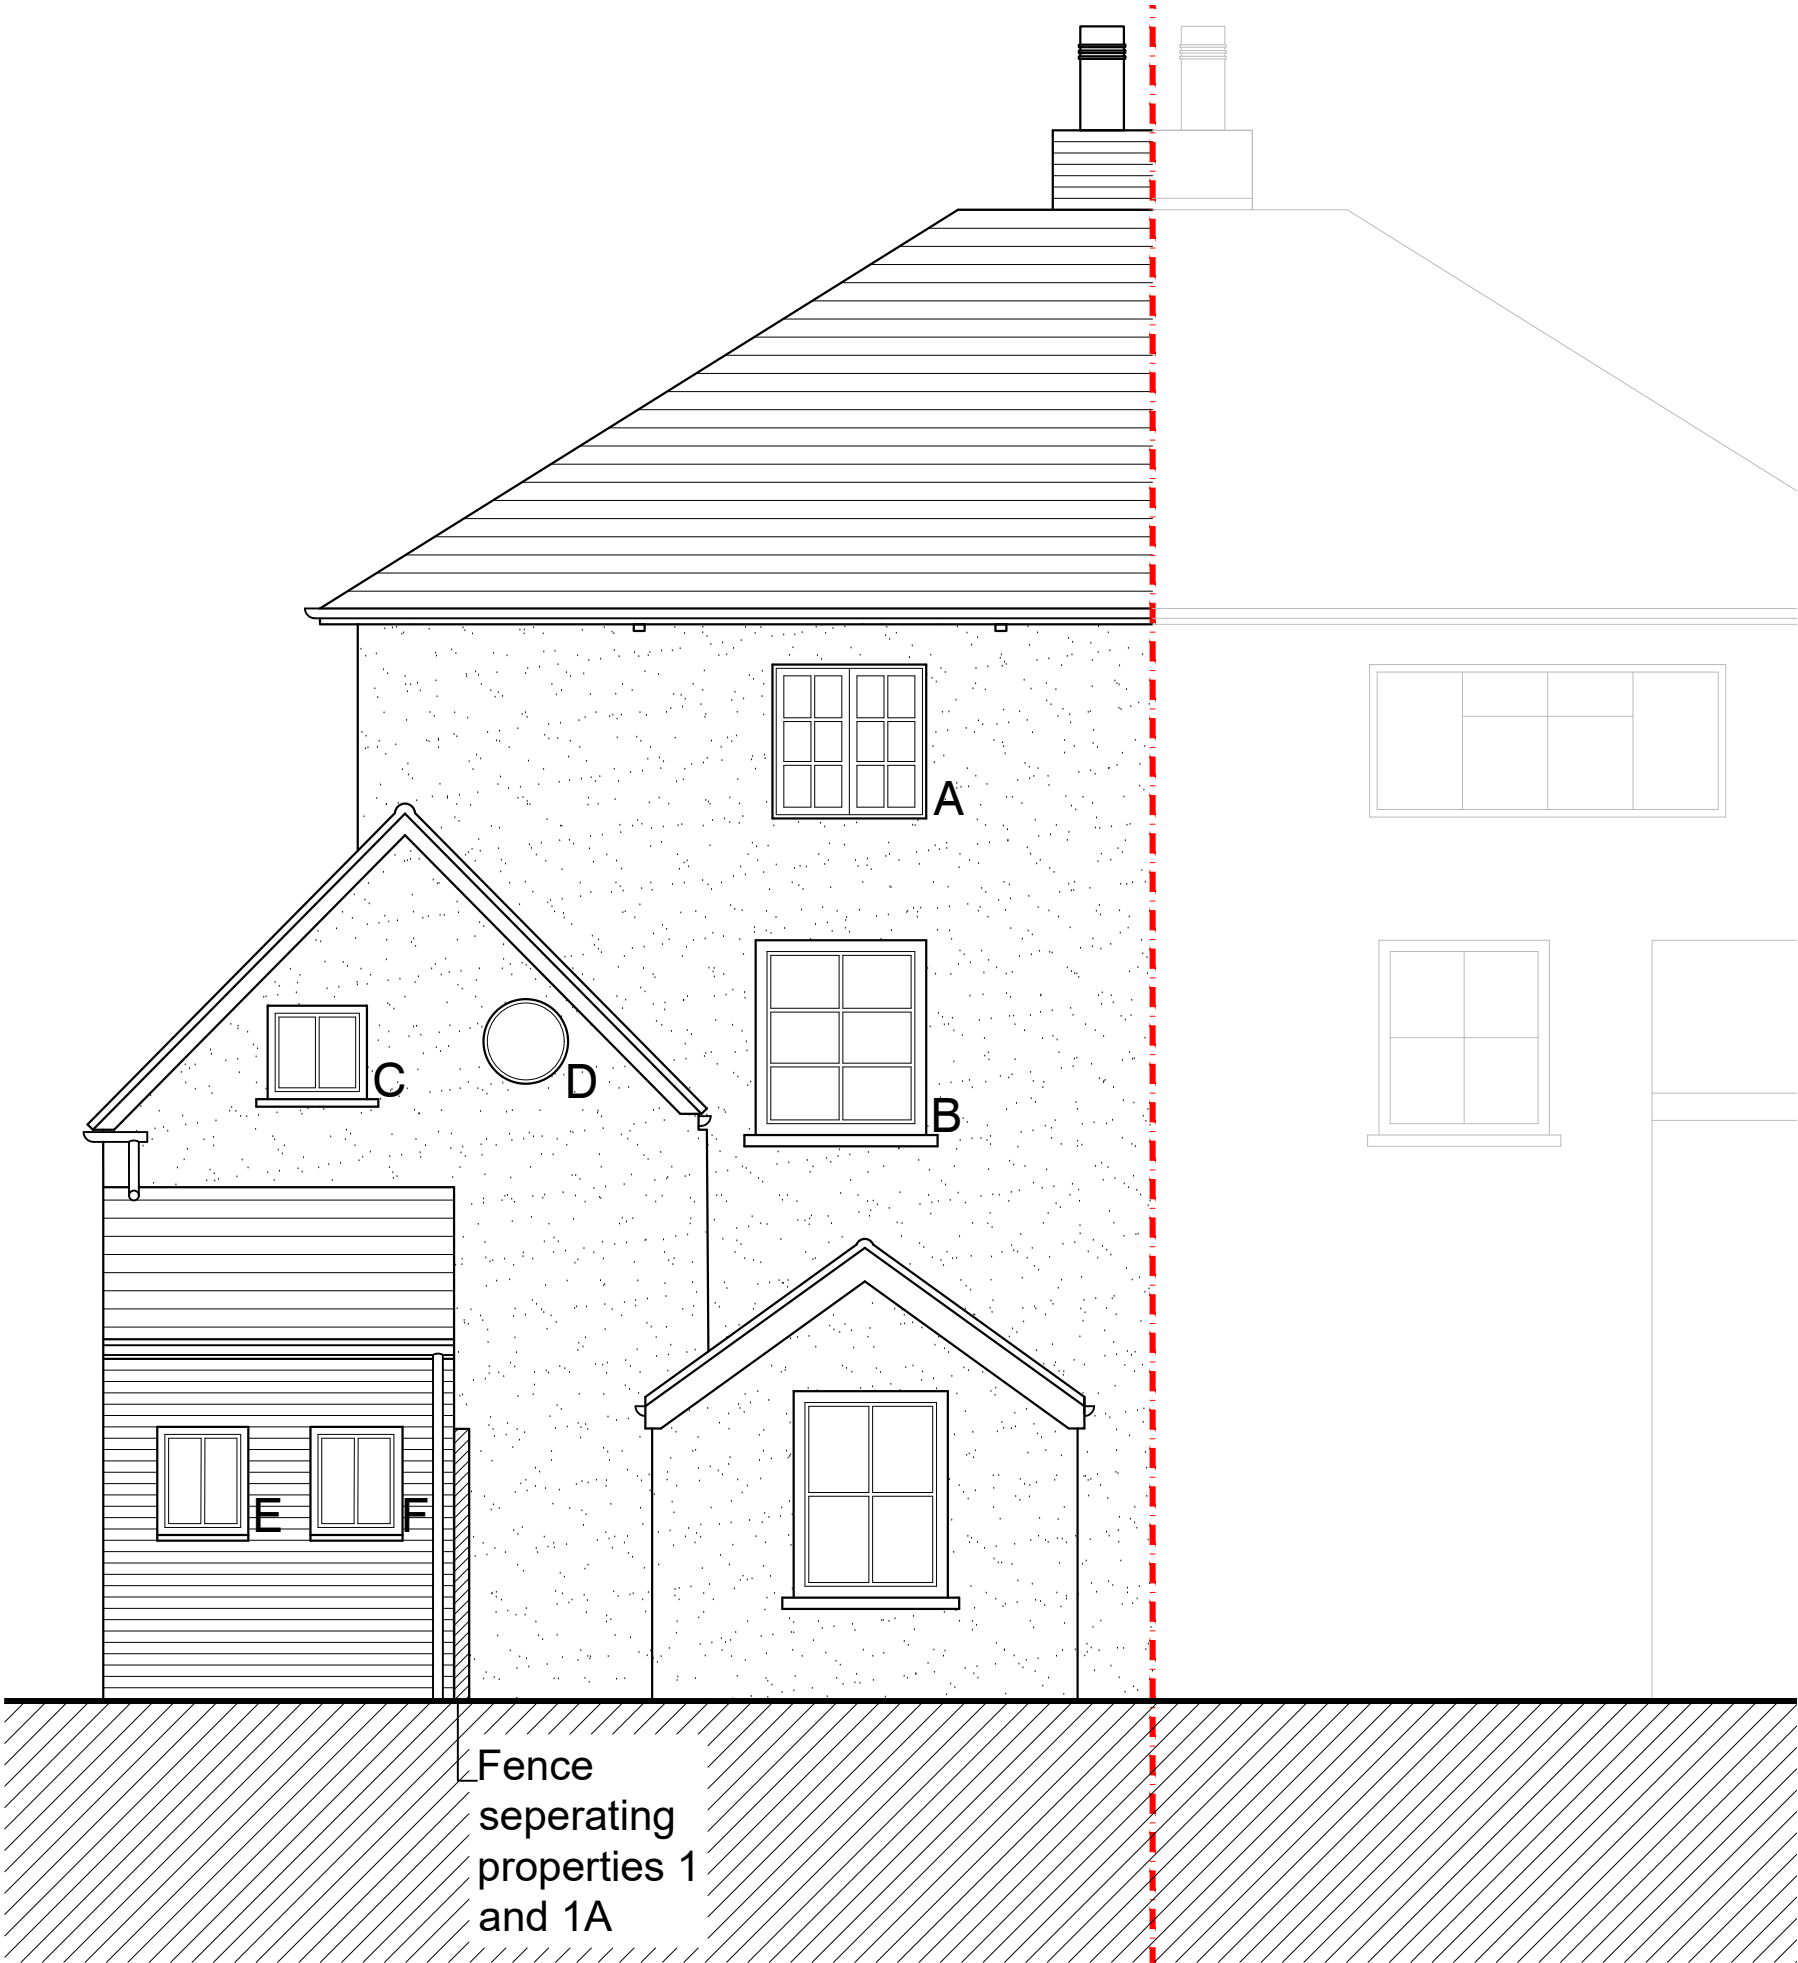

REAR ELEVATION
(South West Facing)
1:50

NOTES:

Dimensions to be checked on site before commencing work.
Any discrepancies shall be reported to the architect
immediately.

Do not scale from these drawings except for planning
purposes.

Use figured dimensions only.

Where applicable this drawing is to be read in conjunction
with other consultants' drawings.

All drawings to be read in conjunction with specification and
all other drawings including structural engineer and
mechanical and electrical drawings / specification

REV	DATE	AMENDMENT	DRAWN

hd
architects

Helyer Davies Architects Ltd
1 The Old Flour Mill,
Emsworth, PO10 7BT
01243 370 715
www.hdarchitects.co.uk mail@hdarchitects.co.uk

CLIENT
Mr Ranald McDonald

PROJECT
1 and 1A King Street
Emsworth
PO10 7AX

DRAWING
Proposed Window Changes

SCALE
as noted @A3

DATE December 2017	DRAWN JF
DRAWING NUMBER 17163 - 02	REVISION *