
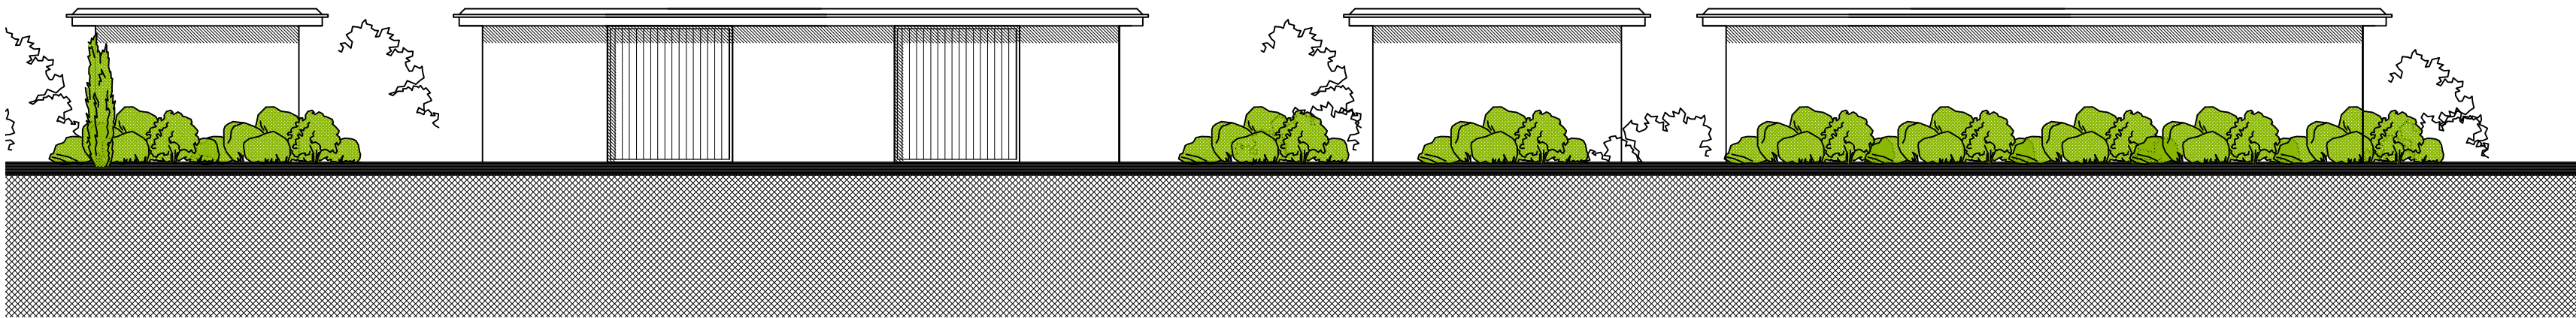



NOTES

- 1 The contents of this drawing are copyright.
2 Do not scale. Figured dimensions only to be used.
3 Contractors must verify all dimensions and report any discrepancies before putting work in hand or making any shop drawings.
4 All flat roofs to be fitted with a man safe system.
5 Please note a domestic sprinkler system maybe required
6 Fixed shut fire safety glass windows may be required where windows are in close proximity to boundaries (subject to building regulations)


LEGEND

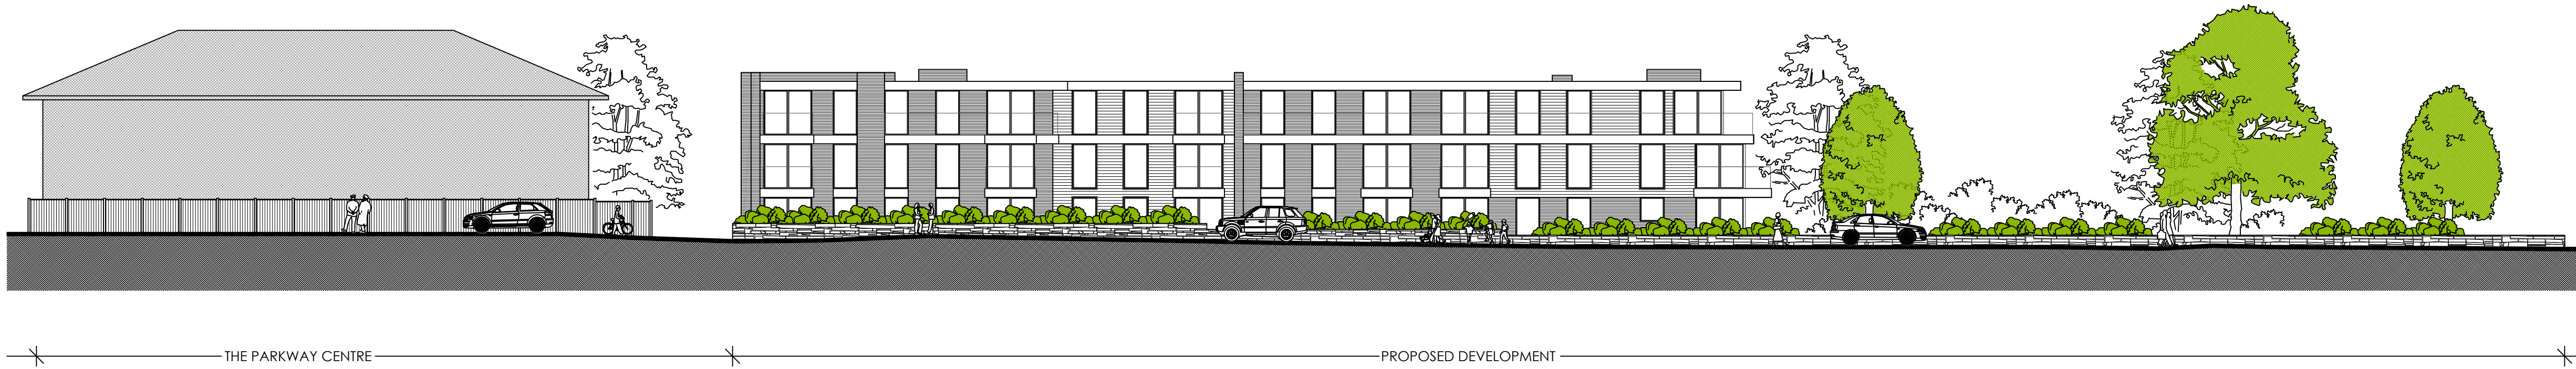


BIKE STORE ELEVATIONS
SCALE 1:100

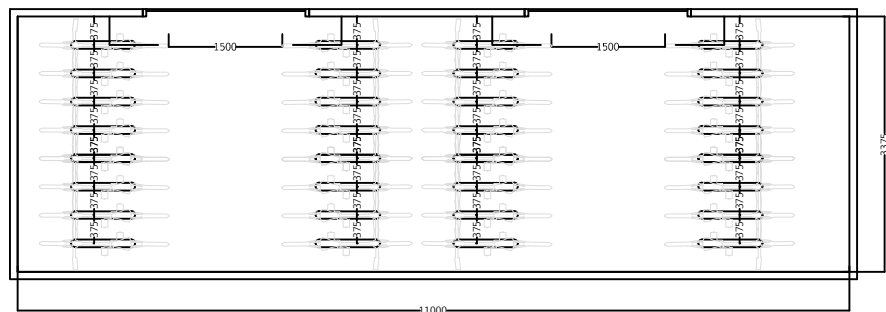


BIKE STORE FLOOR PLANS
SCALE 1:100

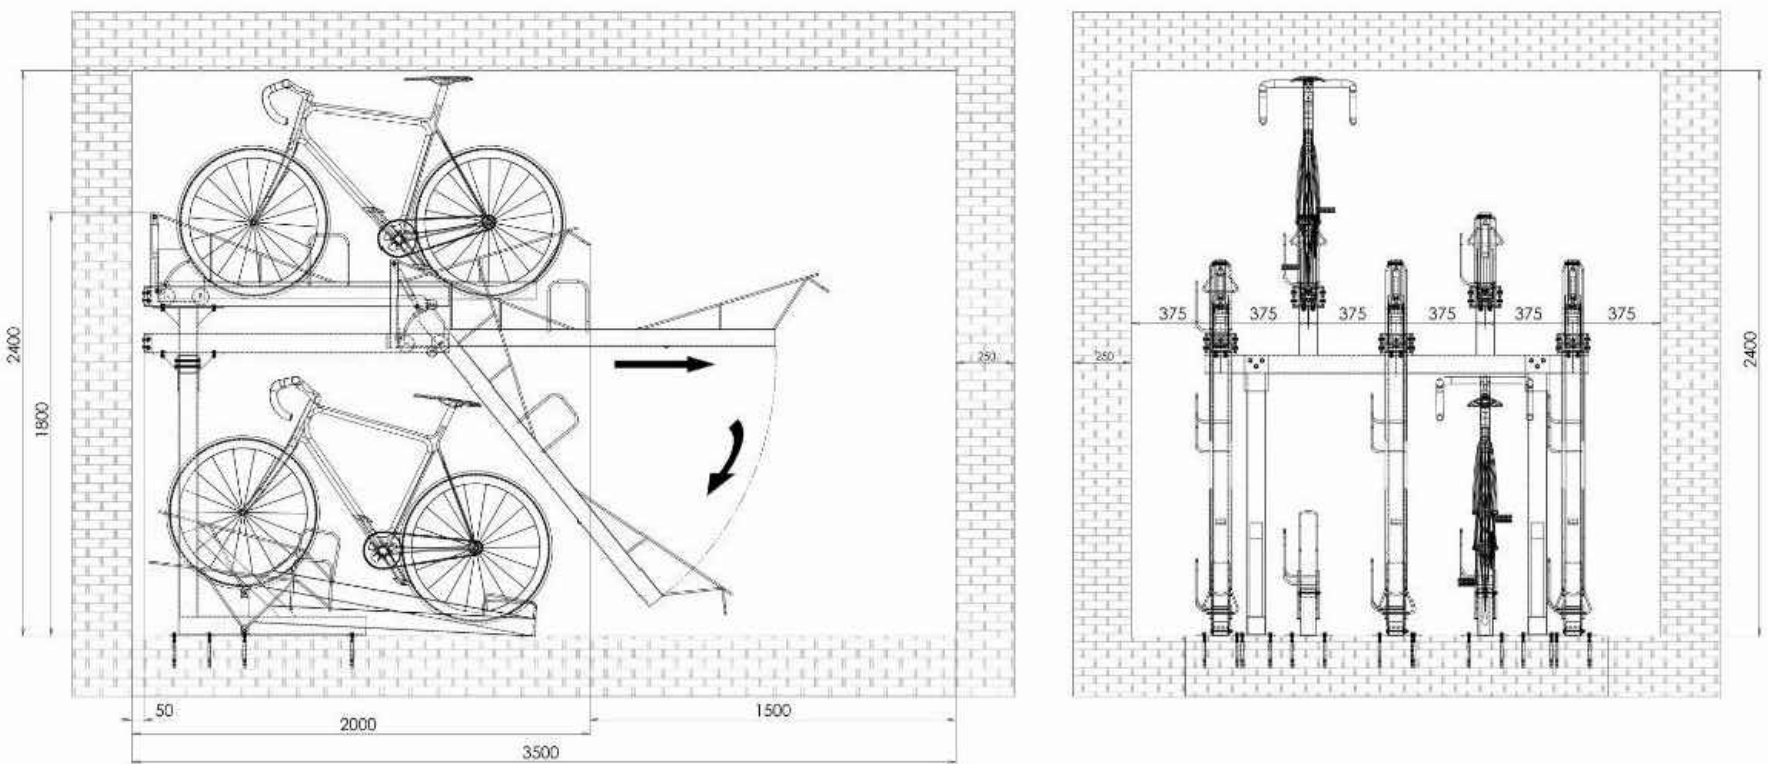

BIKE STORE INTERNAL LAYOUT EXAMPLE
NOT TO SCALE

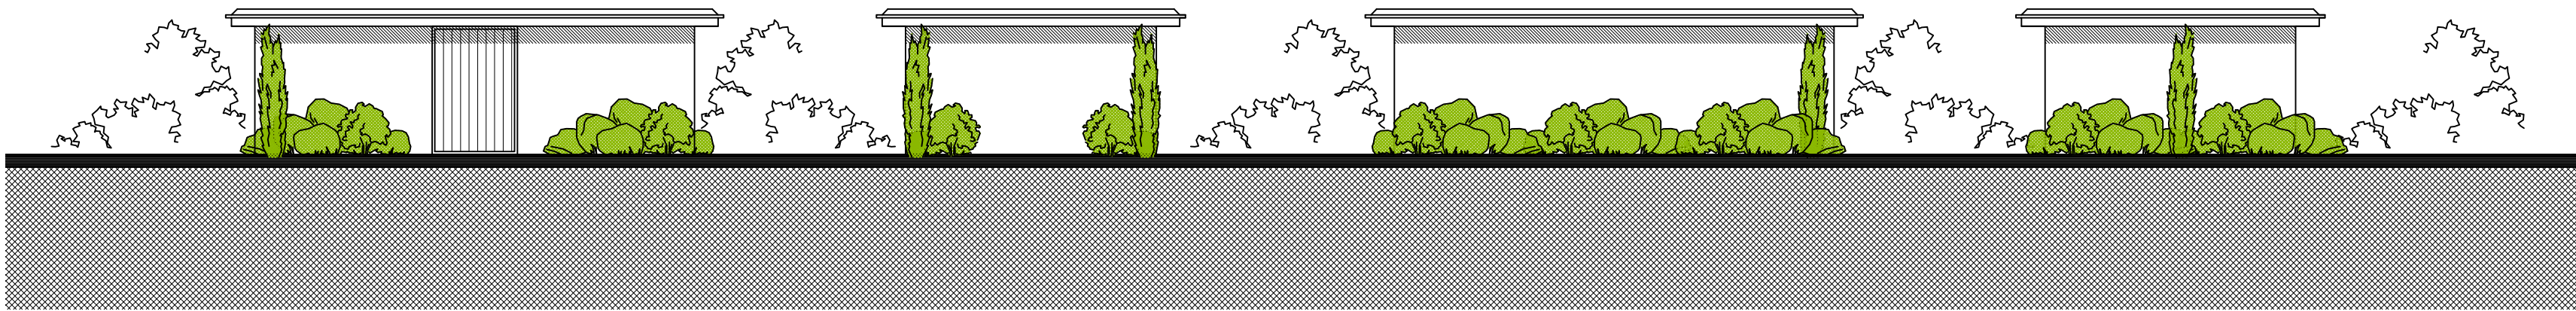

BIN STORE ELEVATIONS
SCALE 1:100

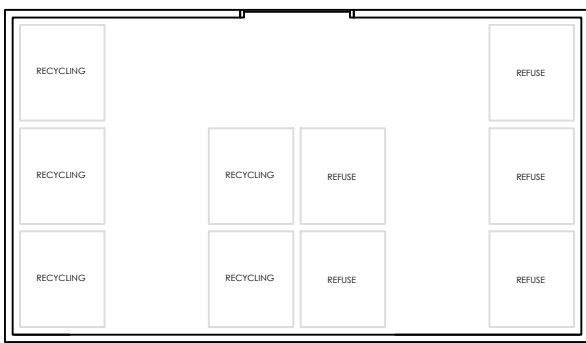

BIN STORE FLOOR PLANS
SCALE 1:100

H.	Bike store revised to planning consultants dimensions.	21.12.17	JA
G.	Bike store revised.	14.12.17	JA
F.	Bike store revised.	04.12.17	JA
E.	Bin store revised as per planners comments.	03.10.17	WD
D.	Cycle store revised as per planners comments.	19.07.17	JA
C.	Bin store revised as per planners comments.	01.06.17	JA
B.	Street scene revised.	31.05.17	JA
A.	Street scene revised.	04.04.17	JA

No.	Revision.	date	by
-----	-----------	------	----

PROPOSED DEVELOPMENT
THE CURLEW, PETERSFIELD ROAD
HAVANT
HAMPSHIRE
PO9 2HU

STREET SCENE + BIN & BIKE
STORES

scale	AS SHOWN @ A1	checked
date	FEBRUARY 2017	drawn WD

FB 5728 / 106	A	B	C	D	E	F	G
	H						

ARC Architecture Ltd.

Chapel Studios, 14 Purewell,
Christchurch, Dorset, BH23 1EP
Tel: +44 (0)1202 479919
E-mail: enquiries@andersrobertscheer.co.uk
Web: www.andersrobertscheer.co.uk

