



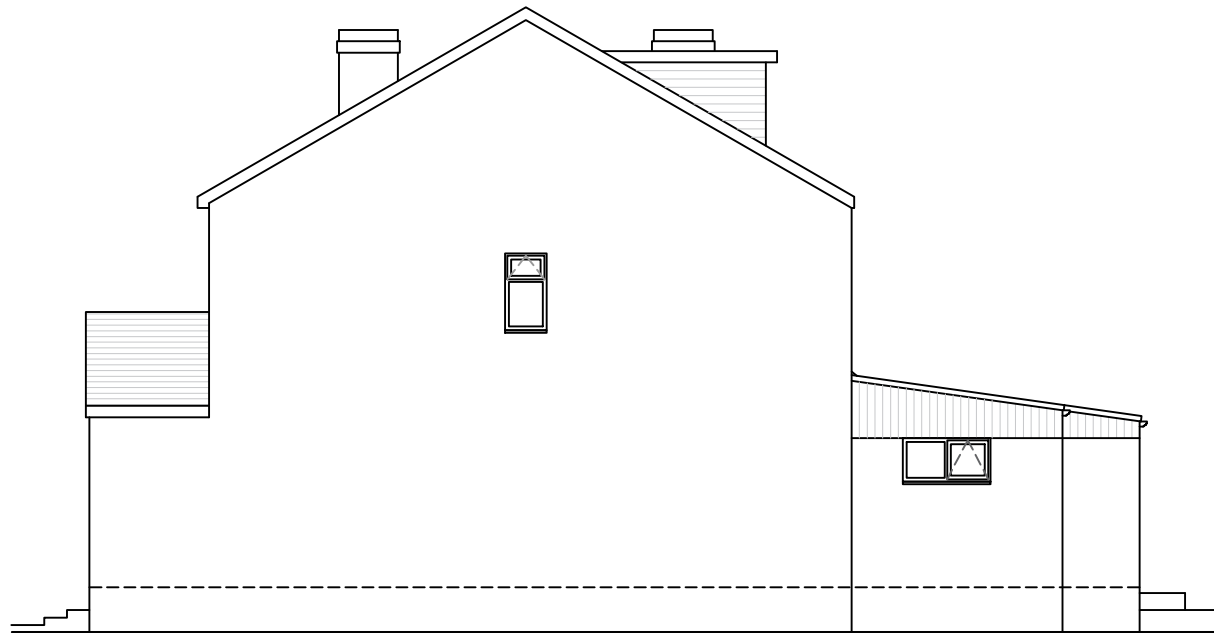


LEFT-HAND SIDE ELEVATION



REAR ELEVATION

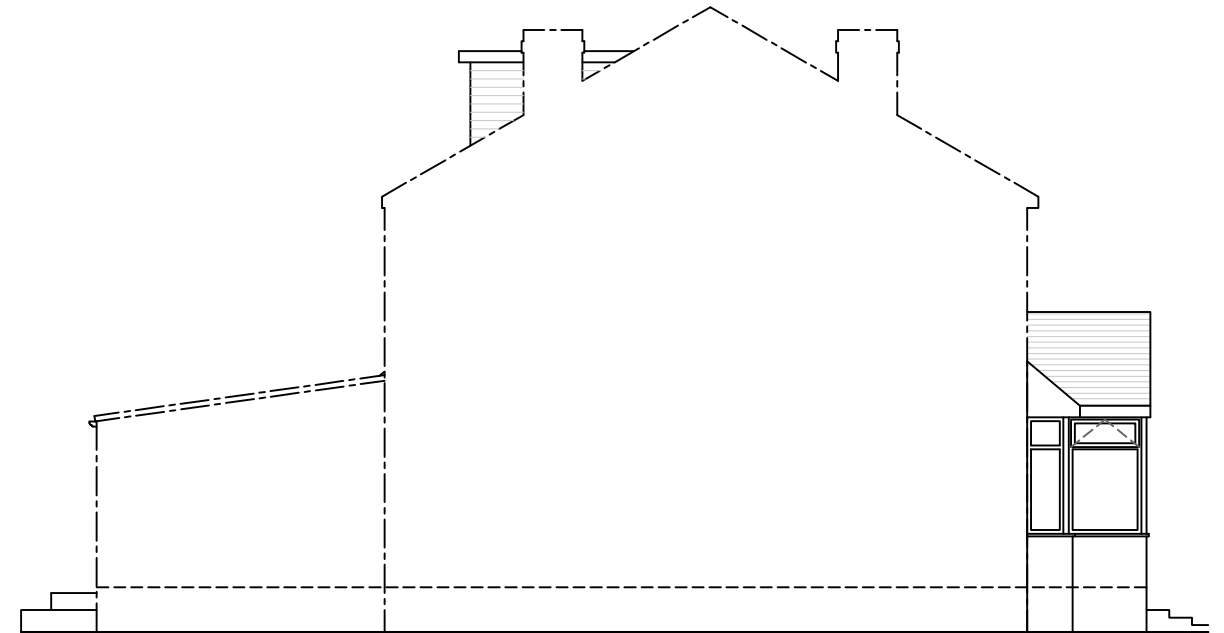

RIGHT-HAND SIDE ELEVATION

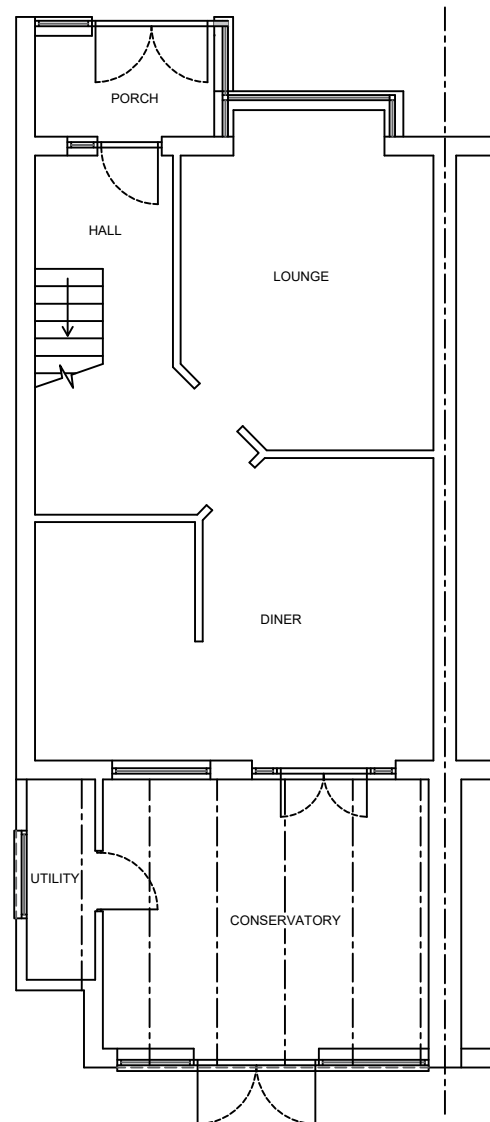

PLAN

Notes:

This drawing is the copyright of Anglian Home Improvements and must not be re-issued, loaned or copied without their consent. All dimensions are in millimetres (mm) unless noted otherwise. Do not use for base laying purposes

Produced on A3 paper

Rev.	Date	Description	Initials



Drawing title: Existing Plan and Elevations		
CONTRACT No. : 099/99043		Page 1 of 2
Proposed: PVCu Solid Panel Roof Extension at: 31 BUSHY MEAD WATERLOOVILLE HAMPSHIRE PO7 5DY		
For :..... MR & MRS CARLYLE		
Drawers initials: WS	Scale : 1:100	Date: 07/06/18

