


www.ijma.co.uk

IJ Murray Associates
173 Havant Road
Hayling Island
Hampshire
PO11 0LF
Phone 02392469004
Mob 07779 246915
e-mail ian@ijma.co.uk


Please note
The new property will be fitted with a Building Control approved fire suppression system for the safety of the owners and neighbouring properties and to address requirement B5 for fire authority access.

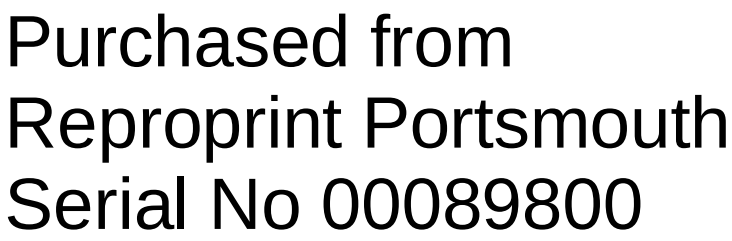


Detailed Site and Roof Plan 1:200

Boundary Treatments

Note the boundaries are a mixture of existing mature hedge / trees, existing 1.8 meter timber panel fencing new 1.8 metre timber panel fencing between new properties and to replace gap left by existing garage demolition

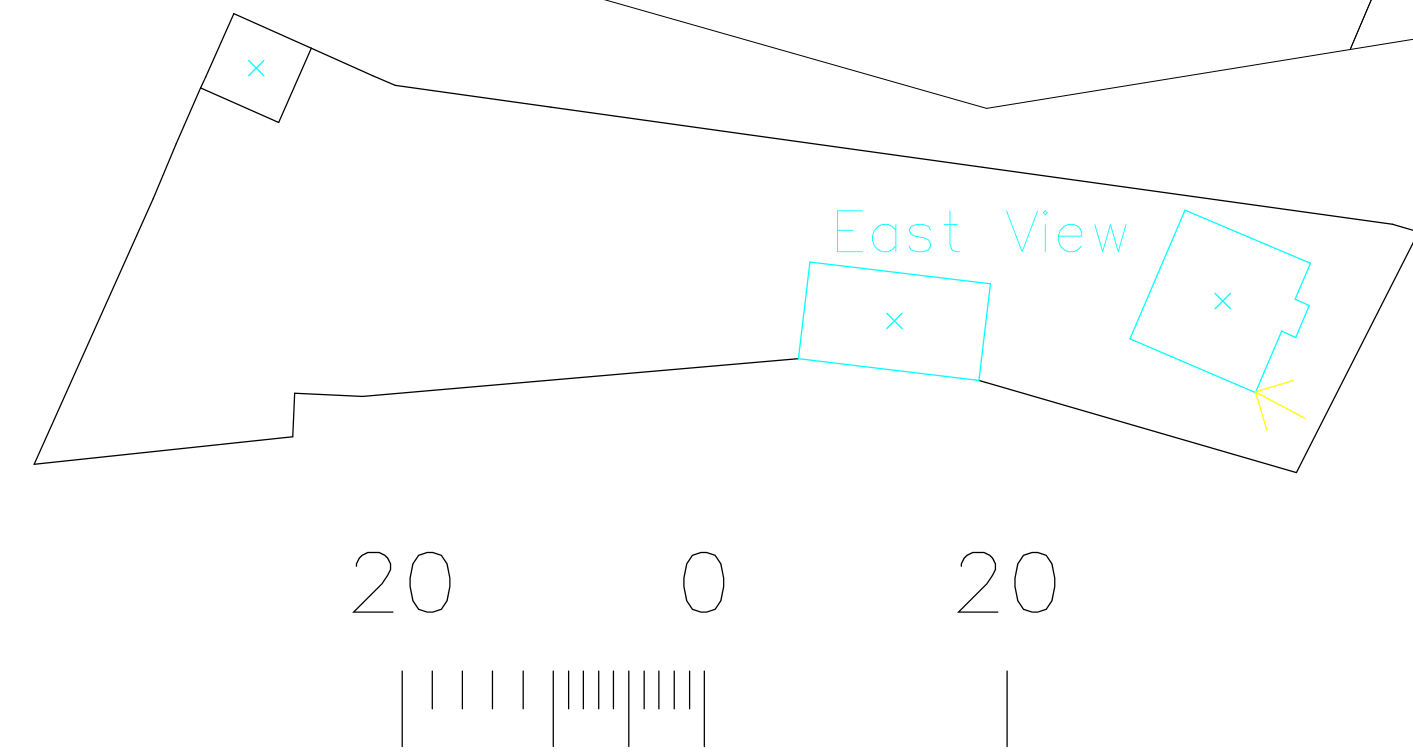

Site Plan 1:500

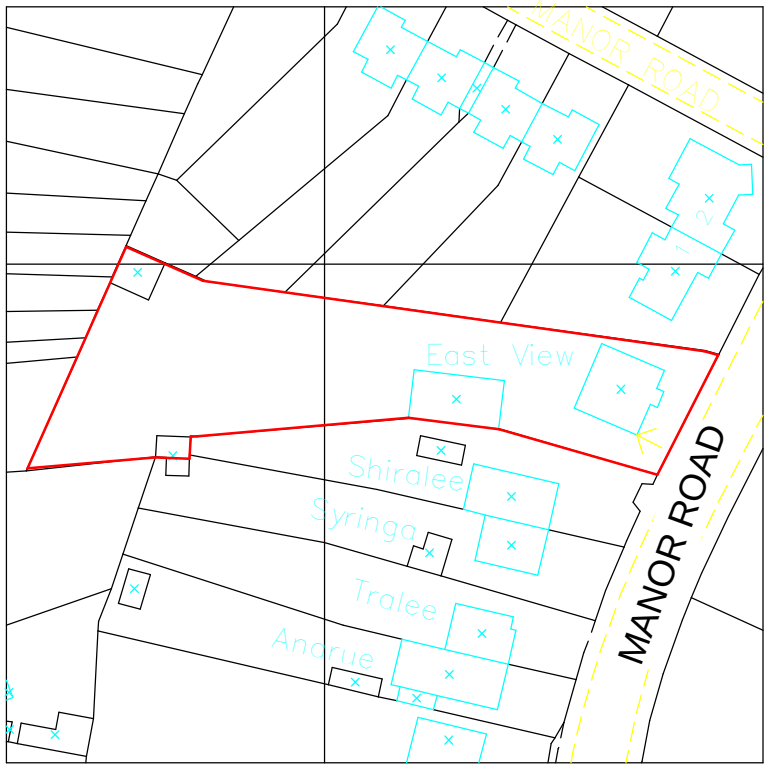

20 0 20 40 60 80 100
Metres
Location Plan 1:1000

[illegible]

Lee Bottomley
Eastview Manor
Rd HI

Proposed Site Plans

Project number	Project Number
Date	Issue Date
Drawn by	Author
Checked by	Checker

A101 V6.1

Scale 1 : 200