




Cross Section - Side

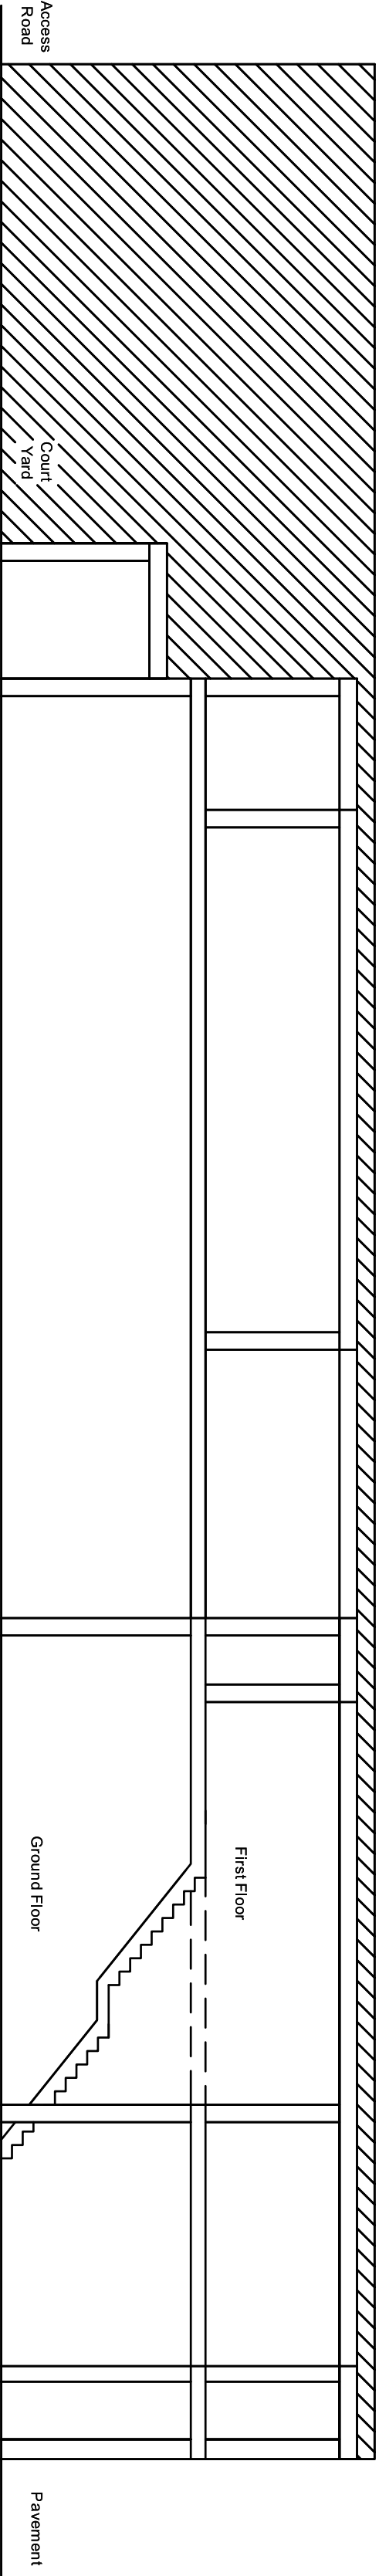


Elevation - Side

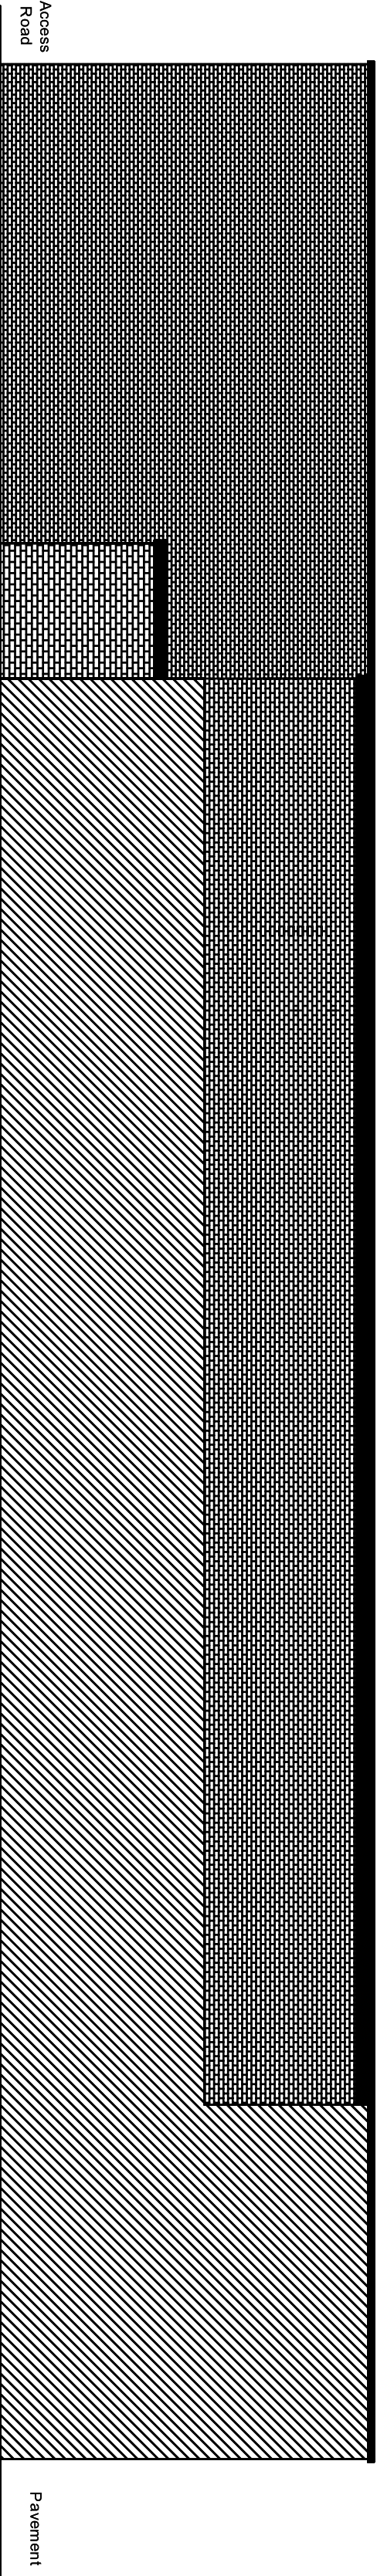

Elevation - Front

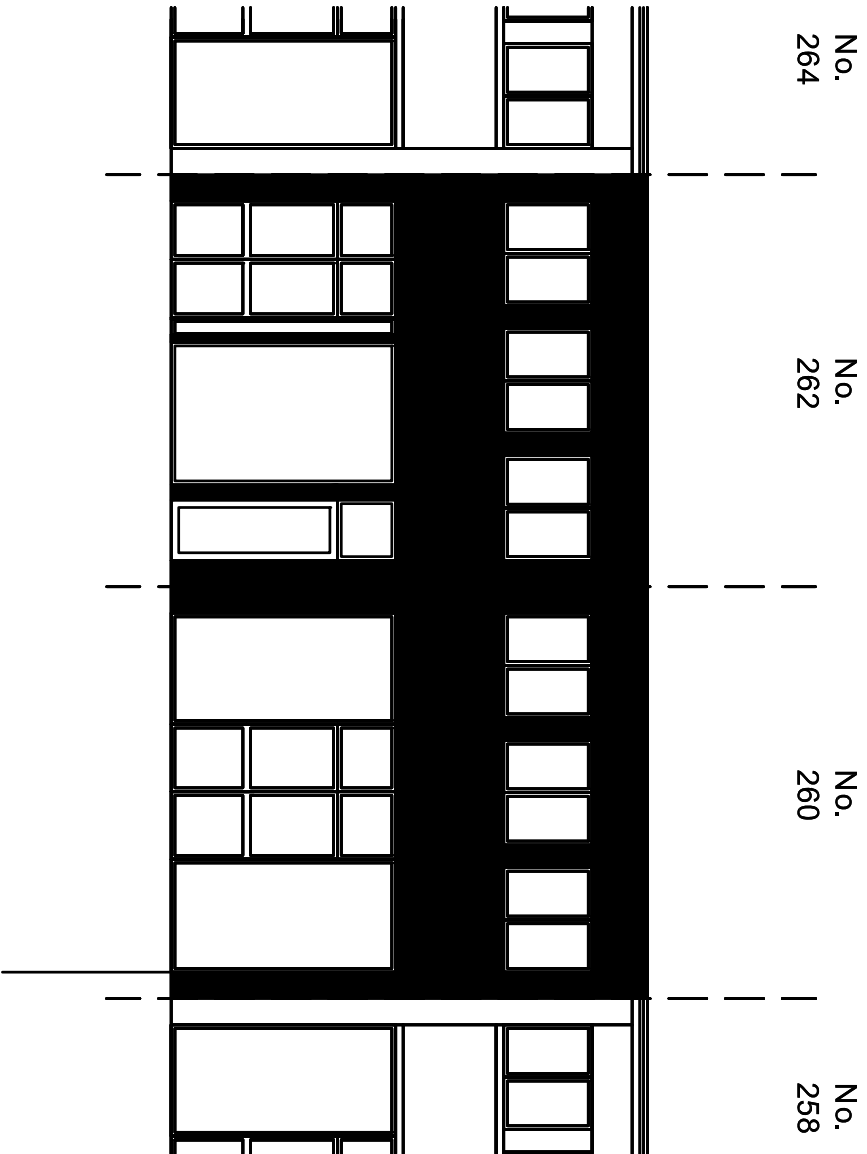


Elevation - Rear

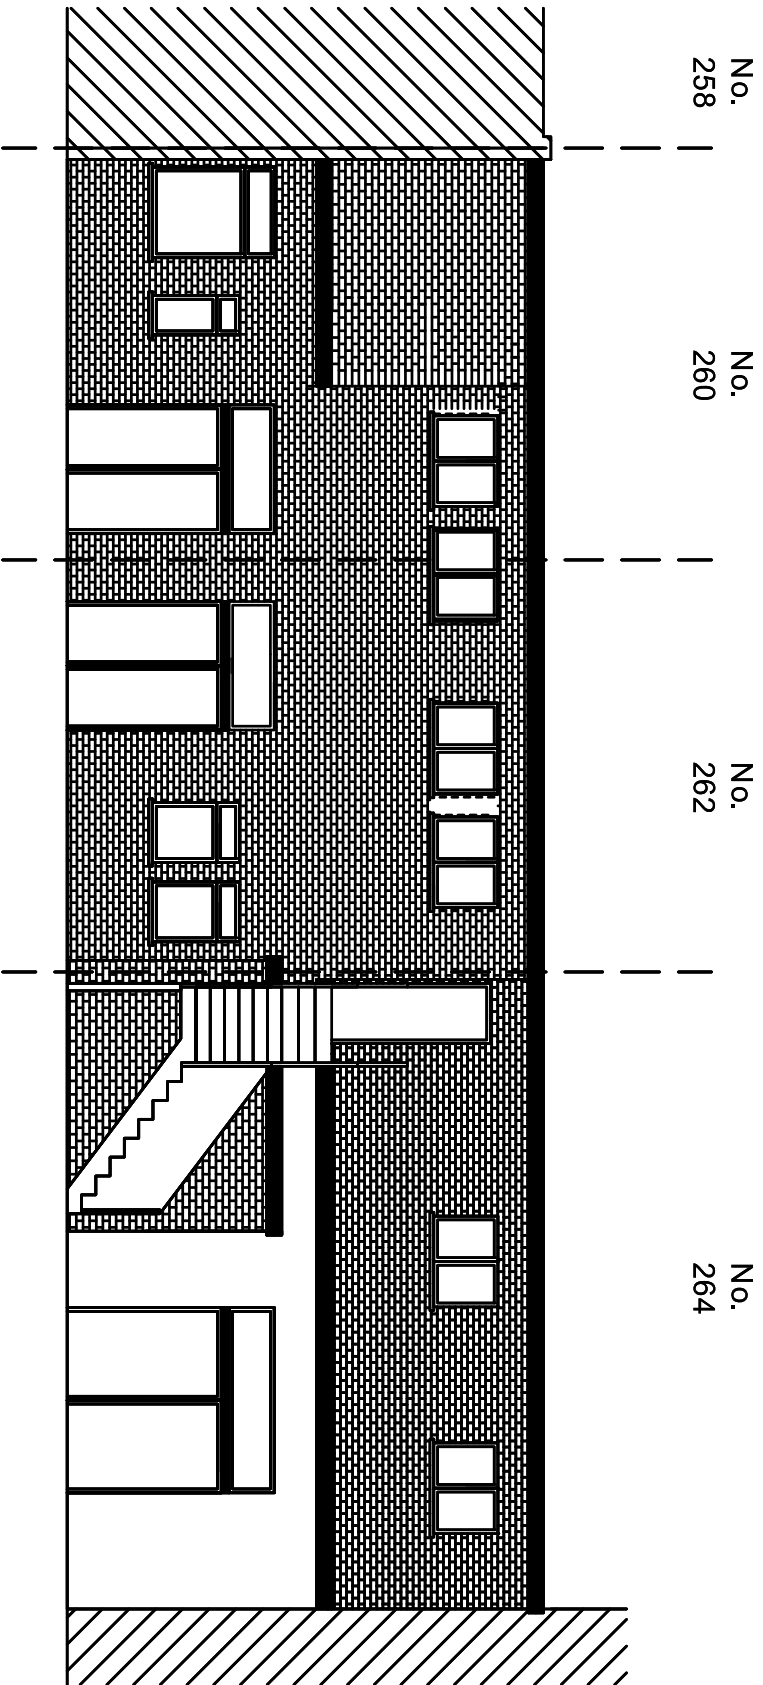

NOTES:

Existing - Floor Plan - Elevations & Cross Section

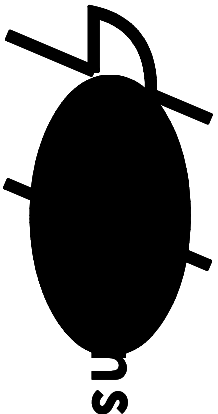

Contacts:
Tel: 079776 928 789
E-Mail: [Redacted]

Client:

Location:

260-262
London Road
Waterlooville
PO7 7HG

Scale: 1:100 @ A2
Scale: 1:200 @ A4
0 2M

Date: 08-08-17 Drawn By: Joel Gray

Dr9 No: 08 Rev: A