


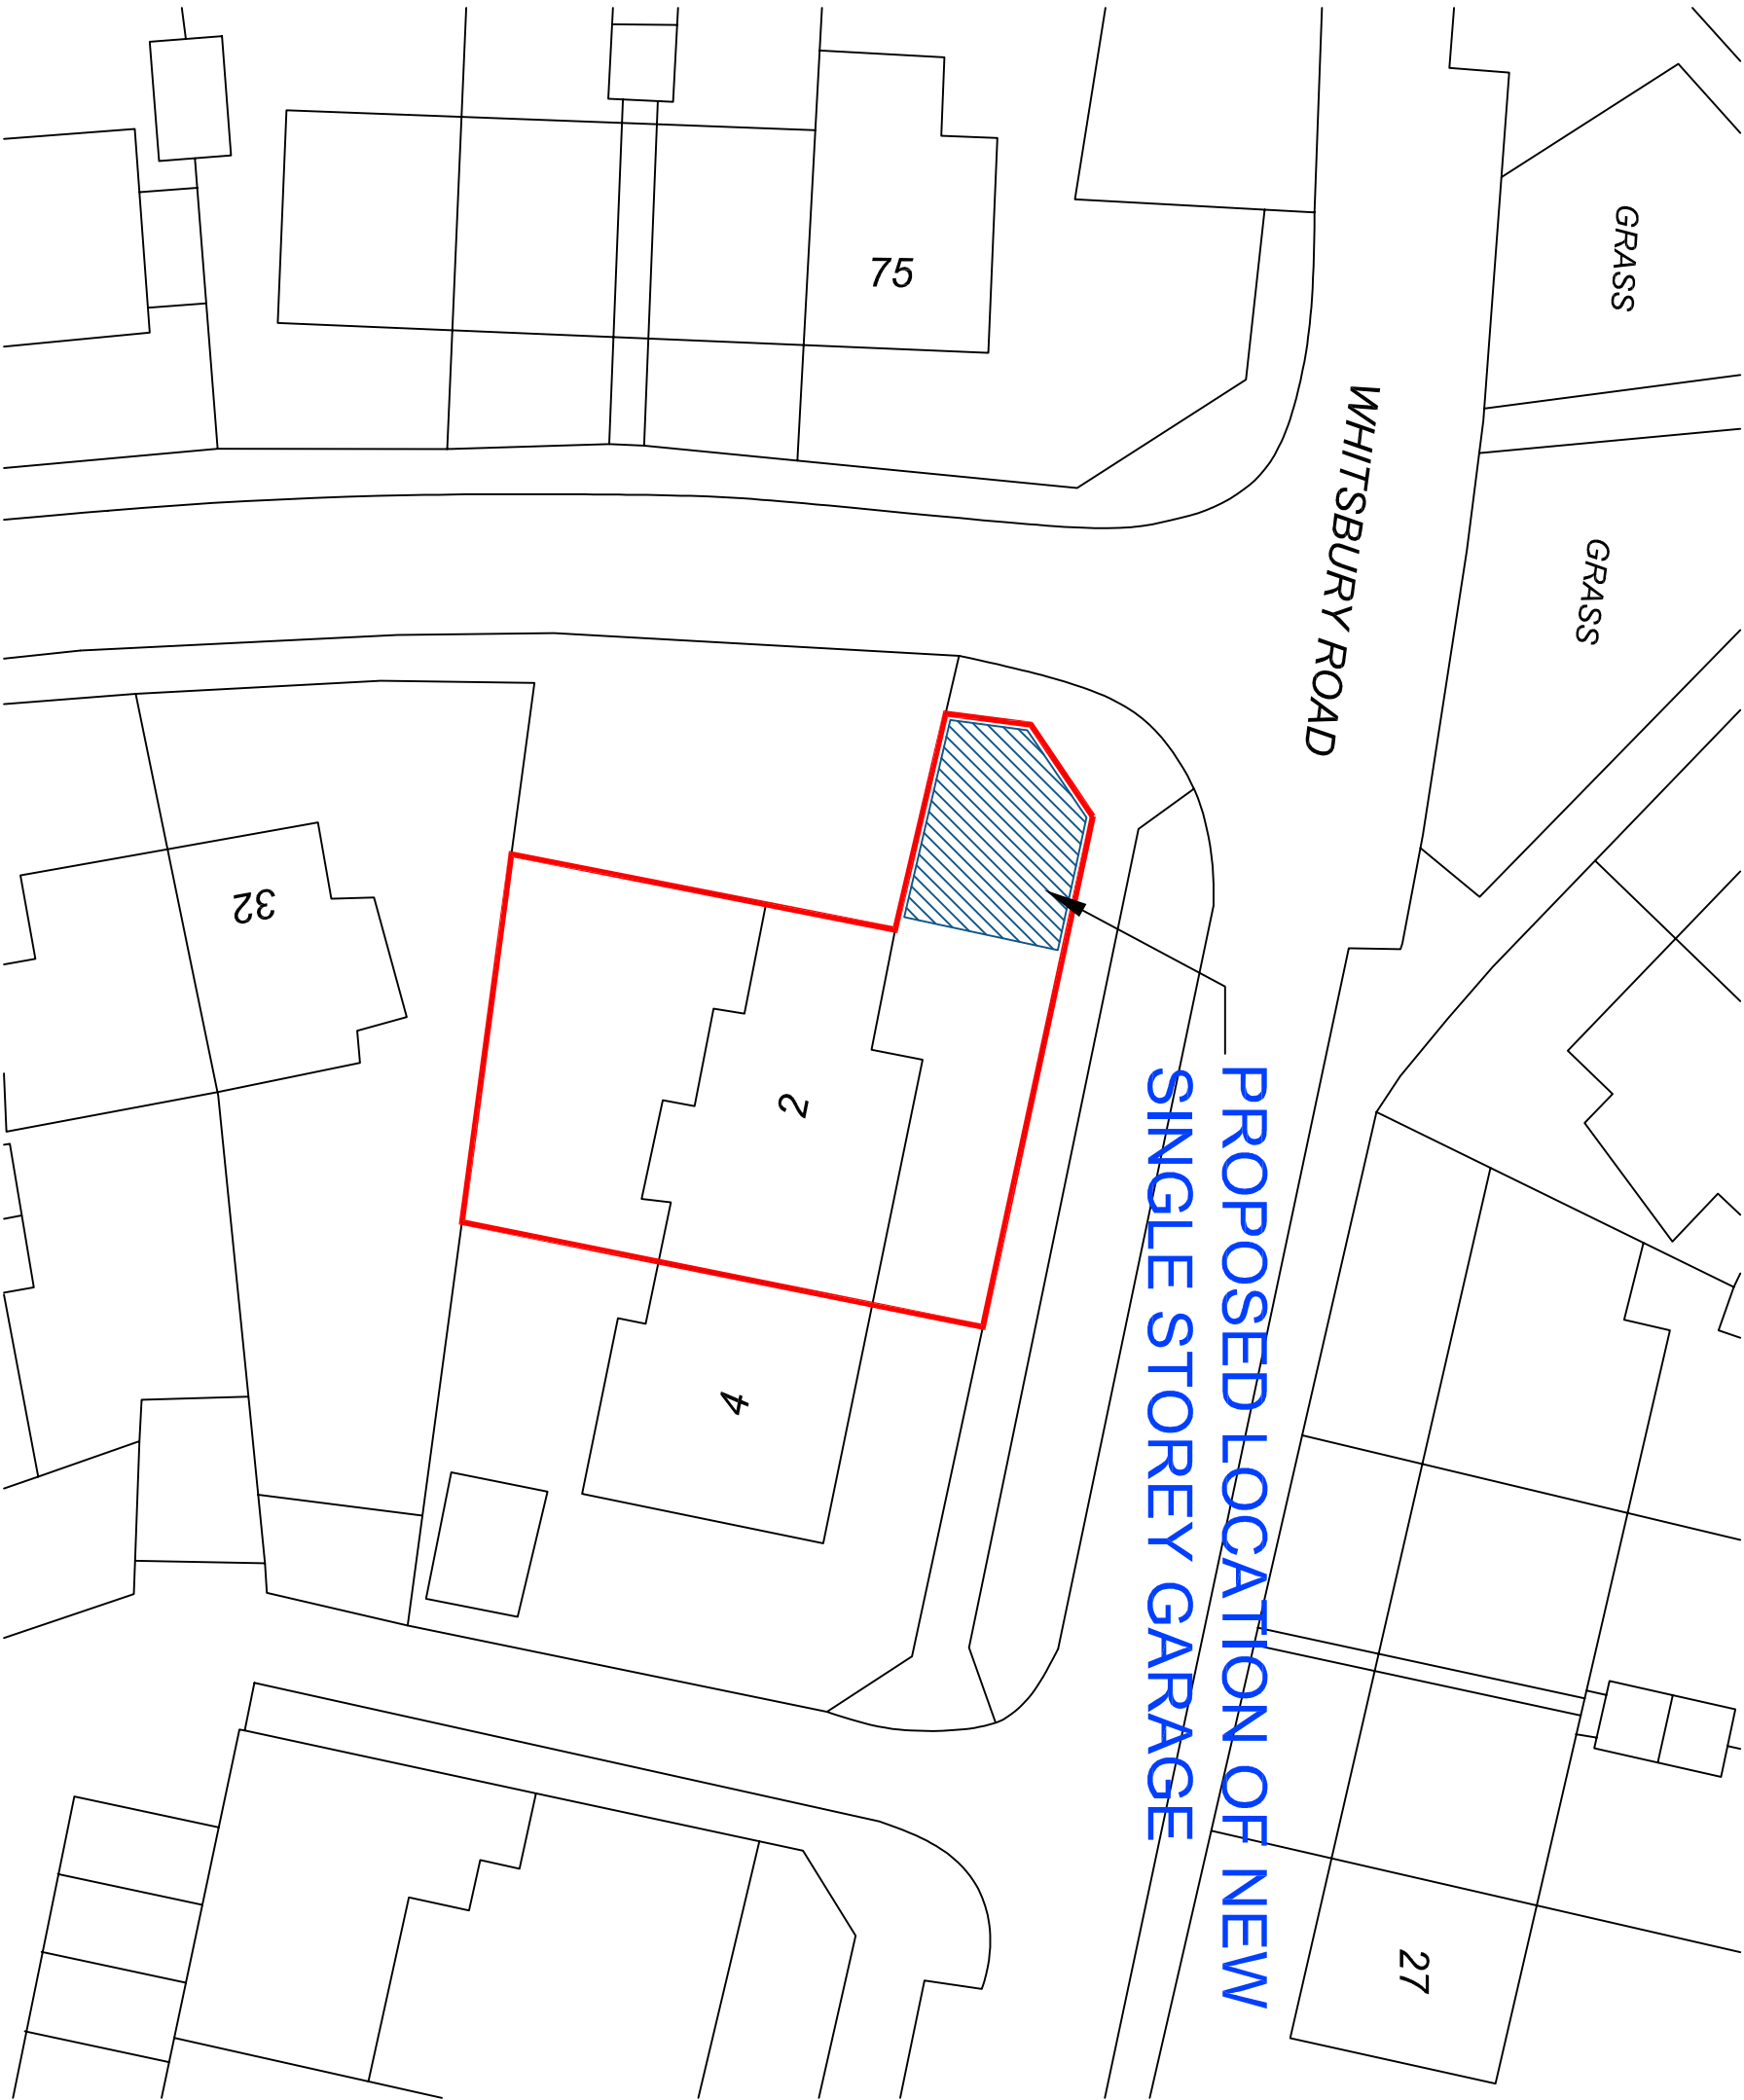

PROPOSED LOCATION OF NEW
SINGLE STOREY GARAGE



GOOGLE MAPS SATELLITE
VIEW OF SITE (NTS)

Rev	Dwn	Date	Description

PURPOSE OF ISSUE
FOR PLANNING

CLIENT
EDDIE ROWLAND

SCHEME
2 WHITSBURY ROAD
HAVANT, PO9 5SP

TITLE
CONSTRUCTION OF A NEW GARAGE
PROPOSED SITE PLAN

© THIS DESIGN IS THE PROPERTY OF DSB DESIGN AND SHALL NOT BE REPRODUCED OR COPIED IN ANY WAY OR CONVERTED TO A THIRD PARTY WITHOUT THE OWNERS WRITTEN PERMISSION.

dsb
DESIGN SERVICES

DSB DESIGNSERVICES
Tel: 07958159299
dsbdesign@hotmail.co.uk

SCALE	1 : 500 @ A3	DATE	JUNE 2018
DRAWN BY	DSB	CHECKED BY	ACB
DRAWING NO.	18/3406/002	REVISION	P1

PROPOSED SITE PLAN SHOWN AT
1:500 (A3) SCALE