




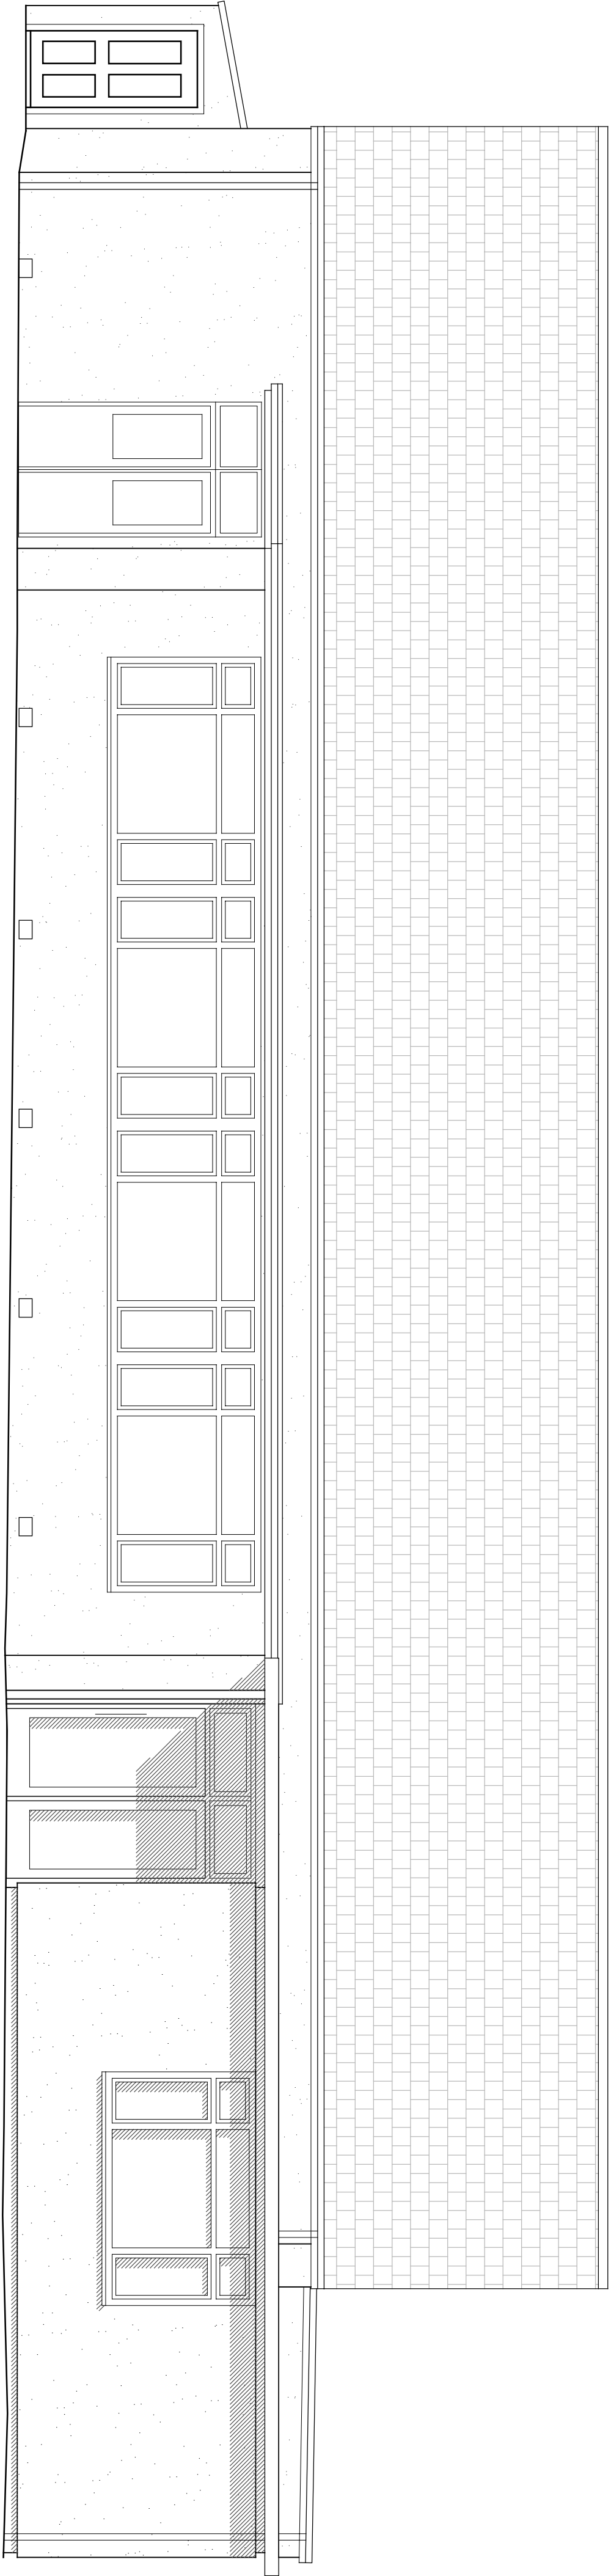


Proposed West Elevation.
Scale 1:50

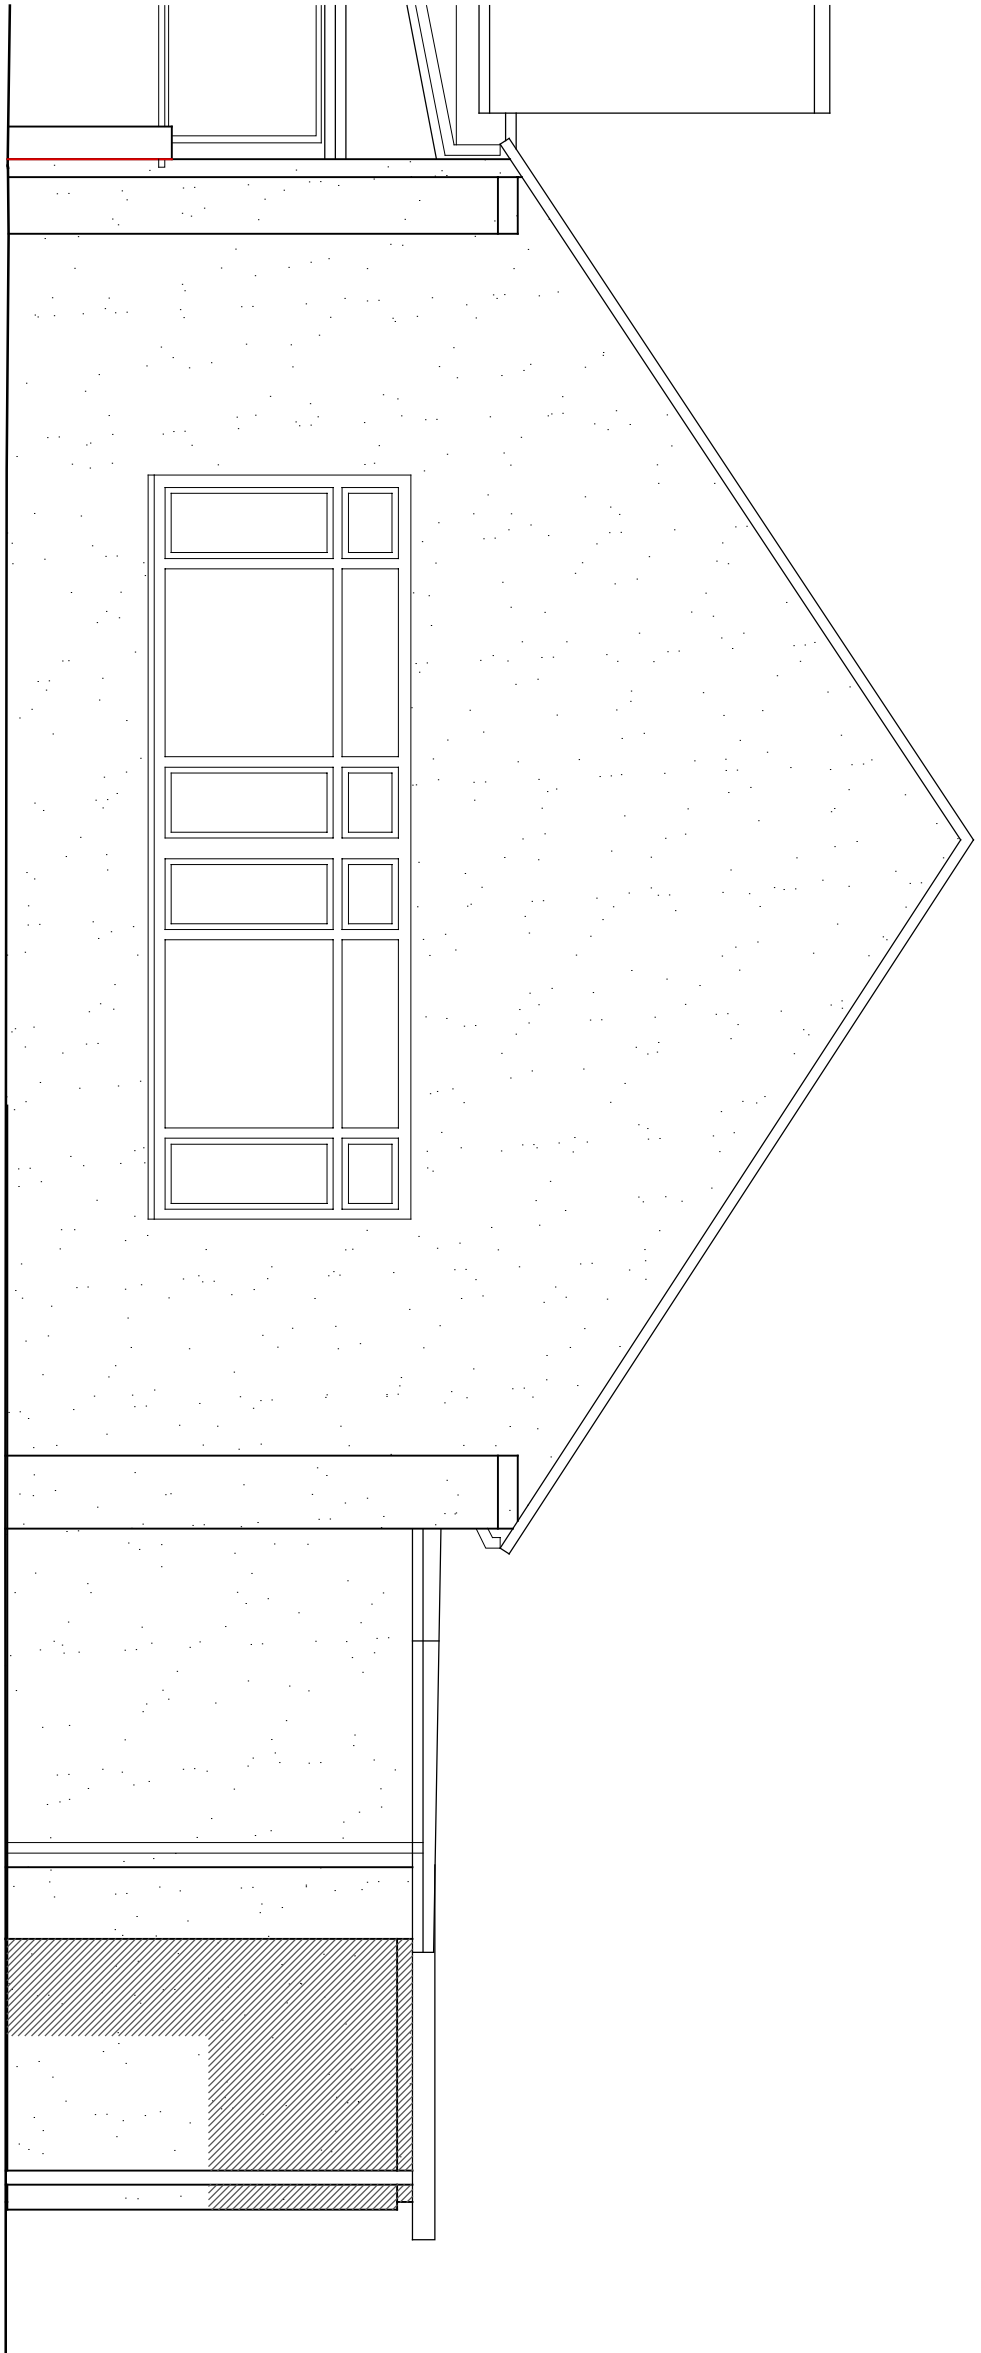

Proposed North Part - Elevation.
Scale 1:50

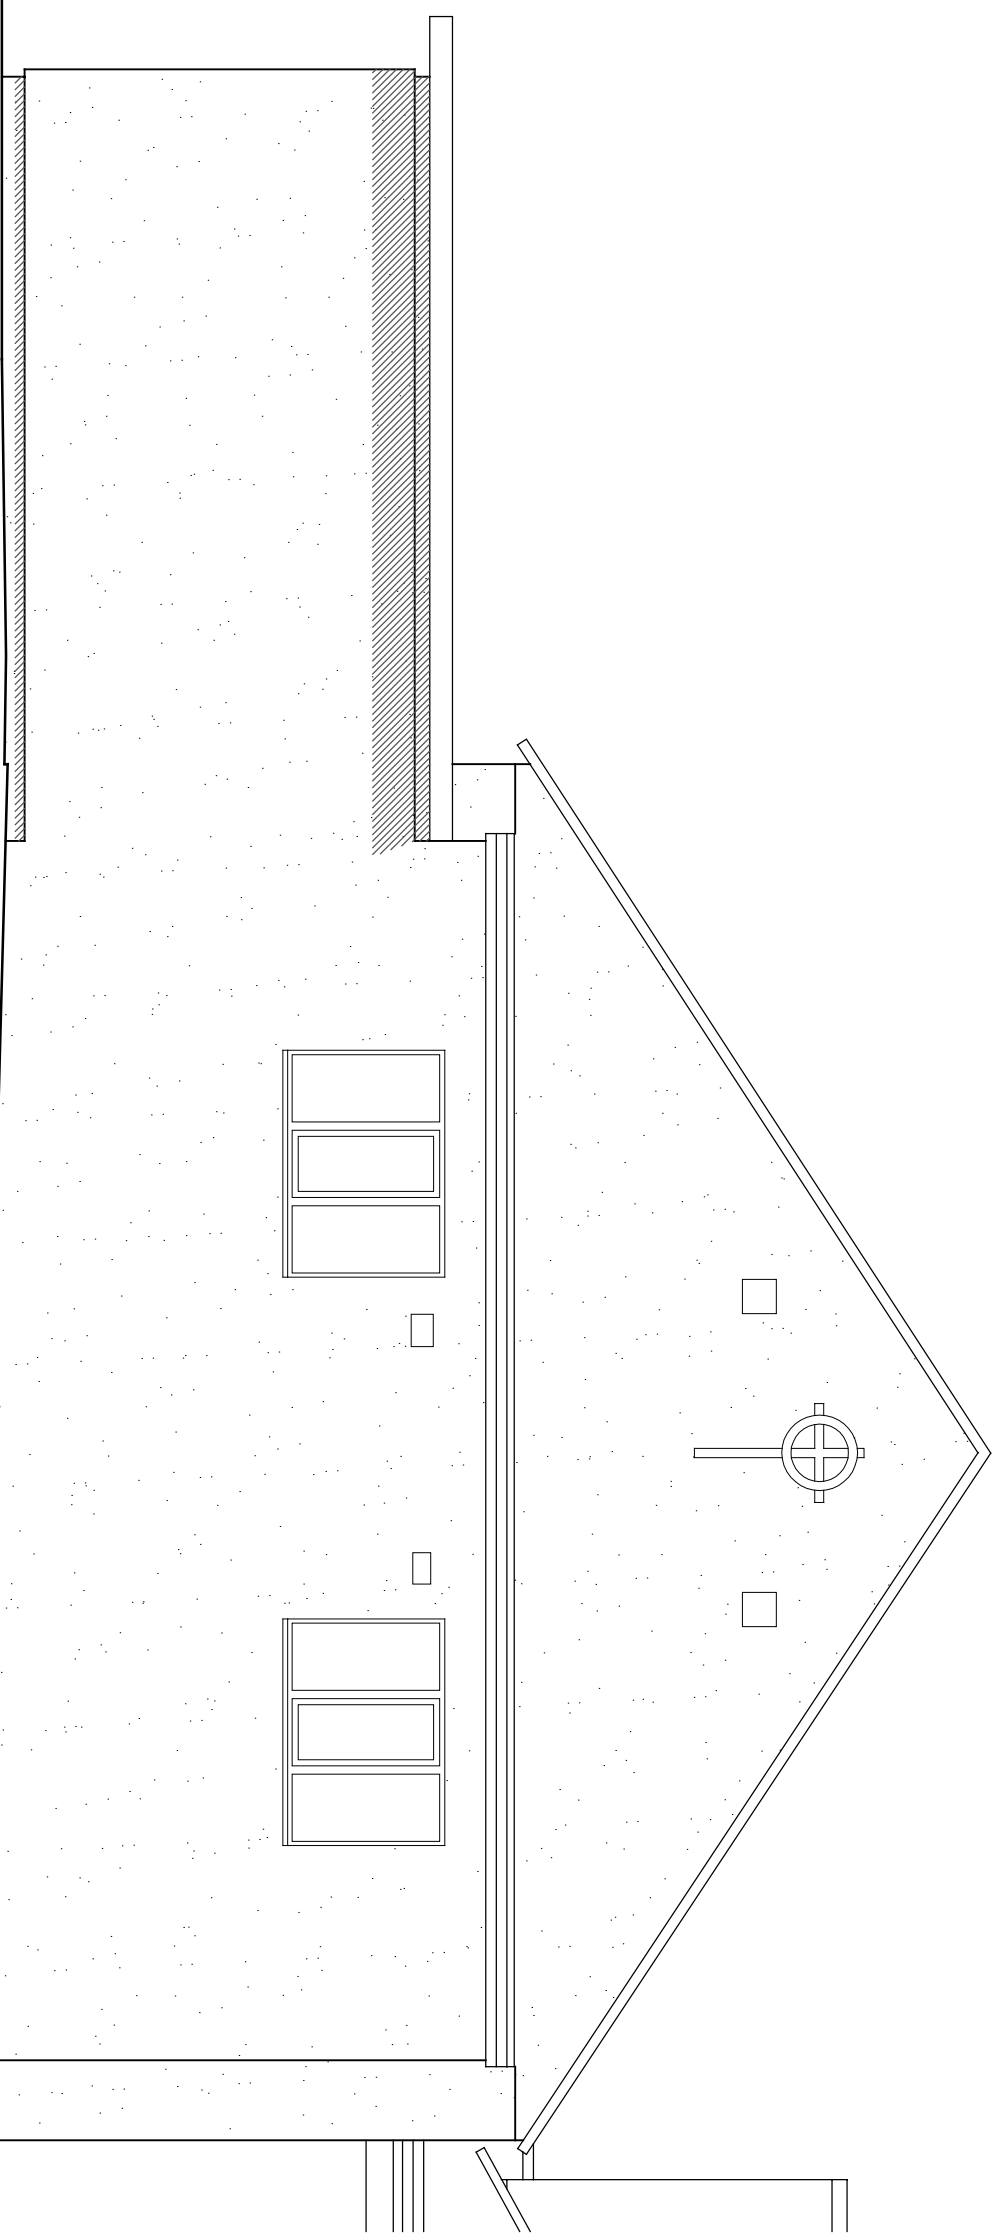

Proposed South Part - Elevation.
Scale 1:50

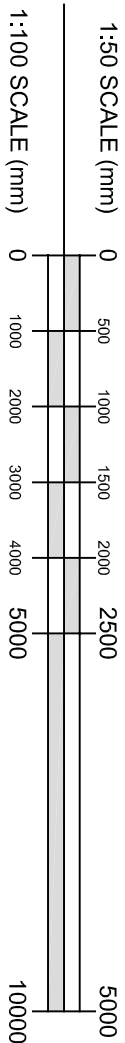

REV	DATE	NOTES	BY
B	18.10.18	Issue amended to HCC Approval	LH
A	19.09.18	Window amended to match existing	LH

PLANNING APPLICATION

Do not scale from this drawing - all dimensions to be checked on site

the
aed
practice

mail@aedpractice.co.uk www.aedpractice.co.uk
Copyright © The AED Practice Limited (2016)

CHURCH HALL AND MEETING ROOMS
ST JOSEPH CATHOLIC CHURCH,
WEST STREET, HAVANT, PO9 1LP
CHURCH HALL PROPOSED ELEVATIONS
Scale: 1:50@A1 Date: 11.06.18
Dwg No: **PD1802/PL08** Rev: **B**