




NOTE:
It may not be reproduced in part or in whole without prior written permission.
DISCLAIMER:
All dimensions to be checked on site before work commences.
SUBJECT TO BUILDING REGULATIONS, FIRE REGULATIONS AND STATUTORY APPROVALS.
This drawing is only to be used in conjunction with drawing notes & specification prepared by
PARIO CONSULTANTS LIMITED.
Subject to statutory approval.

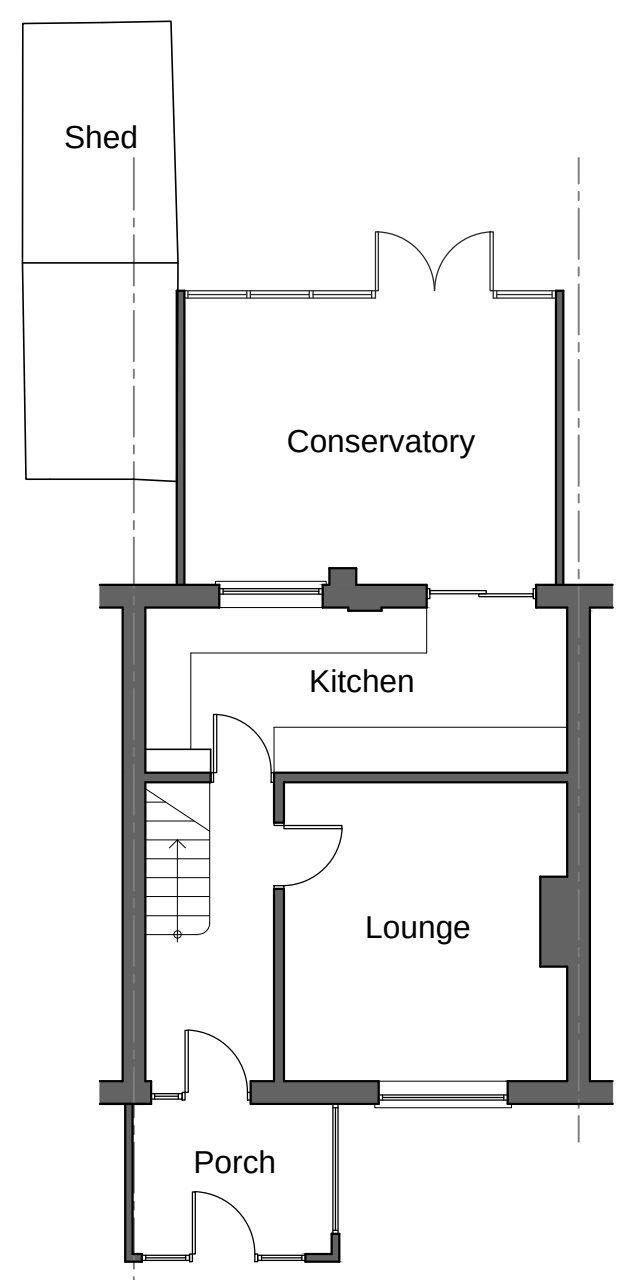


Existing Ground Floor Plan

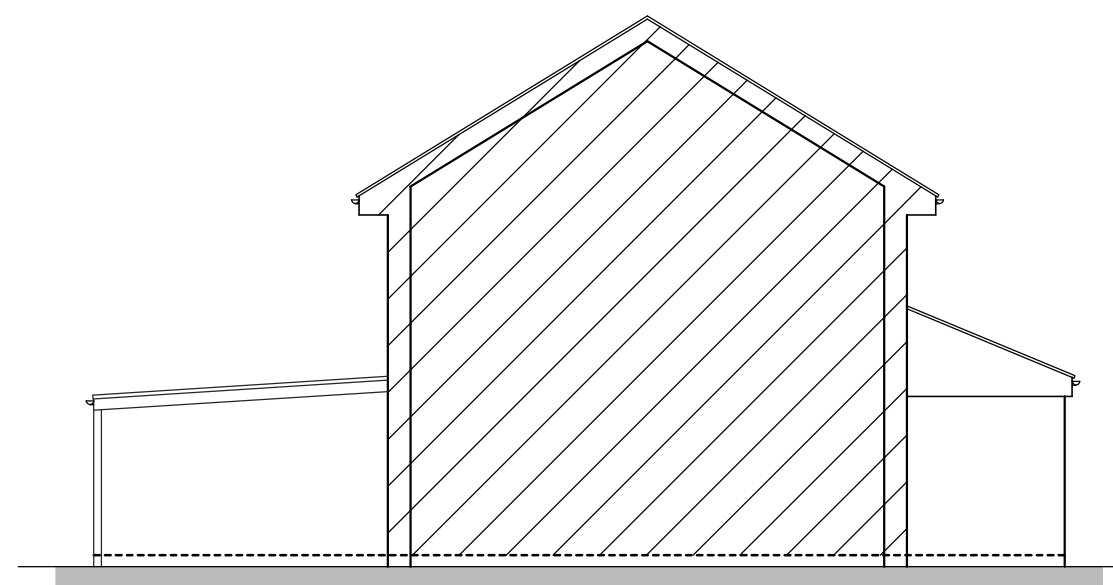

Existing West Elevation

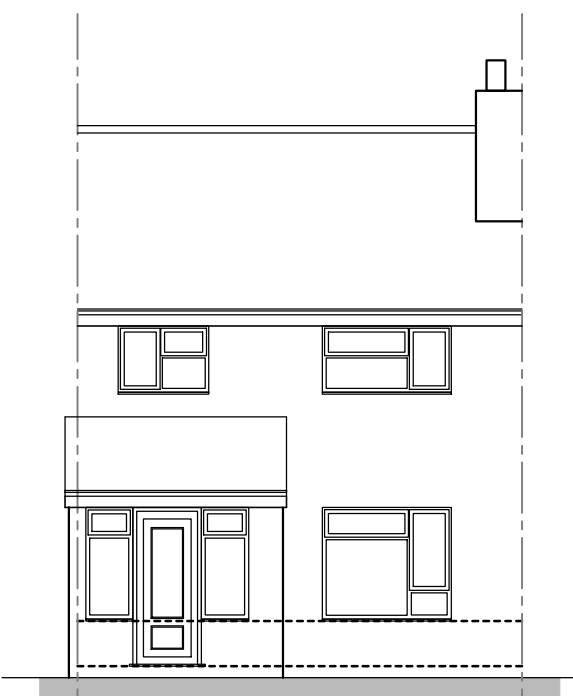


Existing South Elevation

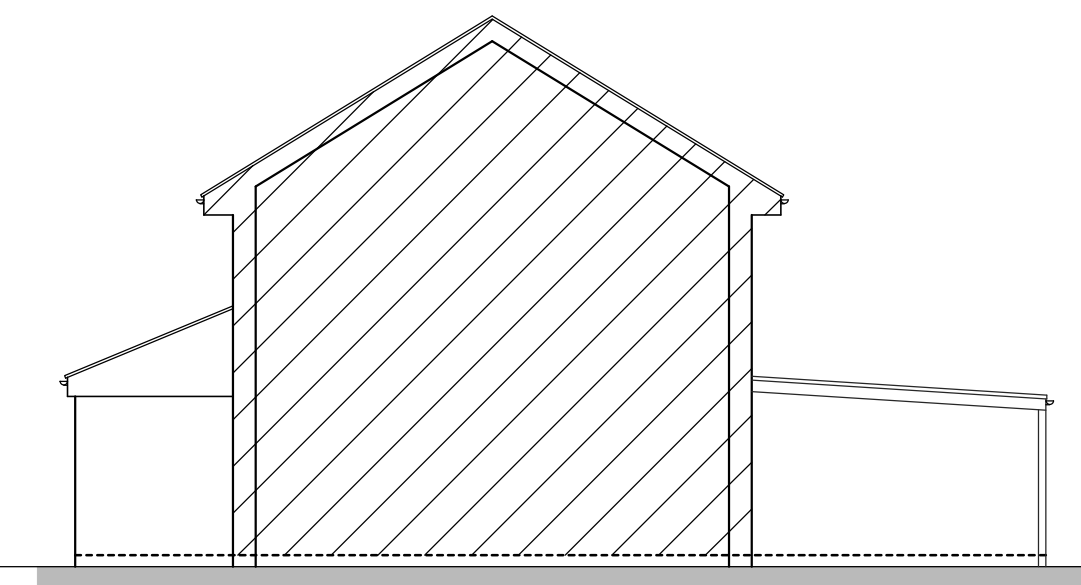


Existing East Elevation




Existing North Elevation

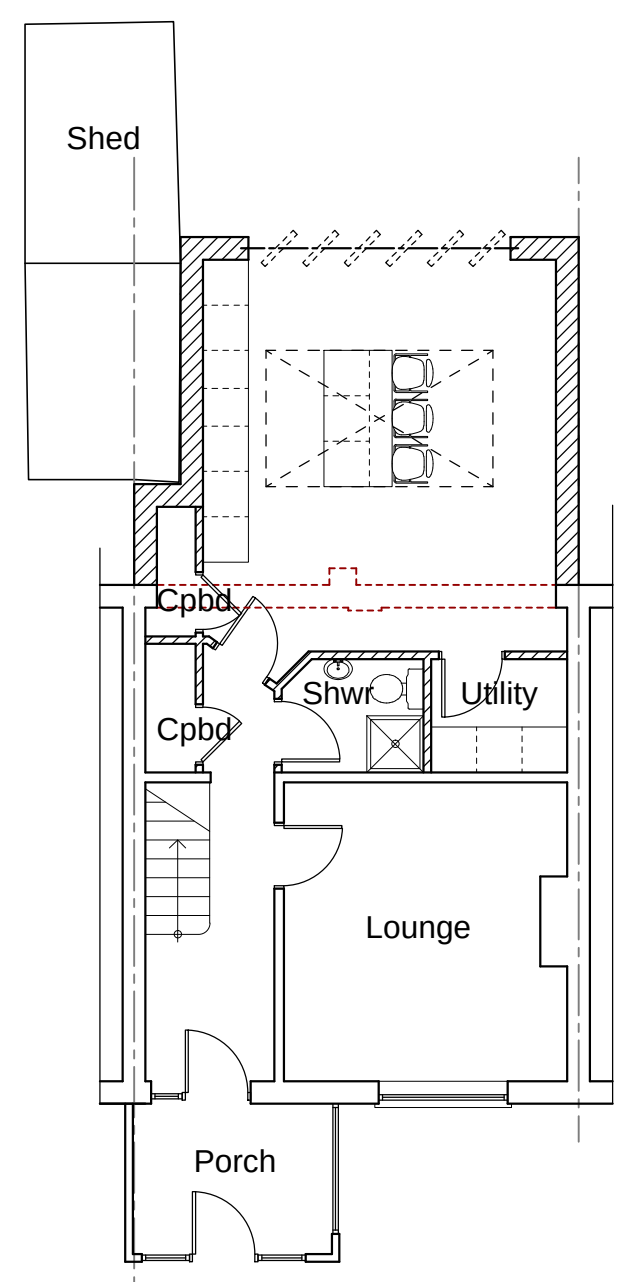


Proposed Ground Floor Plan

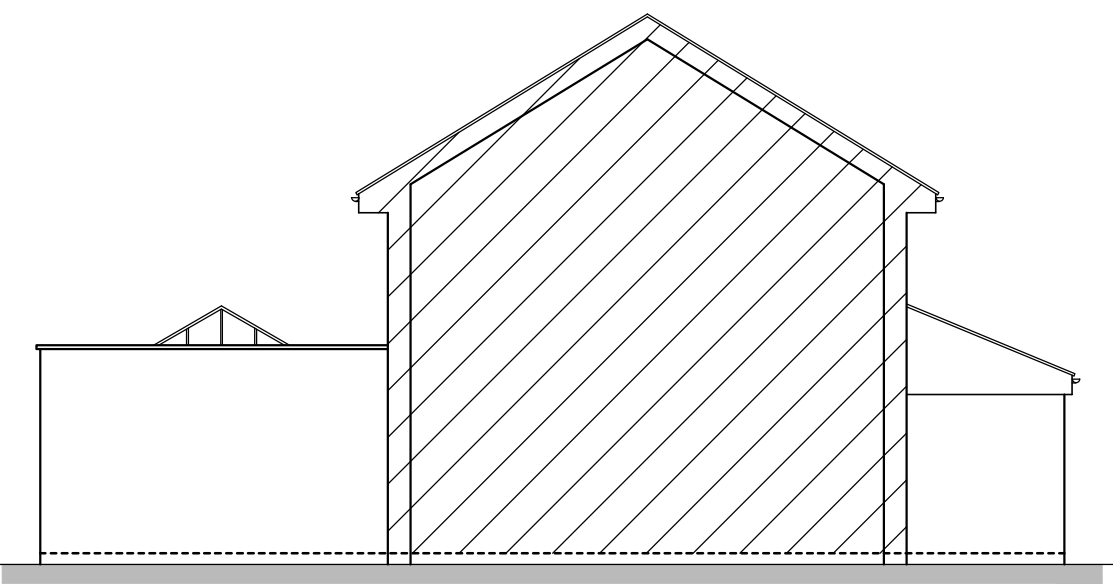


Proposed West Elevation

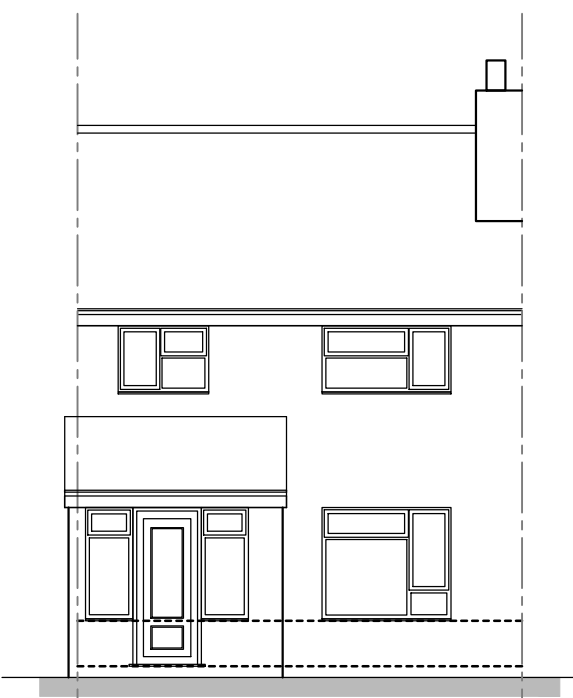


Proposed South Elevation

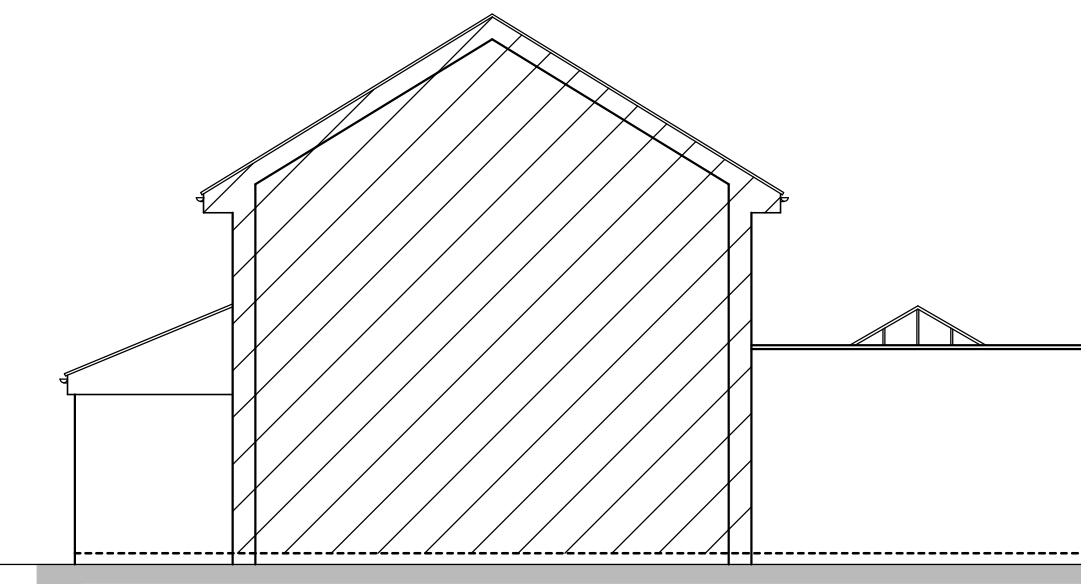

Proposed East Elevation

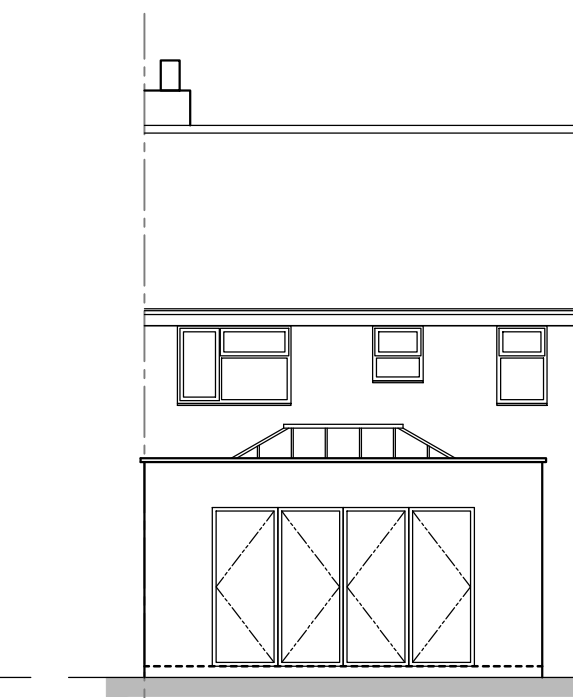

Proposed North Elevation

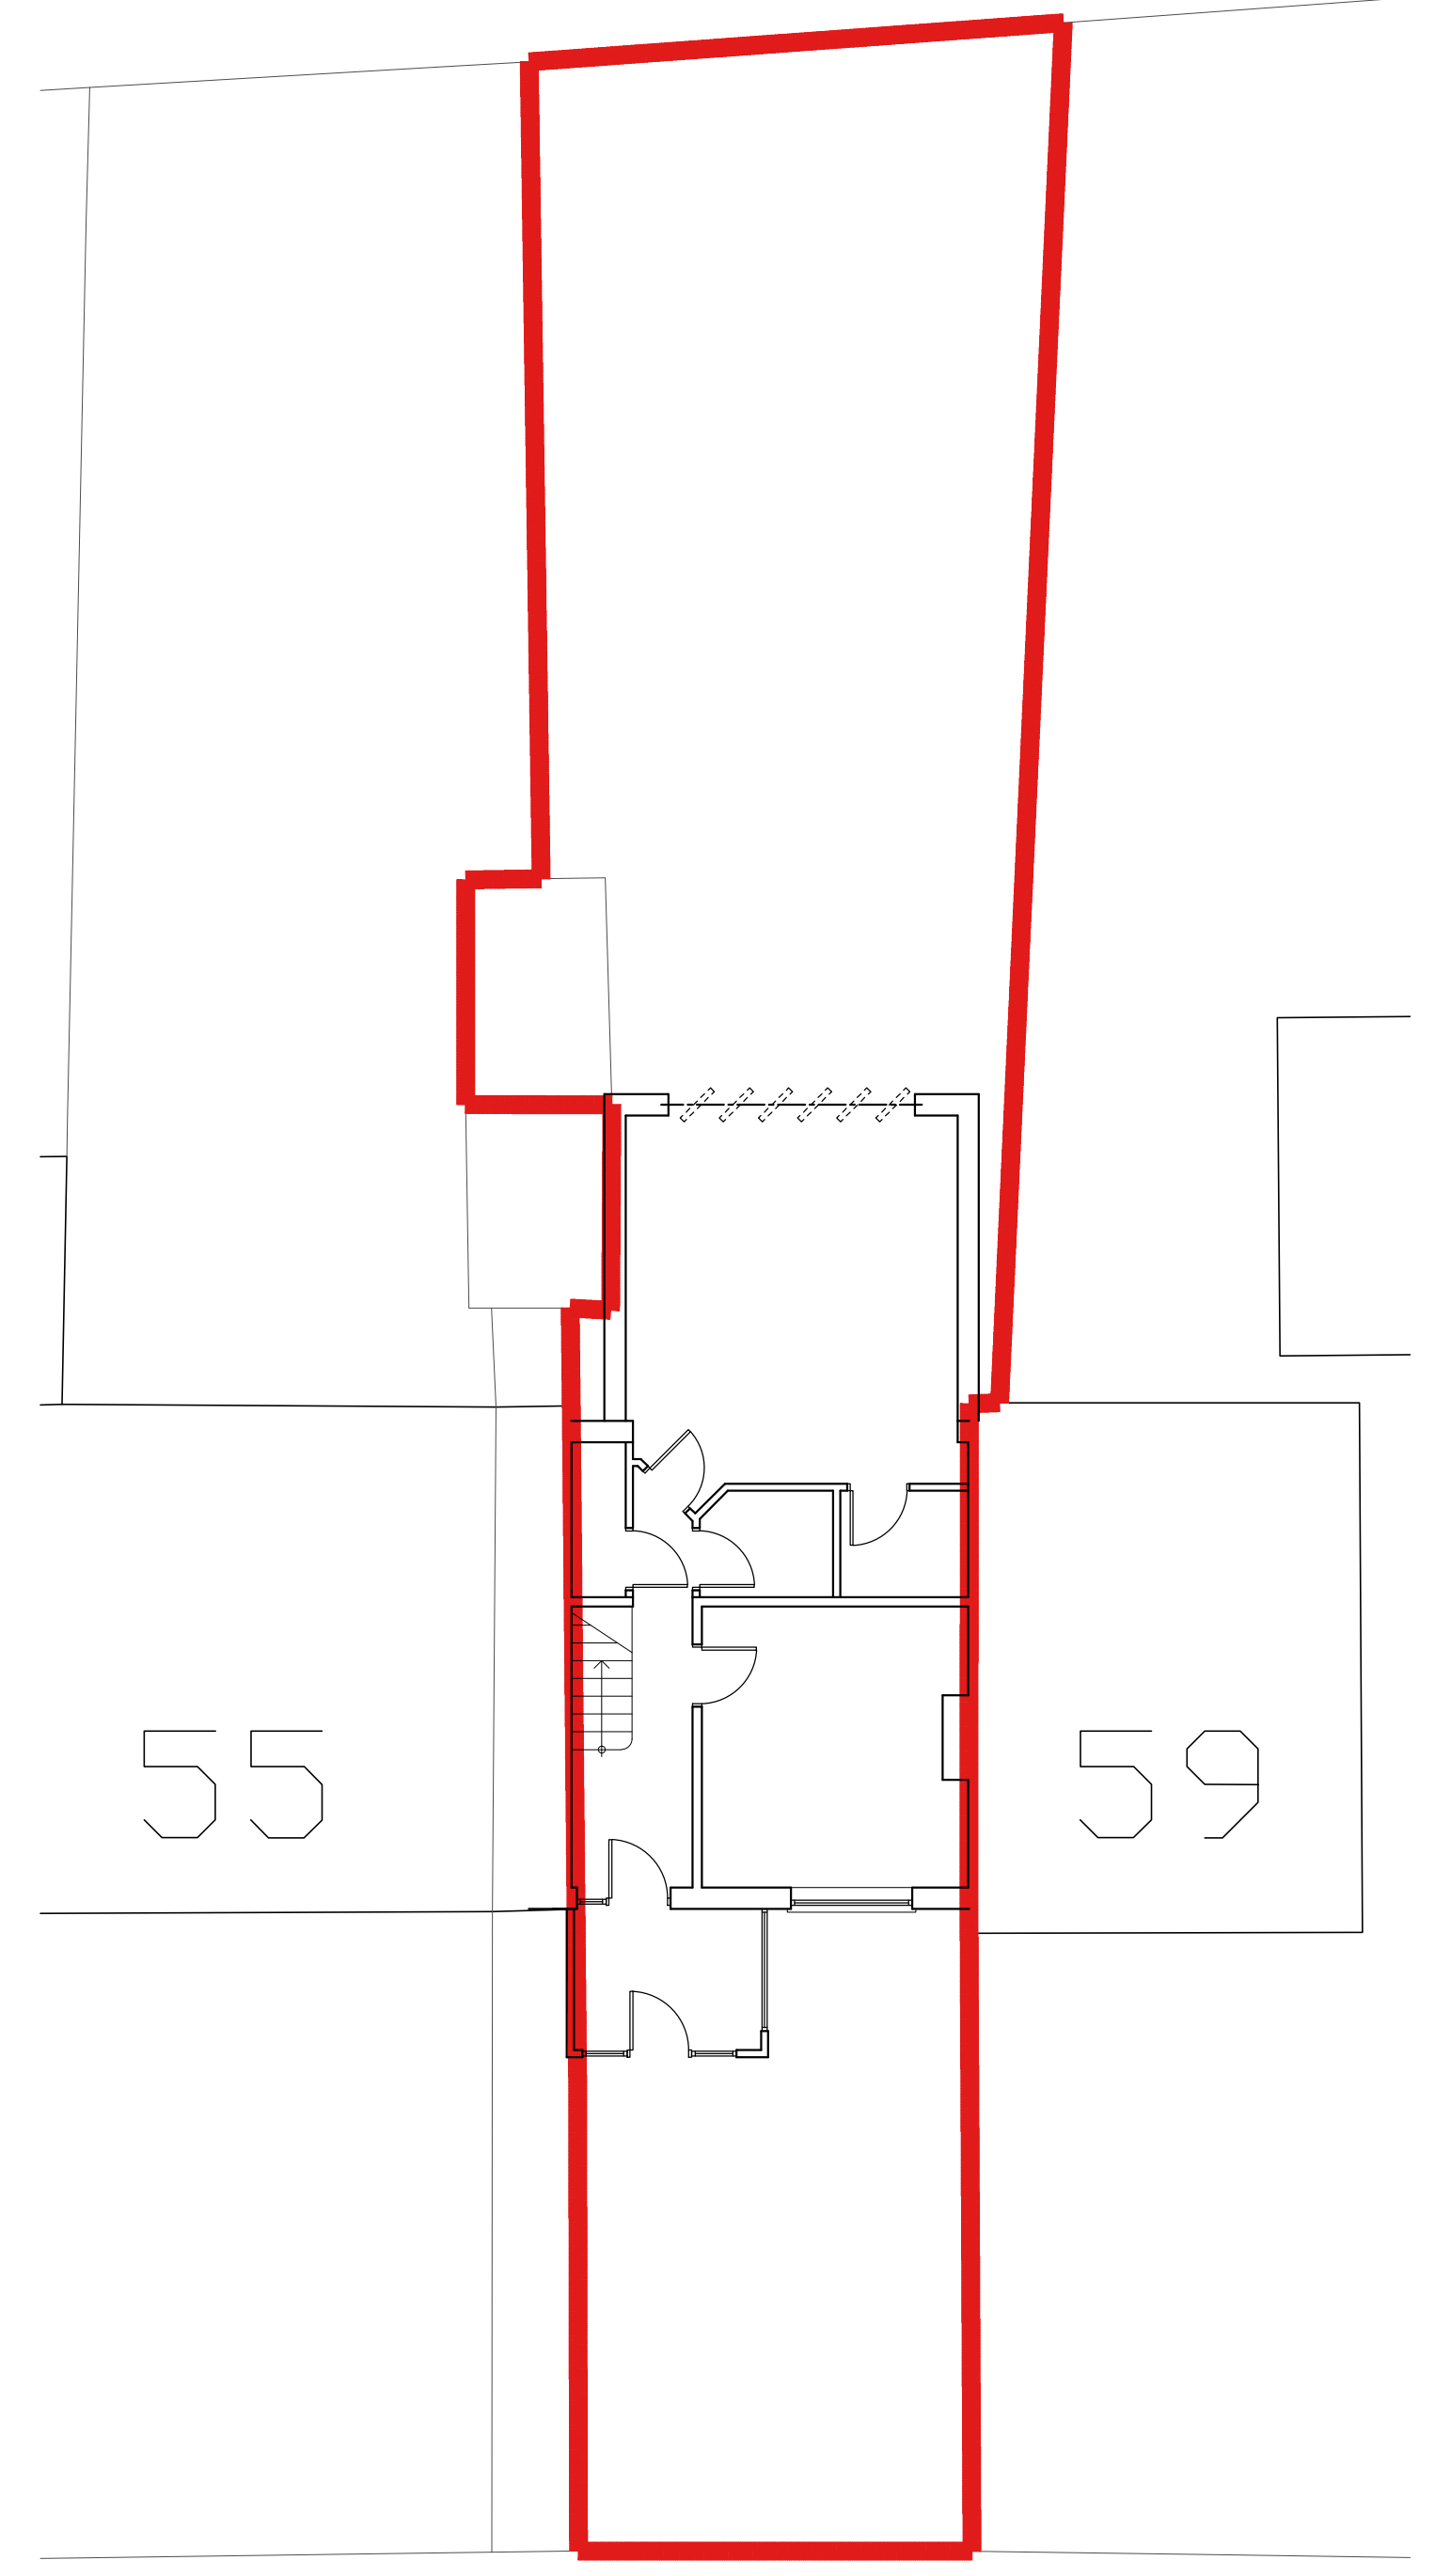

Site Block Plan



Site Location Plan - 1:1250

pario
pario architecture
25 Barnes Wallis Road
Segetonworth East
Hampshire
PO15 5TT
architecture + design

T +44 (0) 1489 509885
E info@pario-design.co.uk

Client:
Mr & Mrs Love
57 High Lawn Way
Havant
Hampshire
PO9 5BS

Project:
Proposed Rear Extension
57 High Lawn Way

Drawing Title:
Existing & Proposed
Plans & Elevations

Scale: 1:100 Date: May '18 Author: NRS
Drawing No.: 18046/001P Revision: -

Copyright Pario Consulting Limited