


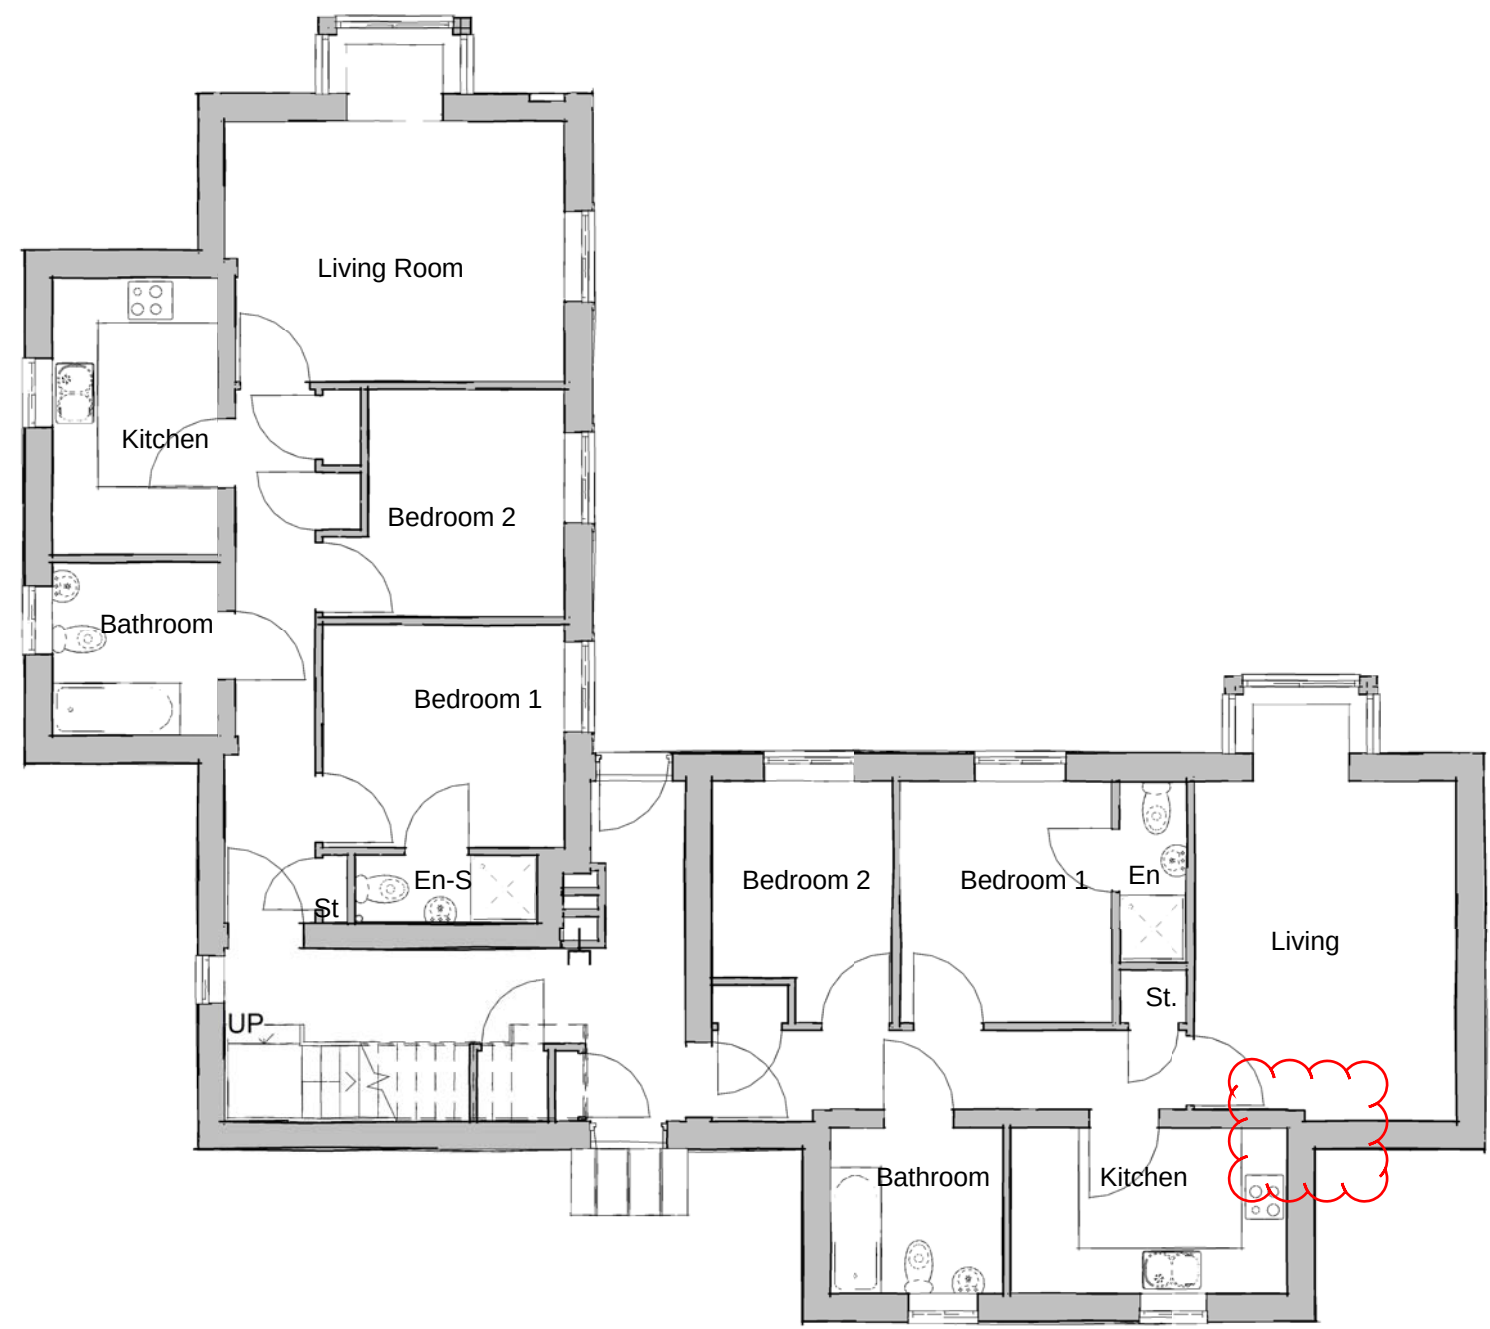


Level 00-Ground Floor
1 : 100



Level 01-First Floor
1 : 100




Level 02-Second Floor
1 : 100

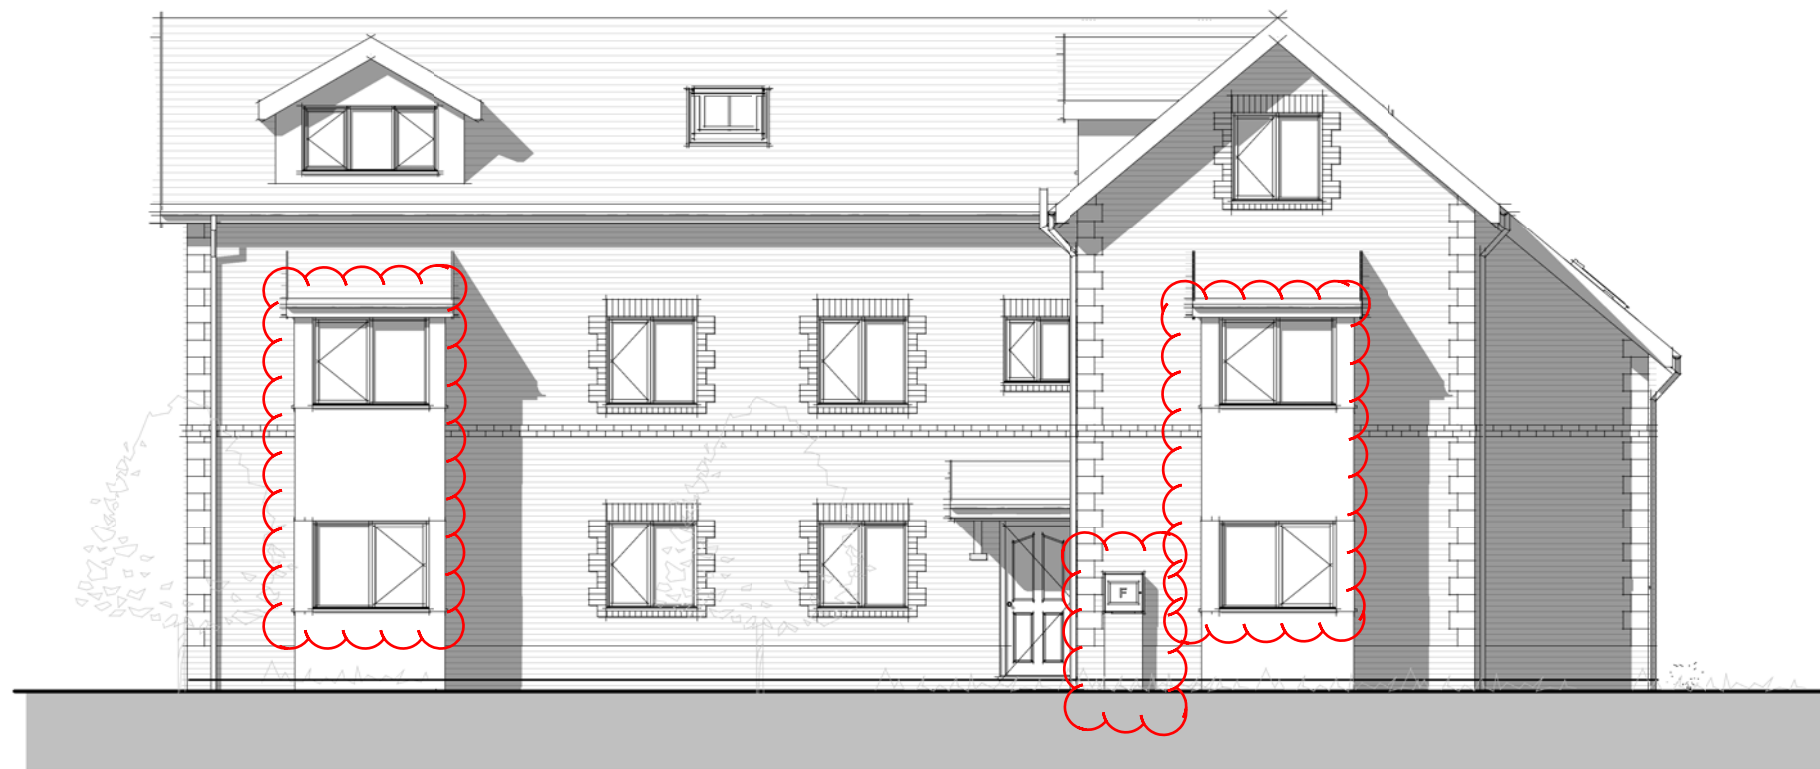


Front Elevation
1 : 100



Side Elevation A
1 : 100

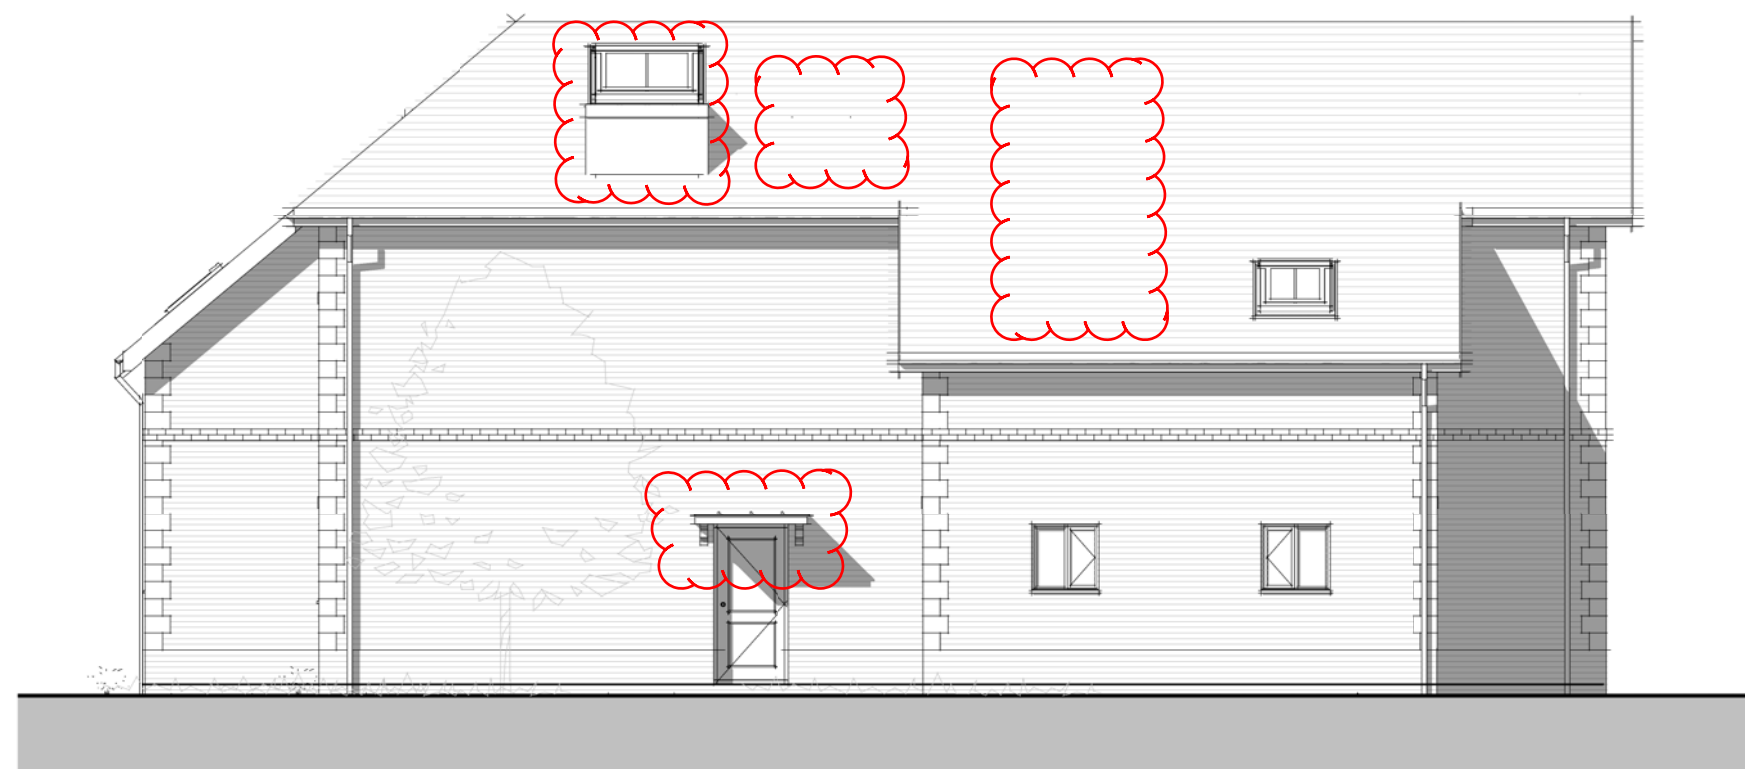

Rear Elevation
1 : 100

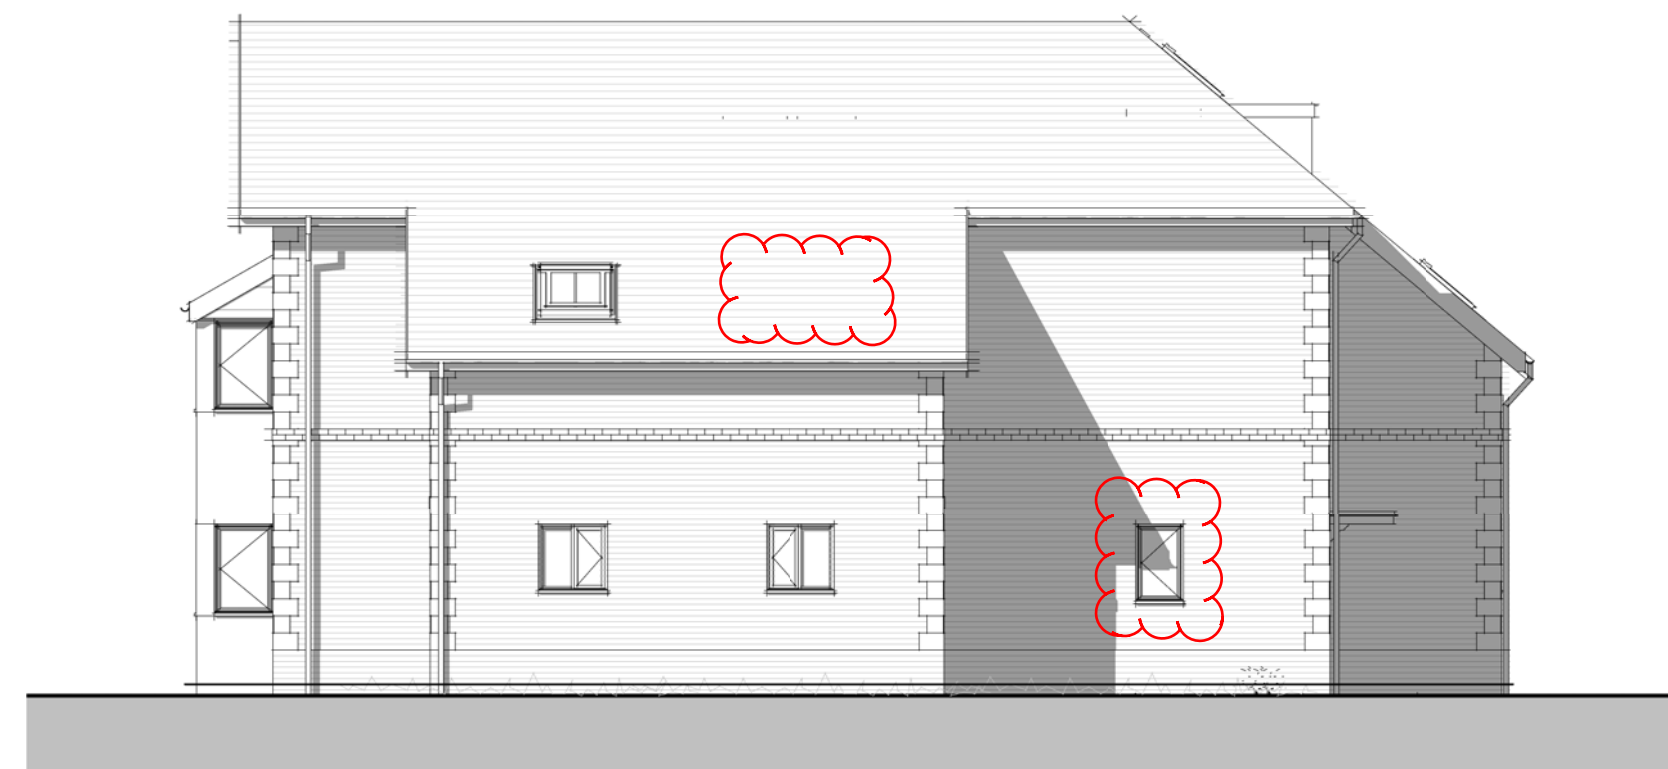

Side Elevation B
1 : 100

Area Schedule (Rentable)		
Name	Level	Area
Flat 1	Level 00-Ground Floor	61.5 m ²
Flat 2	Level 00-Ground Floor	58.1 m ²
Flat 3	Level 01-First Floor	61.5 m ²
Flat 4	Level 01-First Floor	58.1 m ²
Flat 5	Level 02-Second Floor	84.0 m ²

NOTES:

B 21.05.18 Rooflights amended windows/canopy added DF
A Design changed to reflect latest site layout

REVISIONS

CLIENT
Foreman Homes

TITLE
Ranelagh Road, Havant
Plots 14-18 Floor Plans, Elevations

Scale: 1 : 100 @ A1
Date: Oct17
Drawn By: LB
Checked by: HJE
Drawing No.: 14.074. 06

Revision: B

HGP
ARCHITECTS
E-EMAIL: @HGP-ARCHITECTS.CO.UK
W: WWW.HGP-ARCHITECTS.CO.UK

HEAD OFFICE
FURZEHALL FARM, WICKHAM ROAD,
FAREHAM, HAMPSHIRE, PO16 7JH
T: 01329 283 225
LEEDS OFFICE
CALLS WHARF, 2 THE CALLS
LEEDS, LS2 7JU
T: 0113 237 2750
HGP Architects Ltd.
Copyright Reserved
Check dim. on site.