





EXISTING SIDE ELEVATION

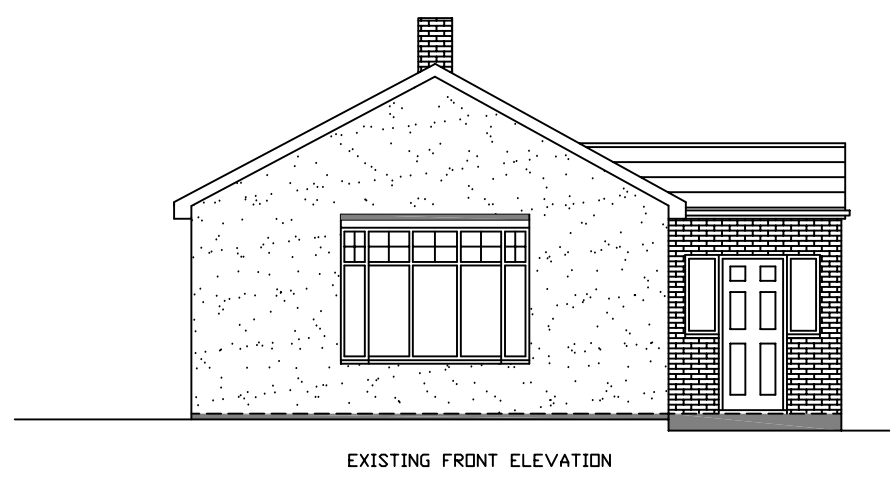


EXISTING FRONT ELEVATION




EXISTING SIDE ELEVATION

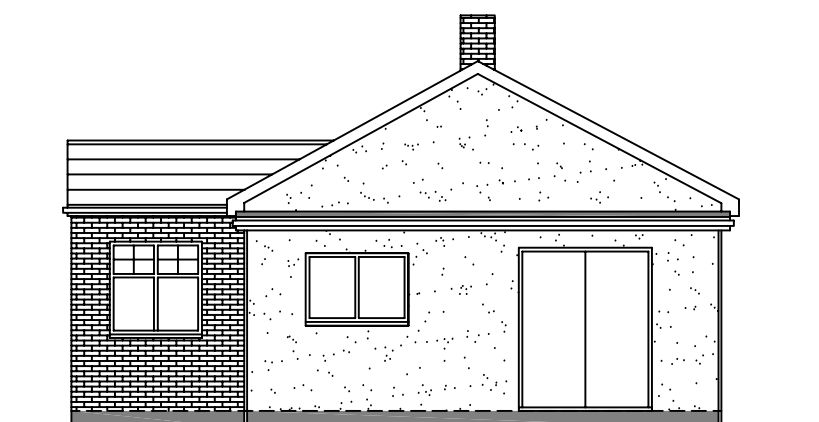

EXISTING REAR ELEVATION

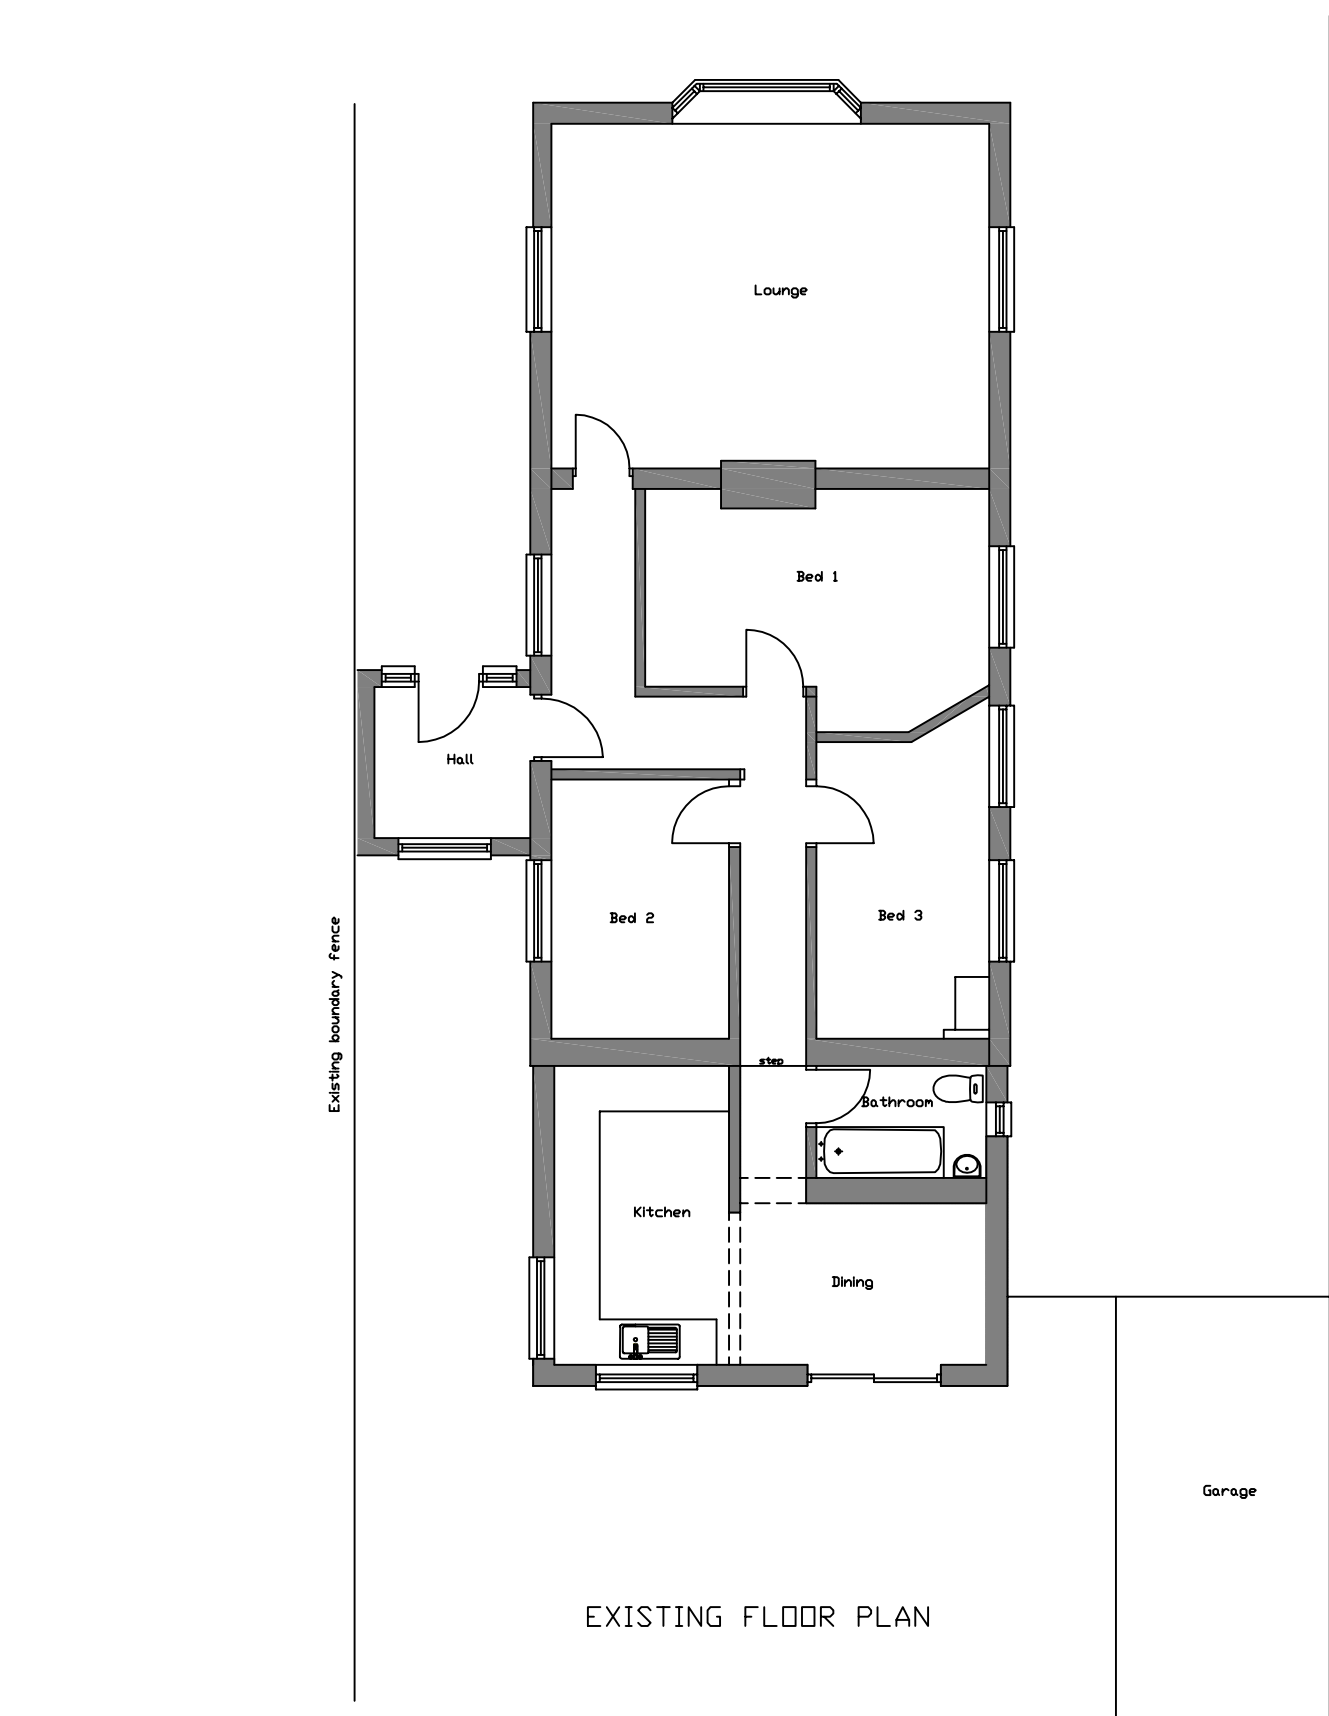

EXISTING FLOOR PLAN

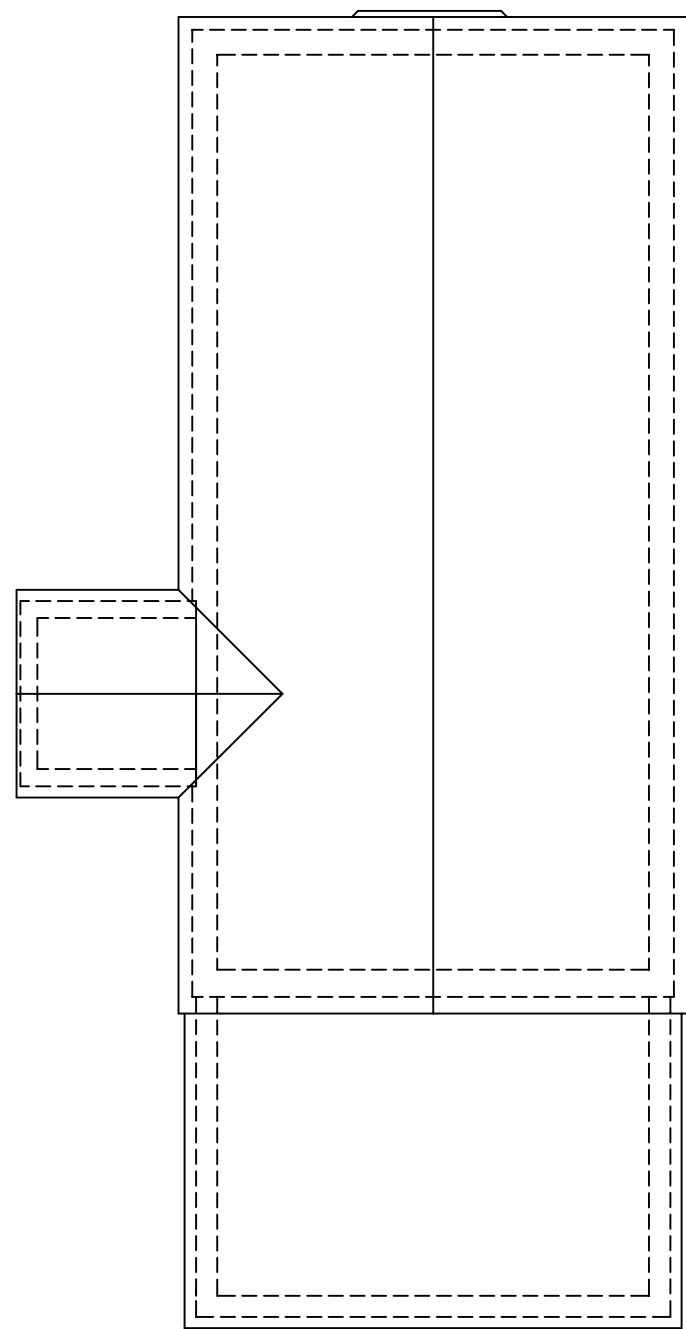


EXISTING ROOF PLAN

EXISTING PLANS

PROPOSED PLANS




PROPOSED SIDE ELEVATION

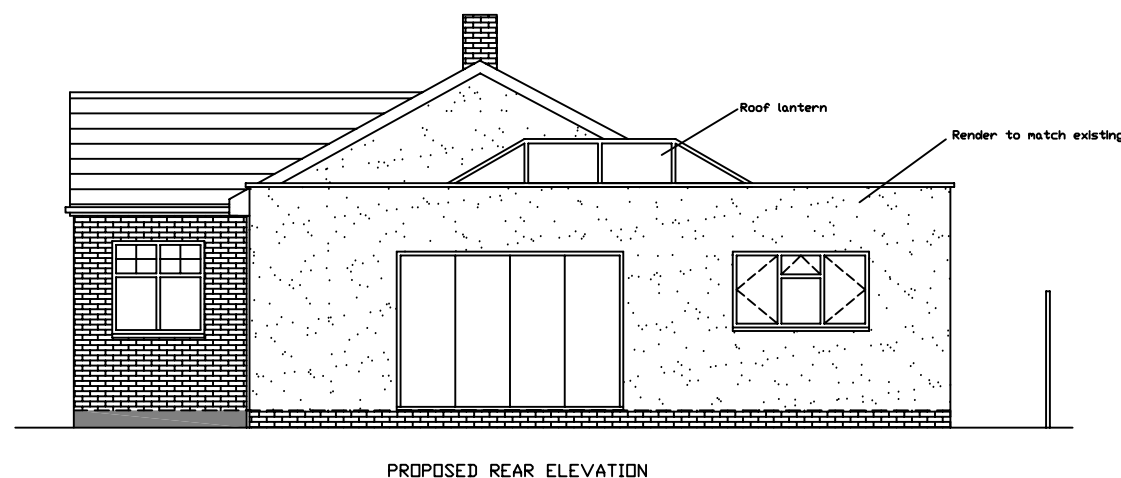

PROPOSED REAR ELEVATION



PROPOSED SIDE ELEVATION

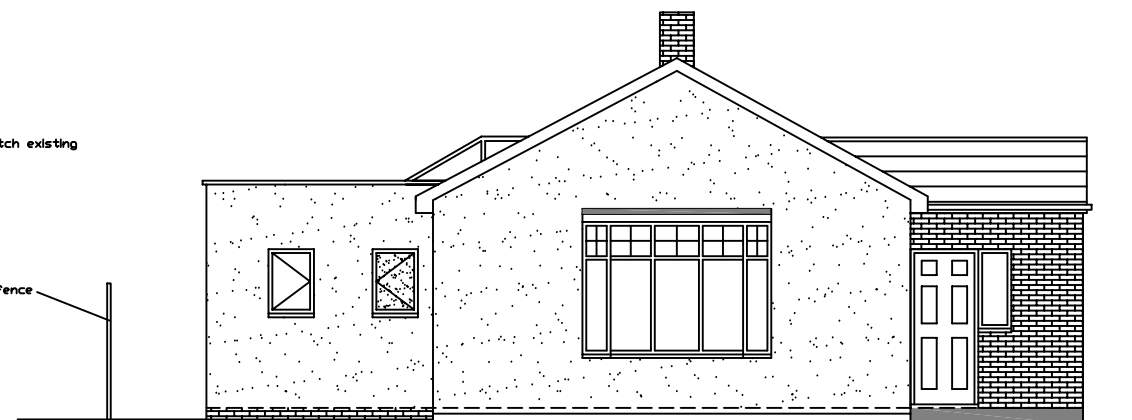

PROPOSED FRONT ELEVATION




EXISTING REAR PHOTO




NORTH




LOCATION PLAN 1:1250

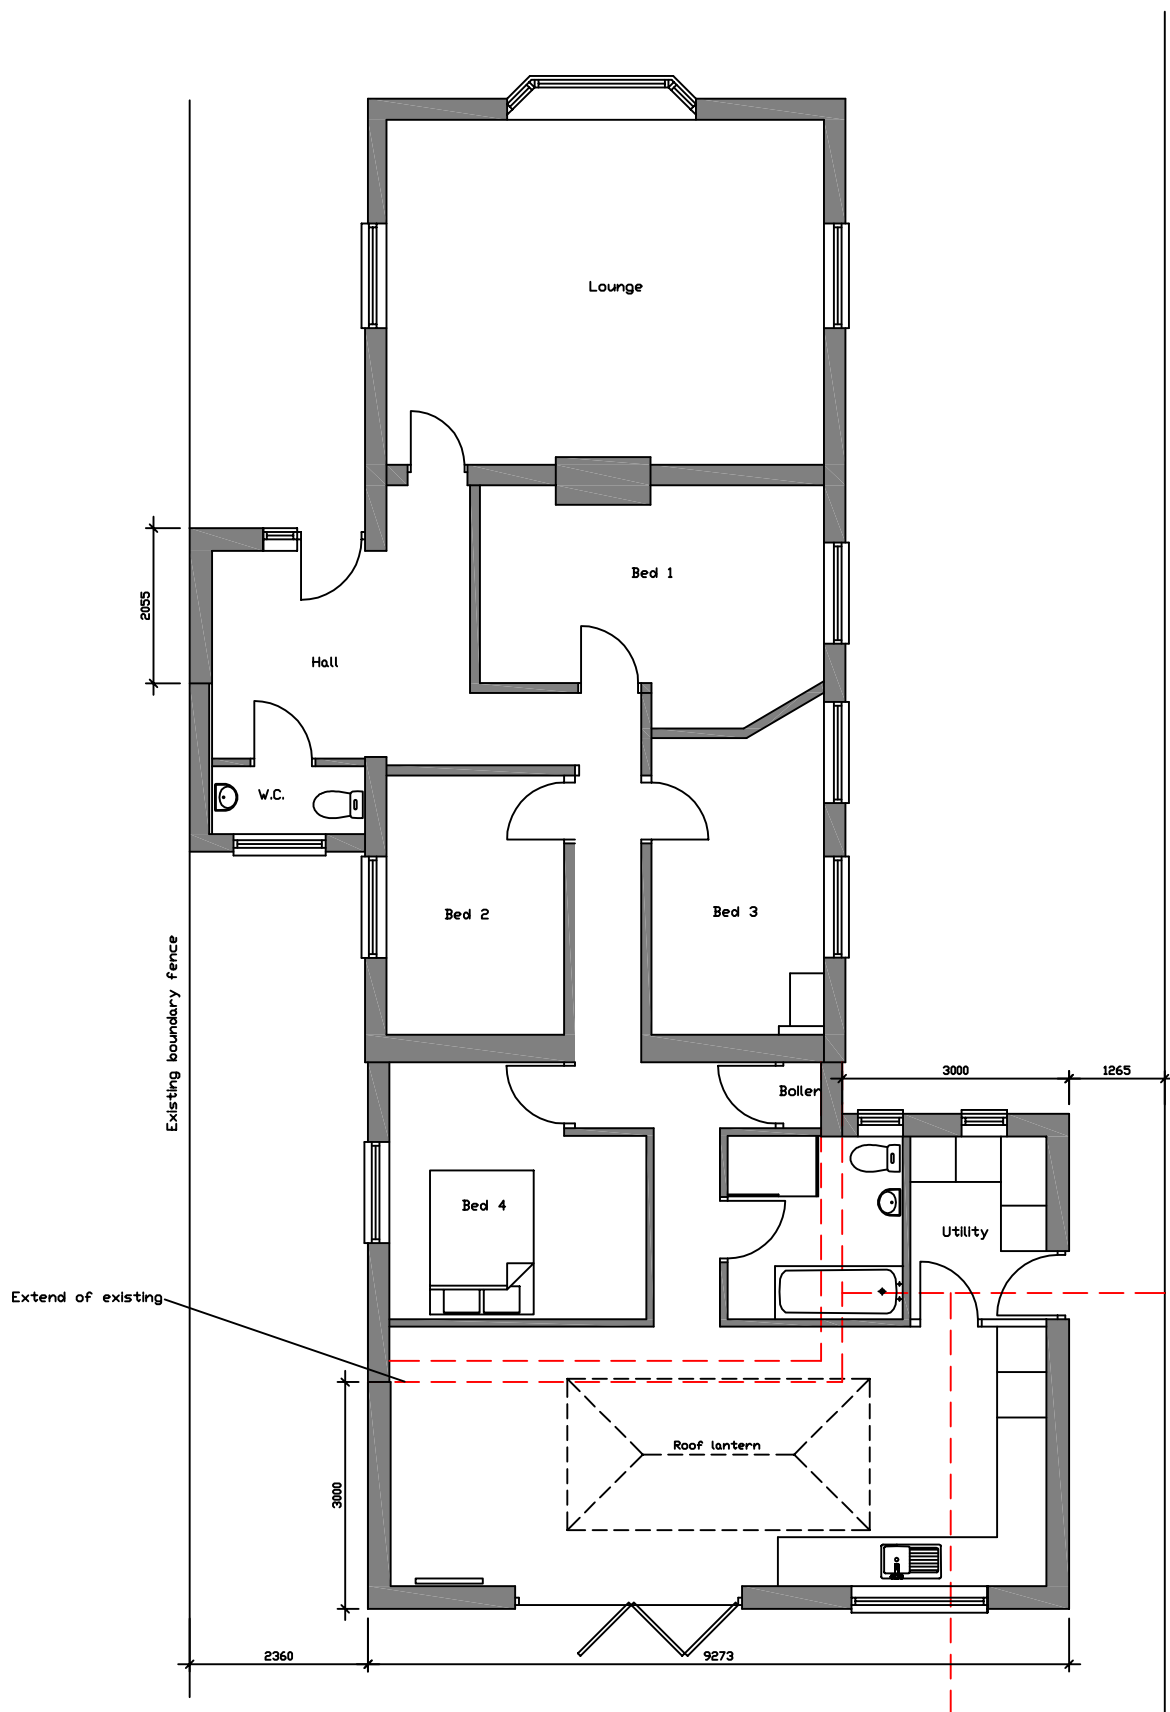

PROPOSED FLOOR PLAN

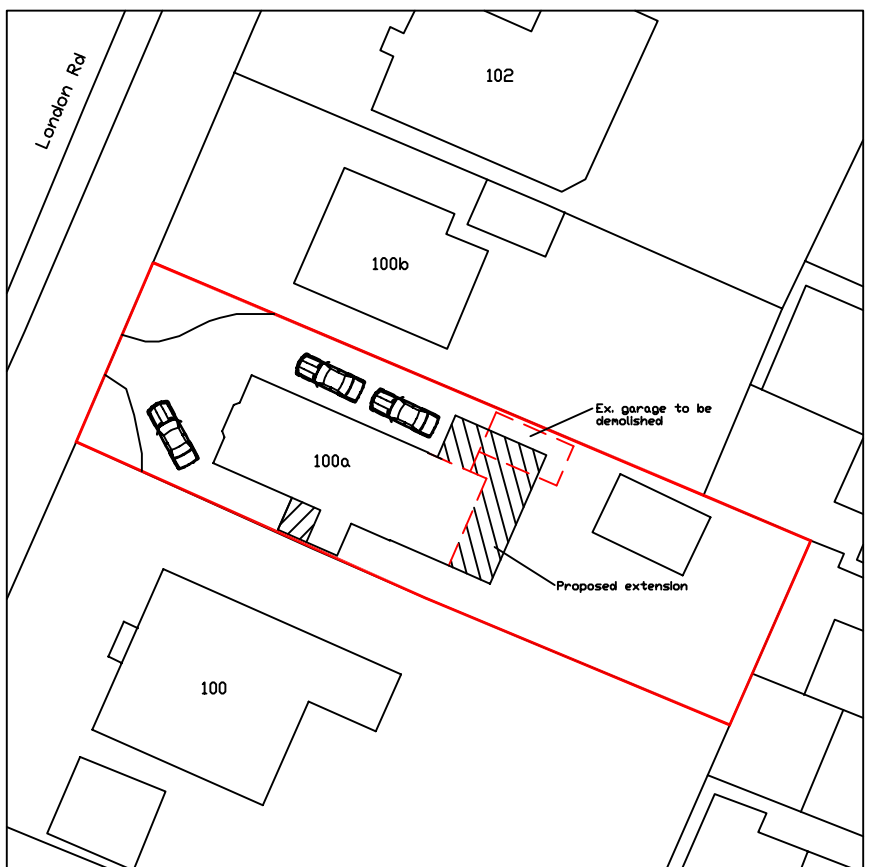

SITE PLAN 1:1500

 

A/ Utility door added to elevation Mar 18	
Address: Proposed extension to porch and single storey rear extension to 100a London Road Horndean PO8 8EW	
Drawing Title: Existing/Proposed Plans & Elevations	
Drawing Number Planning001	Scale: 1:100 @ A1
Date: Mar 2018	Rev: A