



LINEAR SCALE 1:50

A1@ 1:50


RIBA
Chartered Practice

This drawing is the copyright of ADP Architects Ltd. It may not be altered or reproduced in any form or passed on to third parties without the written consent of ADP Architects Ltd.

Drawing For Planning Purposes Only


All dimensions and details on this drawing are for planning purposes and should not be used for fabrication and erection purposes. DO NOT scale from the drawing, except for planning purposes. Use figured dimensions if available. Any discrepancies should be highlighted without delay.

Note: This drawing has been produced with information from a topographical survey carried out by others. All information therefore derived from the survey drawing is assumed to be accurate and ADP Architects Ltd cannot be held accountable for any discrepancies discovered on site. IF IN DOUBT ASK FOR CONFIRMATION.

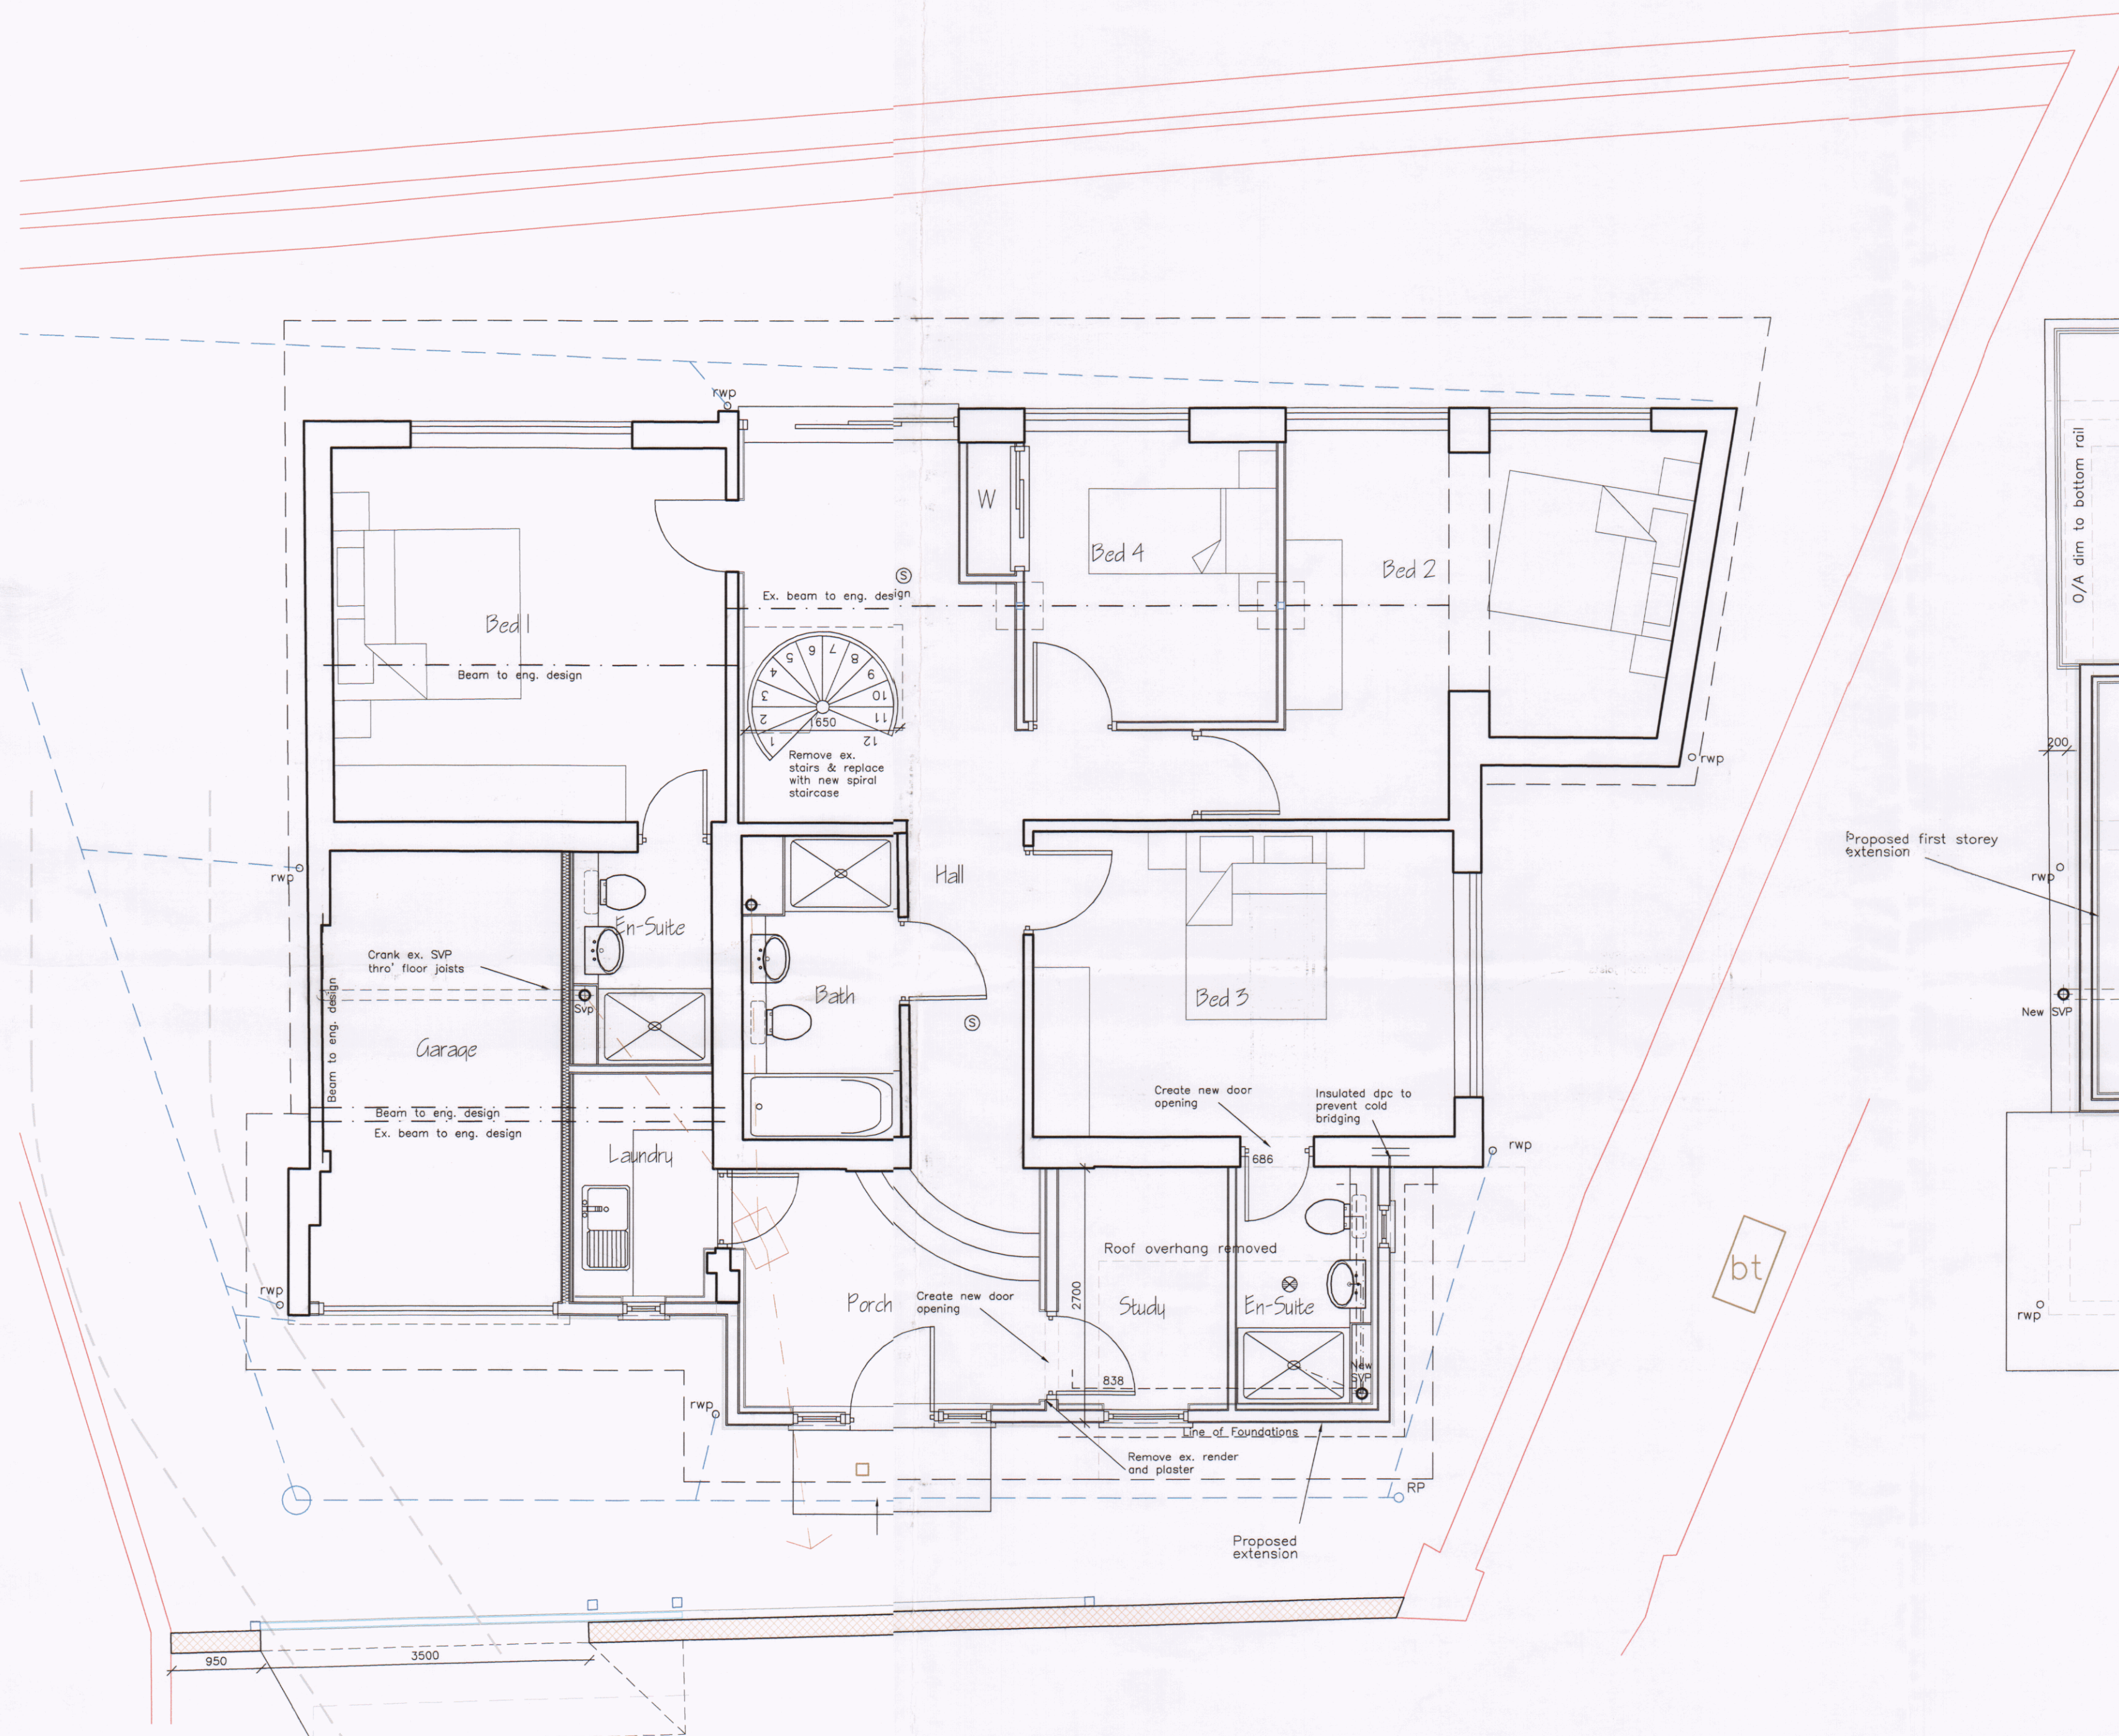

Ground Floor Plan 1:50

bt

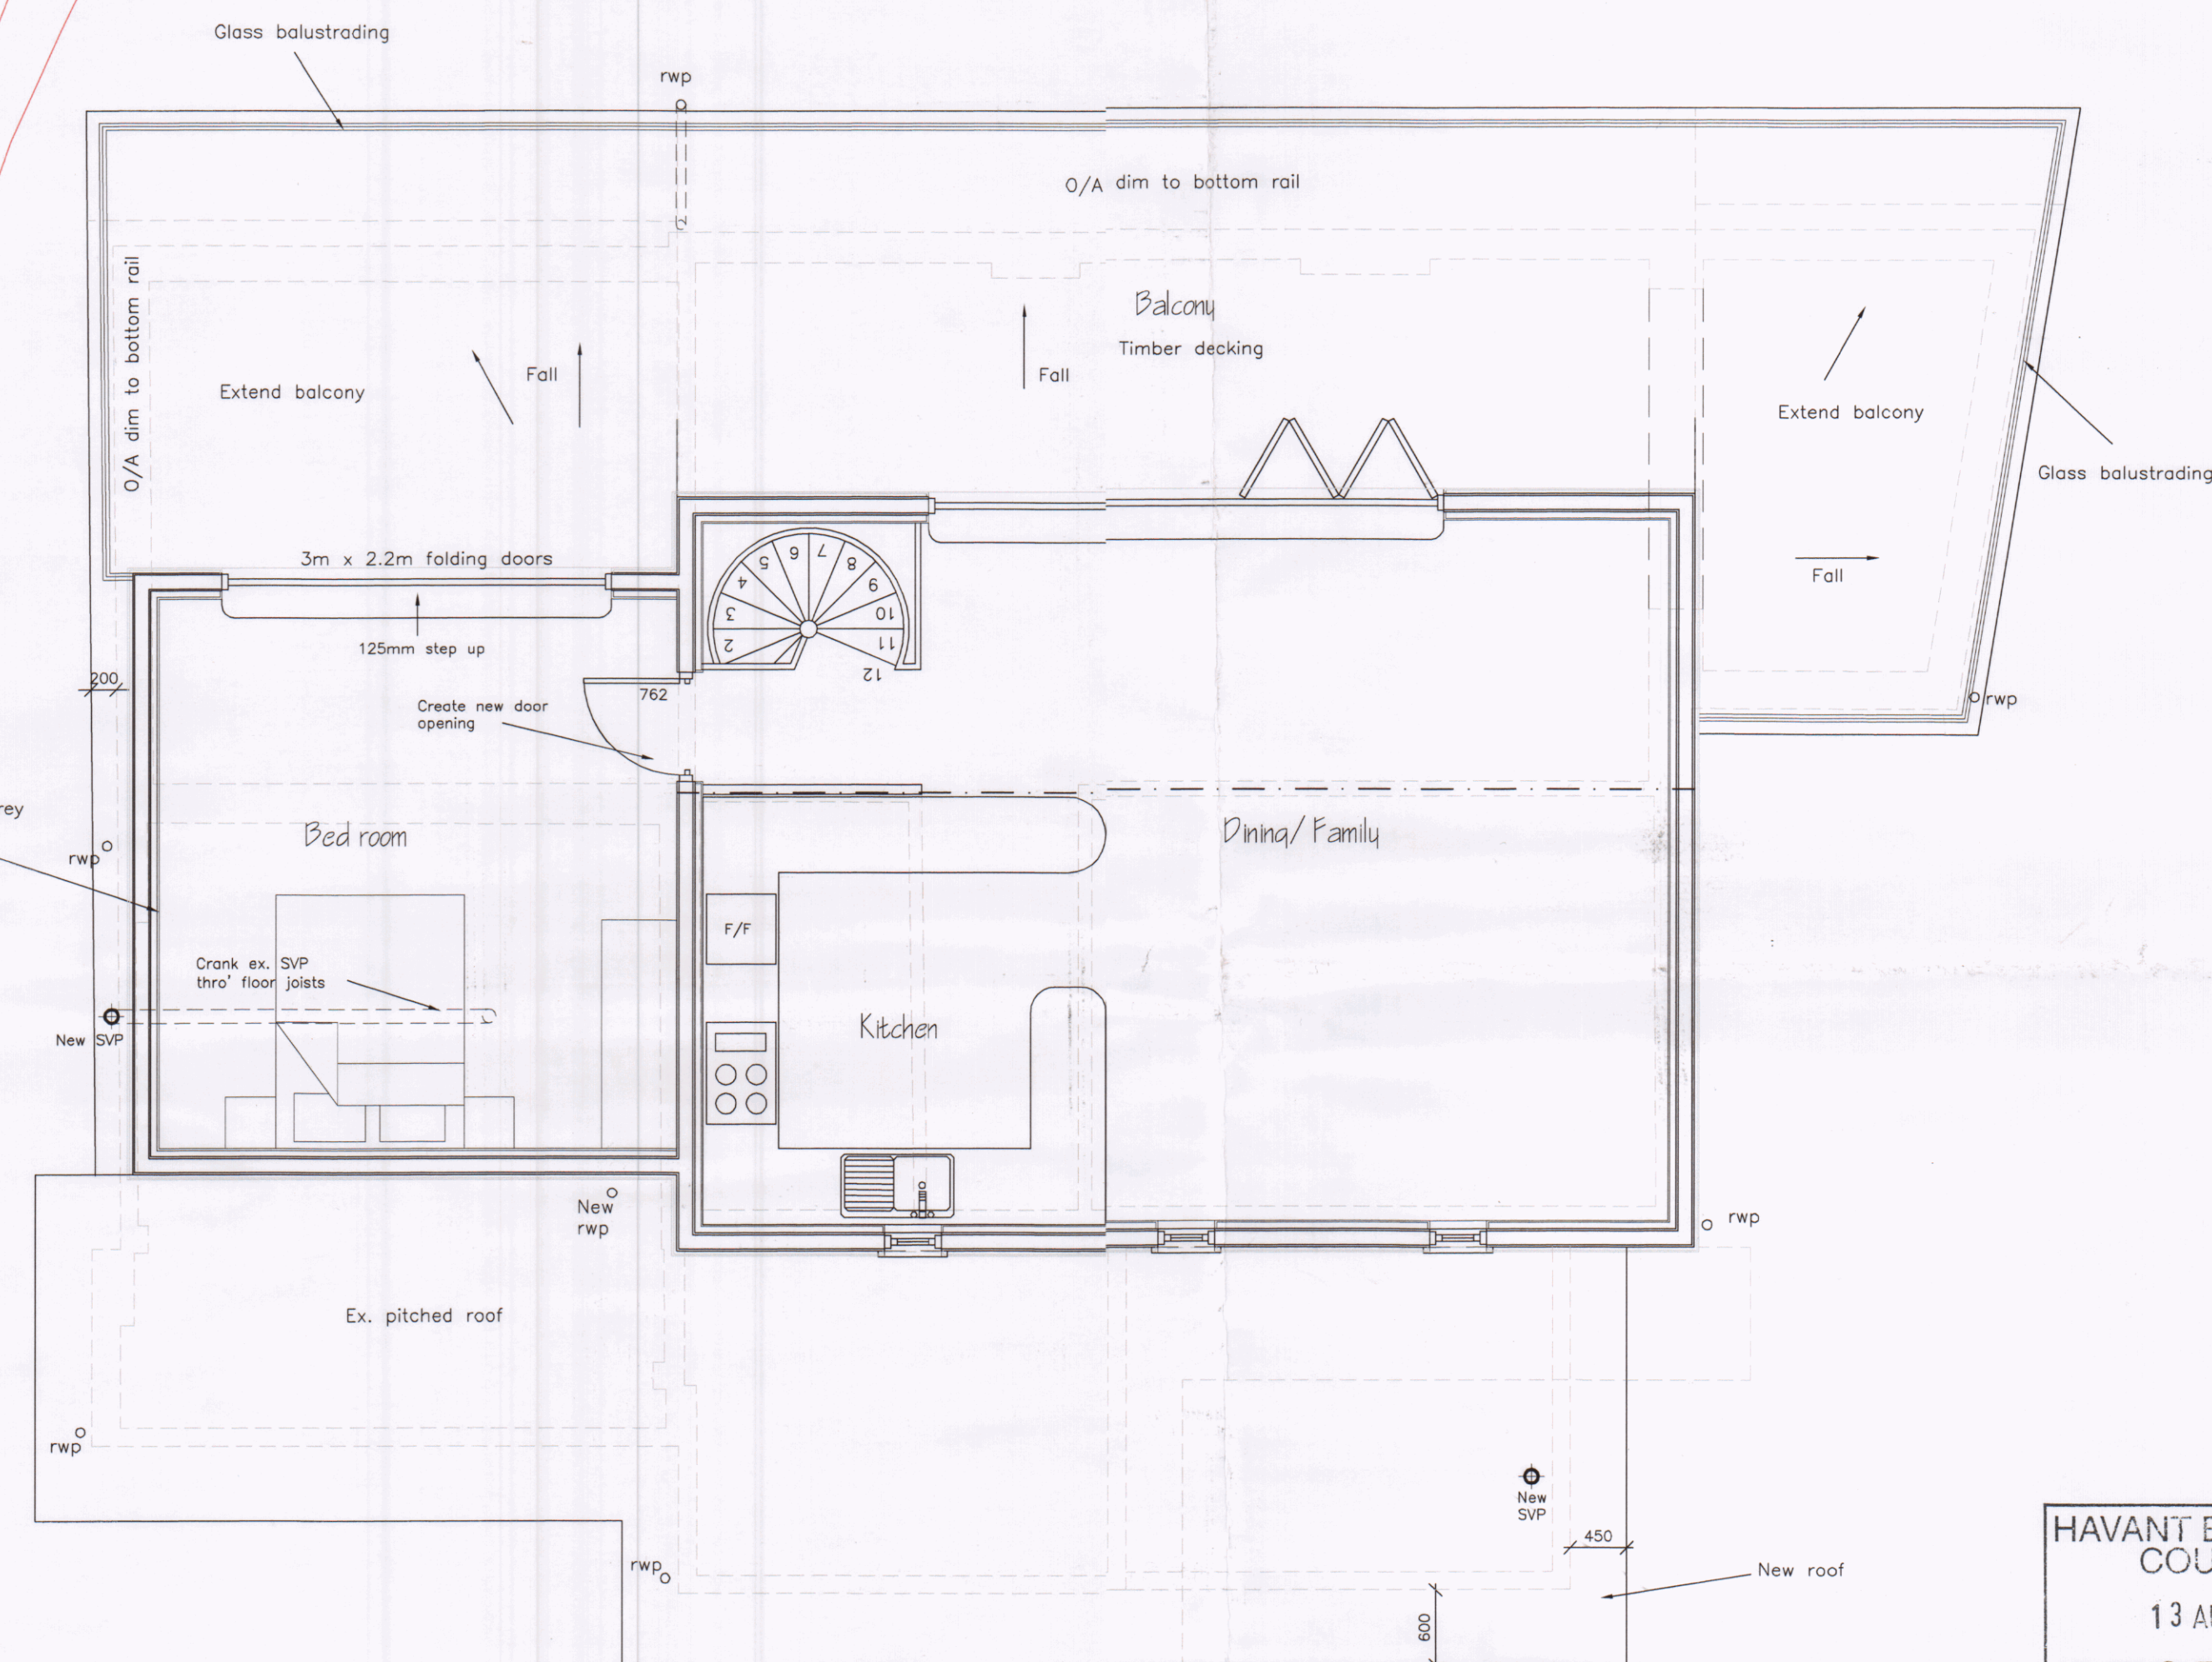

First Floor Plan

HAVANT BOROUGH COUNCIL
13 AUG 2018
RECEIVED

rev: date: note:

architects ltd
architects & urban designers

Tel: 0845 365 1475
Email: mail@adpltd.co.uk
www.adparchitects.co.uk
Richmond Court, 94 Botley Road, Park Gate, Southampton, SO31 1BA

project name/address:
Alterations & Additions
44 Bembridge Drive
Hayling Island

client:
Mr S Vine

drawing title:
Proposed Plans

job number:	drawing number:	revision:
1544	31	

drawing scale/size:	date:	drawn:
1:50 (A1)	Nov 17	JSC