


Architectural Planning limited.
Building Designers & Surveyors.

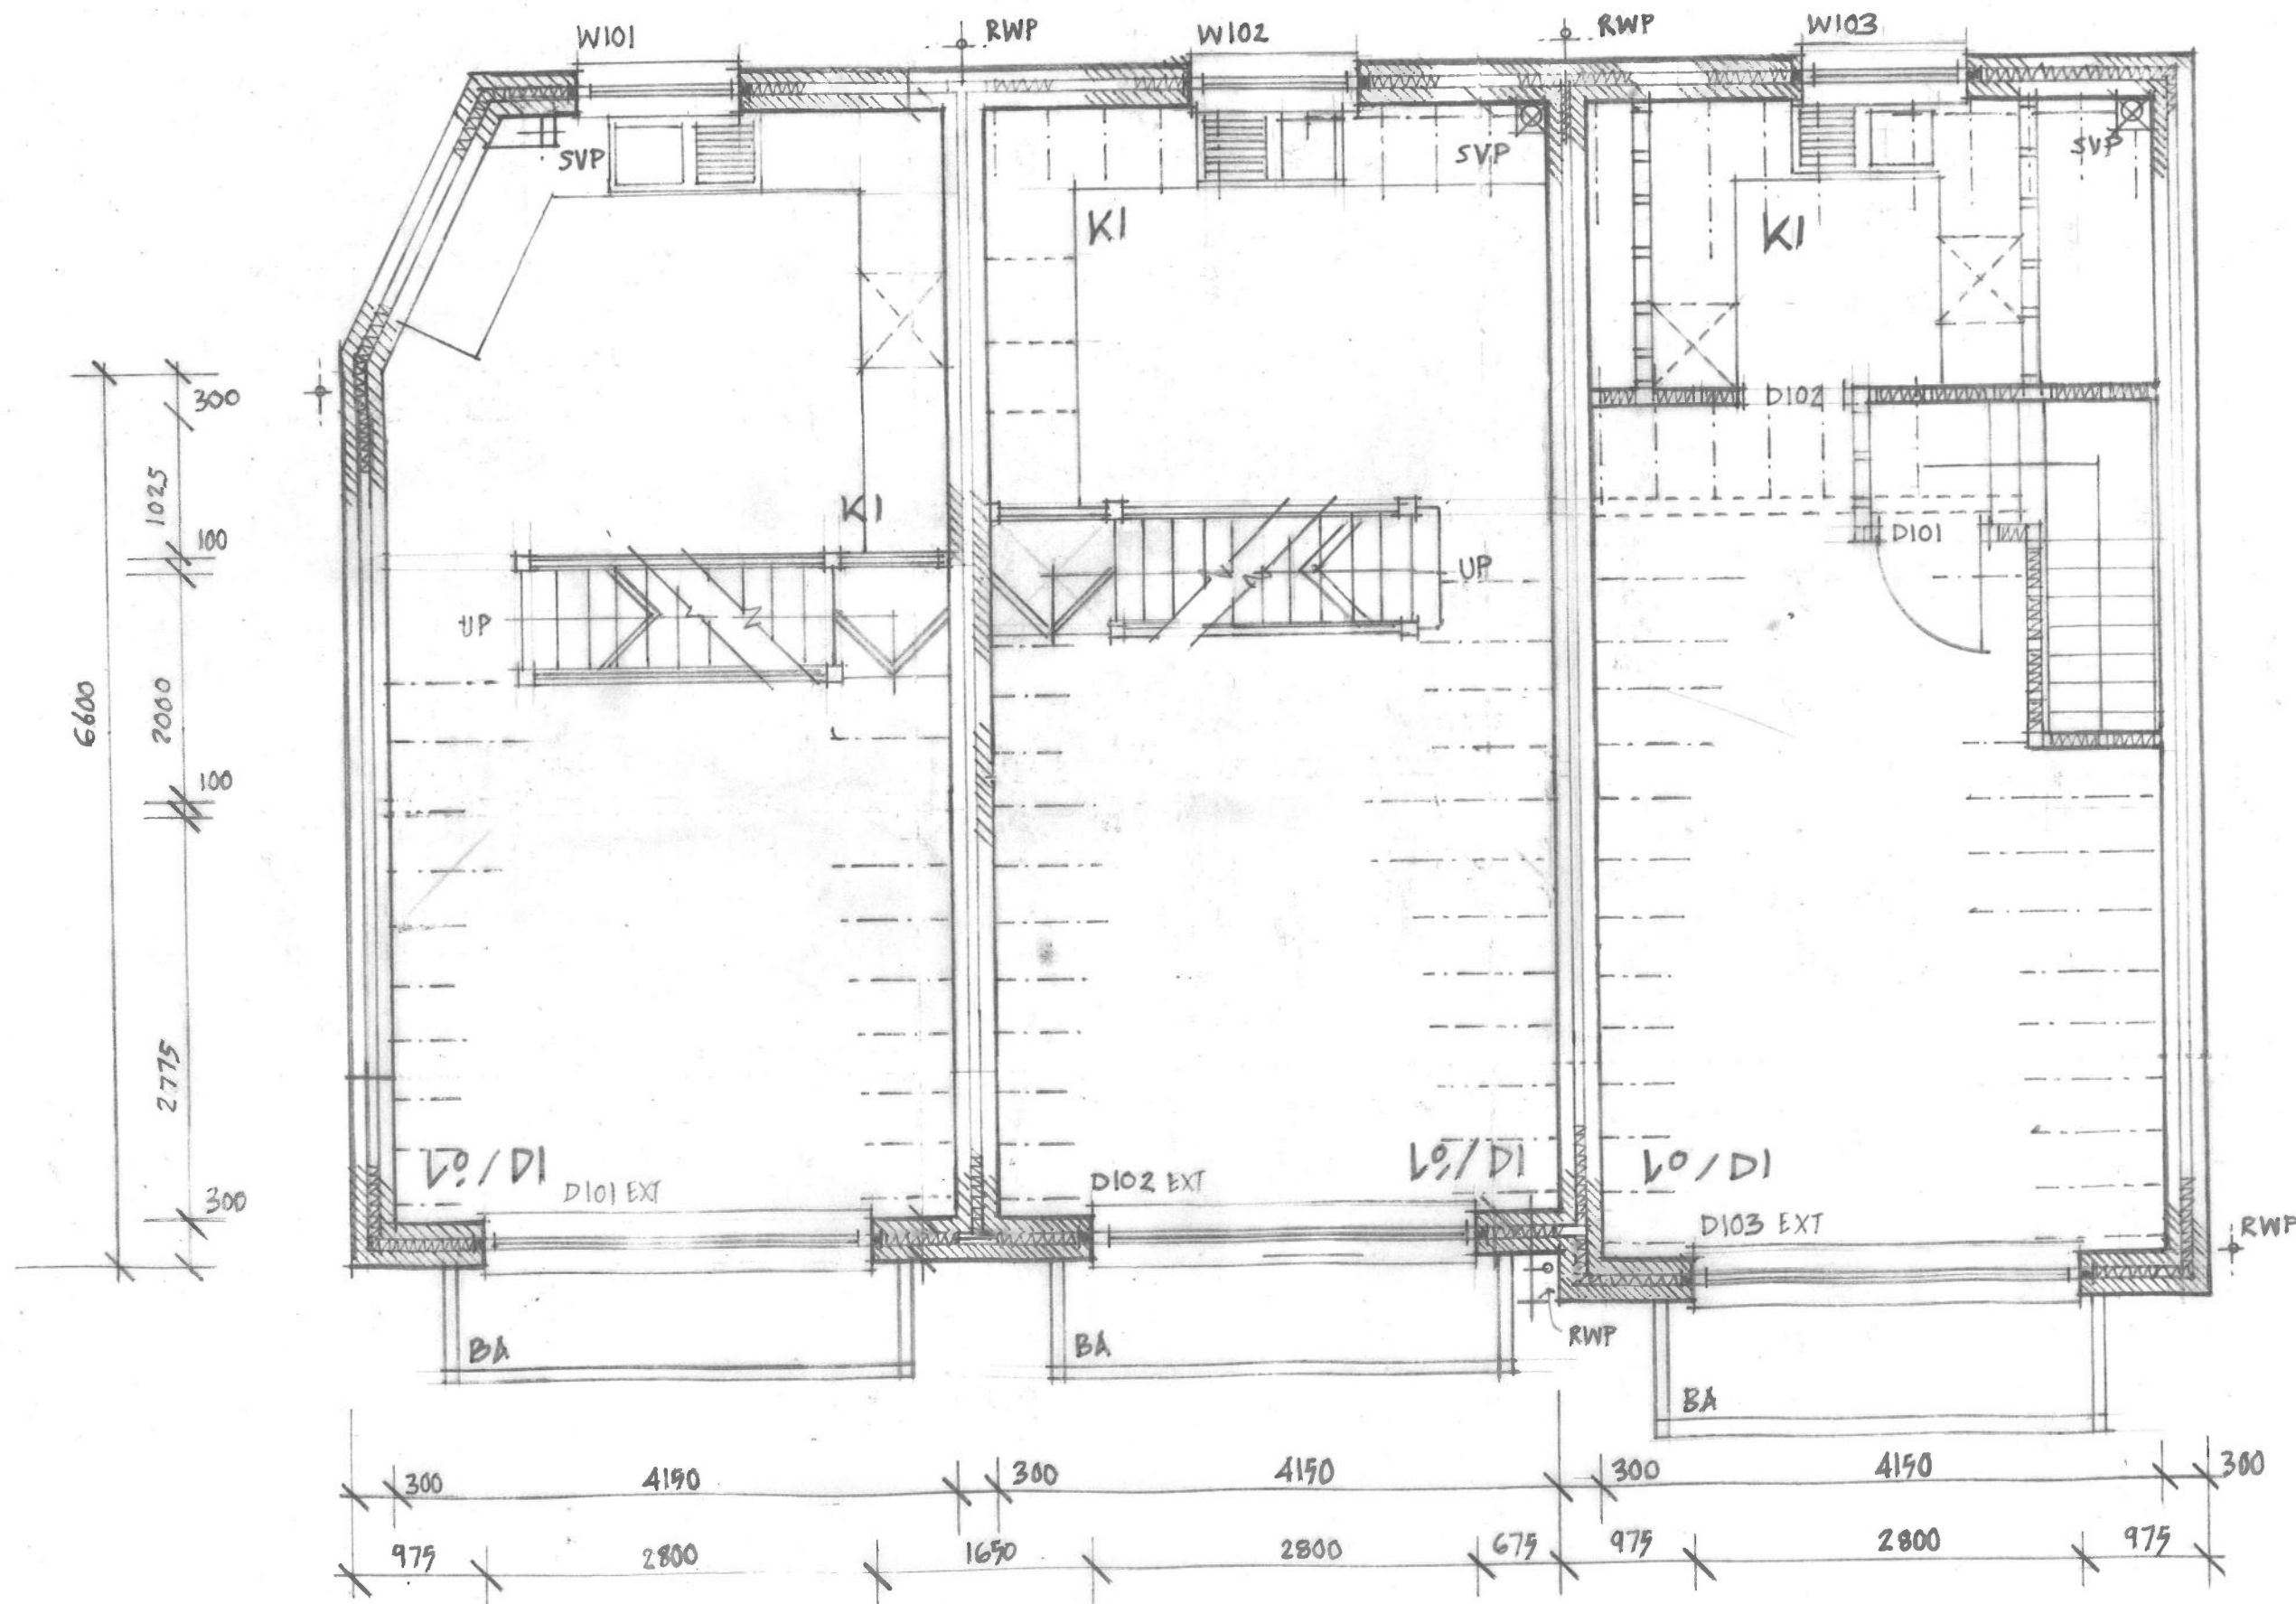

Proposed 3 No New dwellings 46 Seafrost Road, Eastoke Corner, Hayling
Island, Hampshire. For Mr M. Wright.
PROPOSED FIRST FLOOR PLAN
MAY 2018, DRG NO: Y2018/01/05/08.
SCALE 1:50 @ A3.