



front side rear side
e l e v a t i o n s

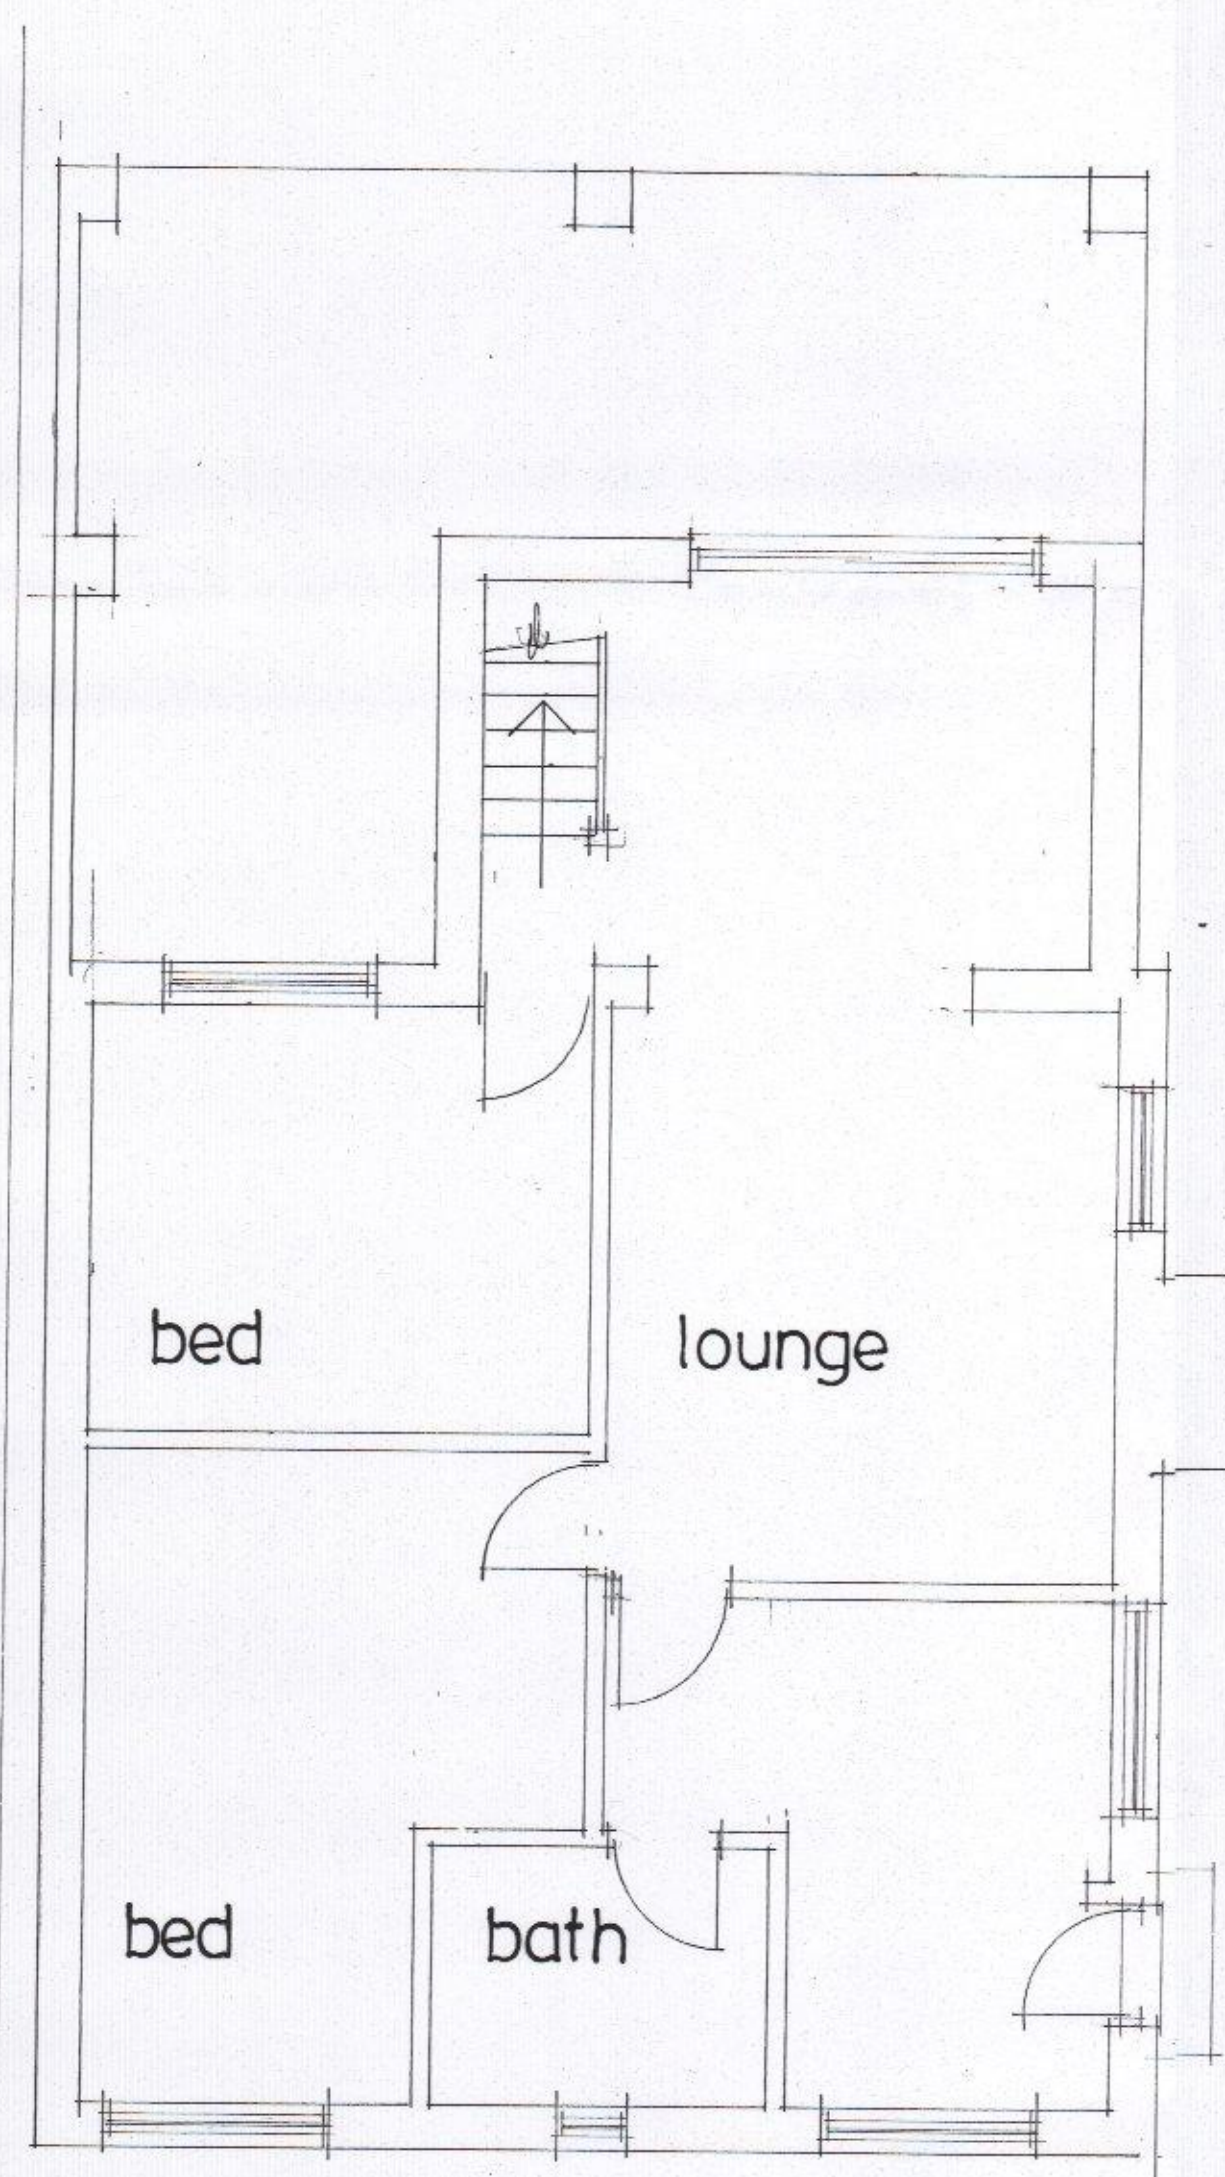

ground floor plan

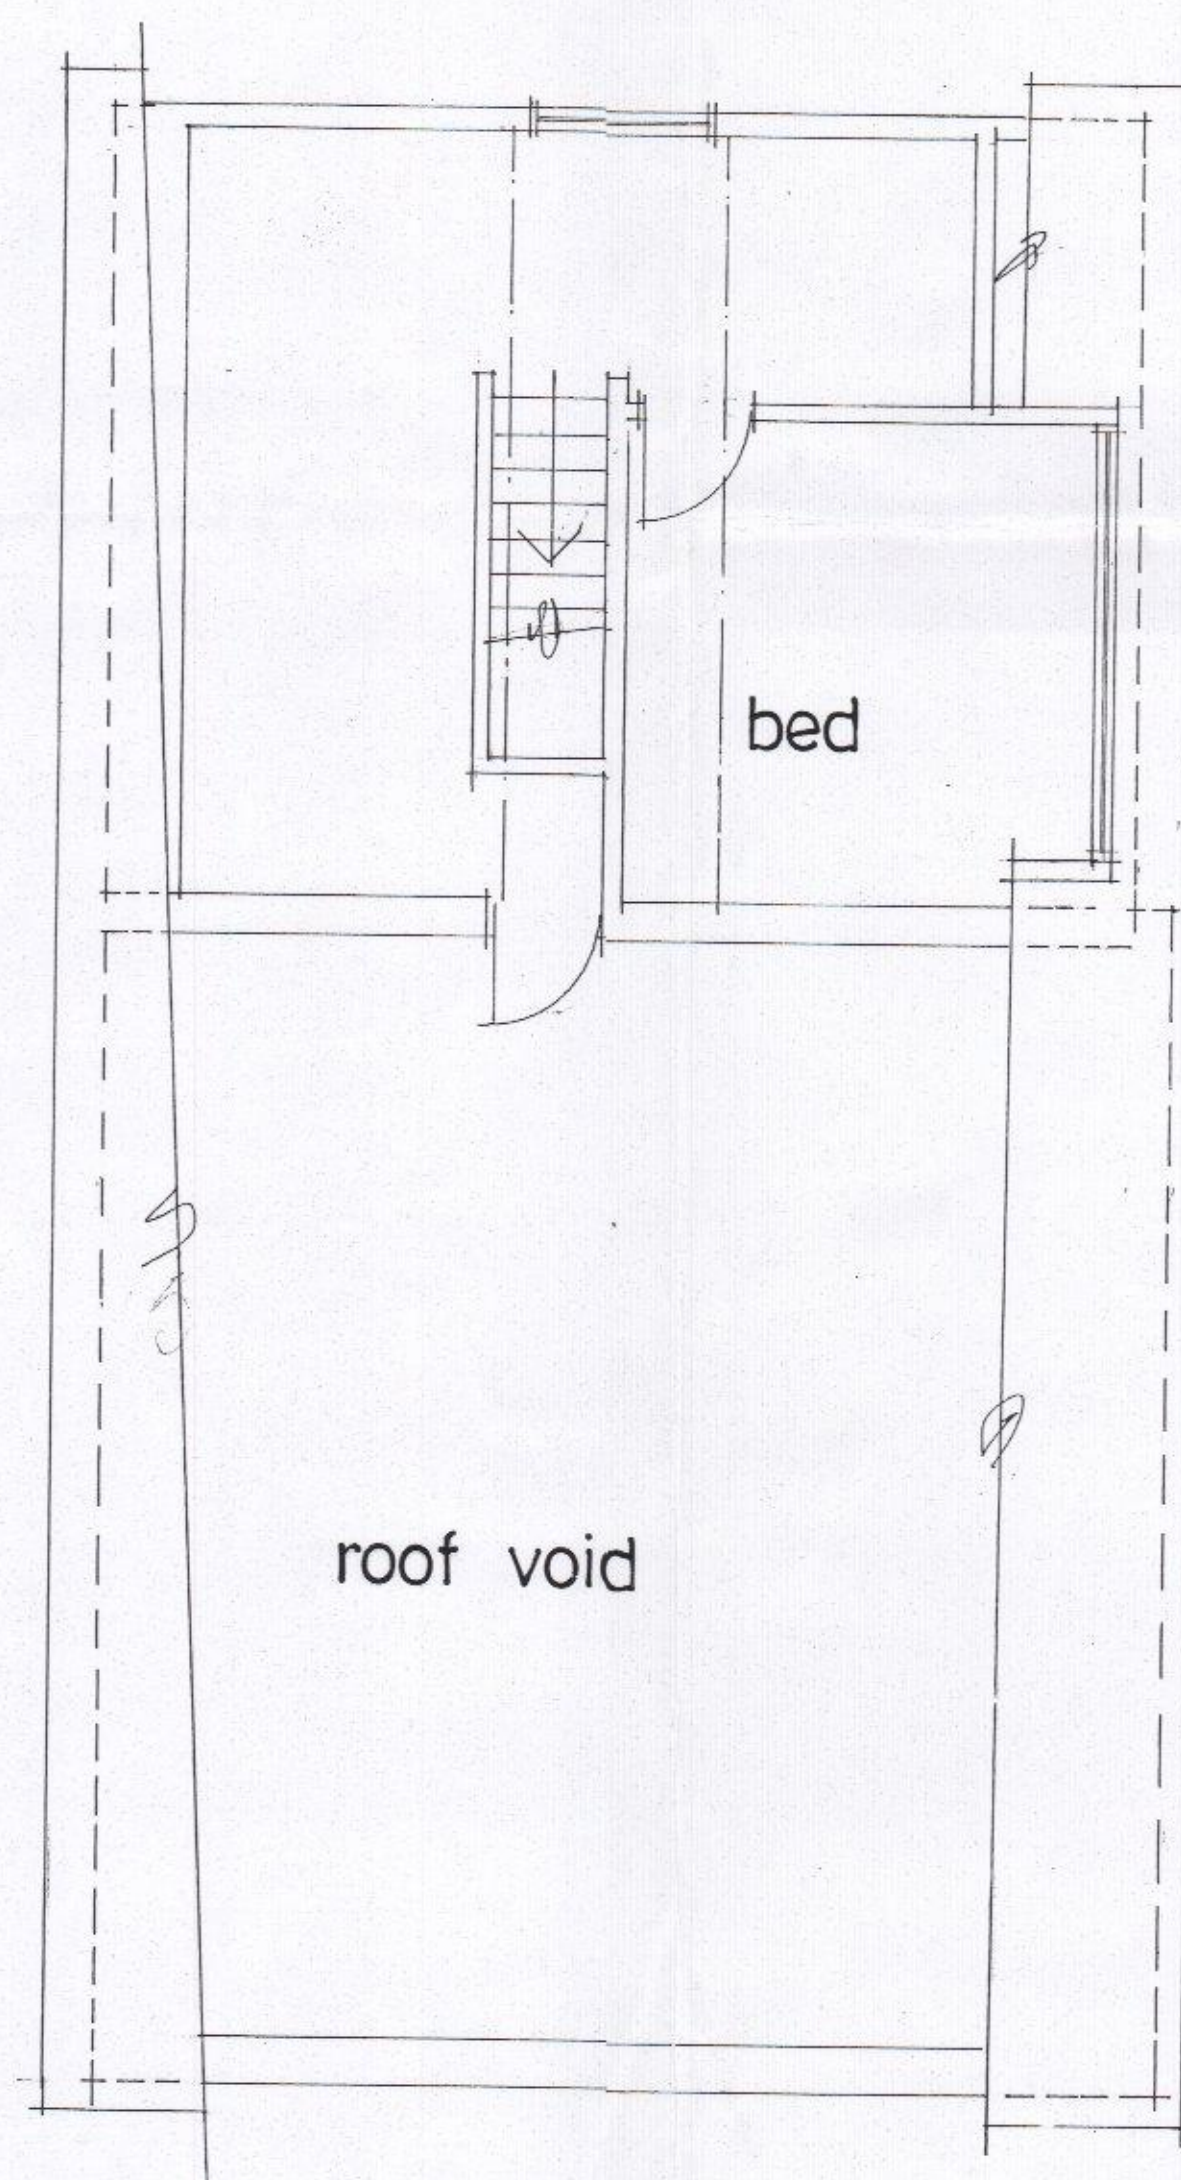

first floor plan

HAVANT BOROUGH
COUNCIL
17 JAN 2013
RECEIVED


Architectural Designs 157 Methuen Road, Southsea, Portsmouth, Hants. PO4 9HQ Telephone: 02392 362829
Project: 51 Eastoke Av Haslemere Island
Title: Drawings as existing
Scale: 1:50 and 1:100
Date: September 2017
Drawing No: 1709-1428