



Plots	
As	- 30, 7
Opp	- 3, 6

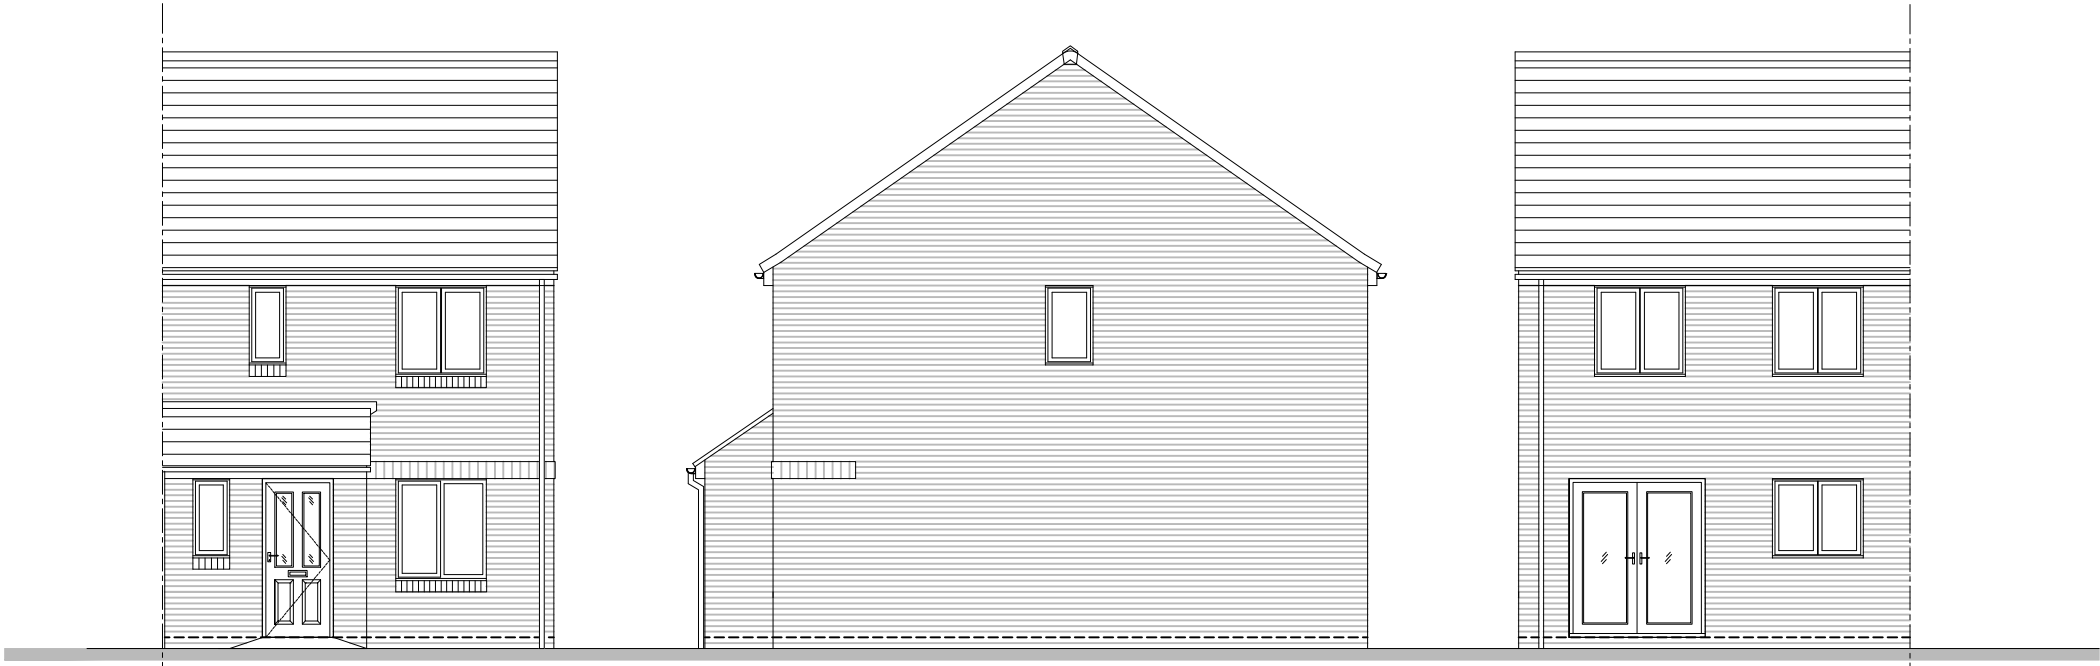


Front Elevation

Side Elevation


Rear Elevation

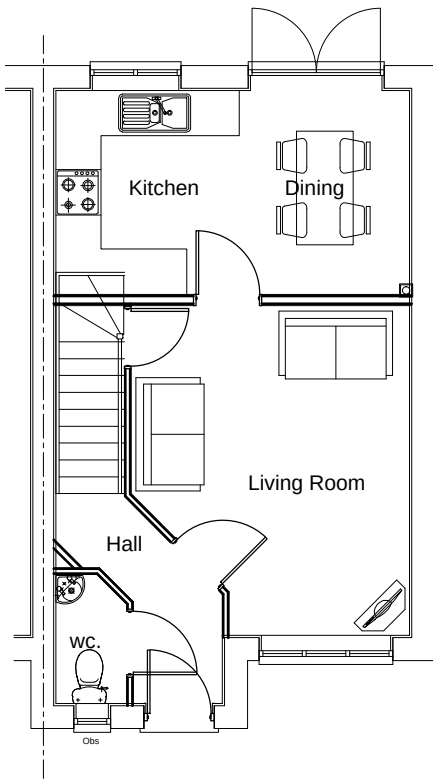

Ground Floor Plan

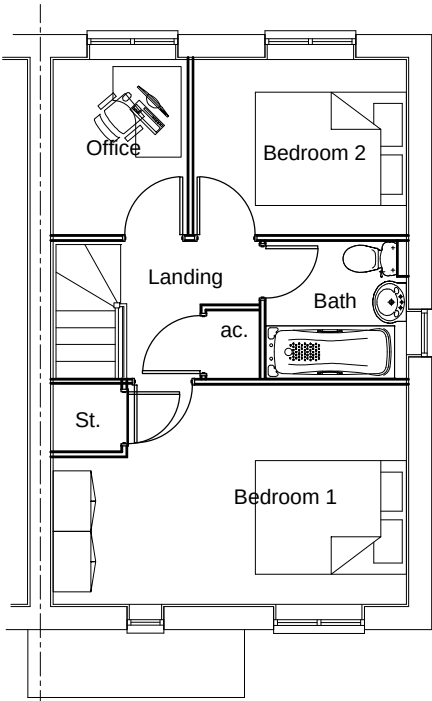

First Floor Plan

 Drawing Title Hanbury - HA	Job No -	Drawing No HAN-HA-001	Rev -	Rev	Date	Revision Details	Dr	Ch
	Drawn CD	Checked BR	Date 25.06.18	PERSIMMON Together, we make a home				
Job Title Land east of Castle Avenue, Havant	Scale 1:100 @ A3 		Status APPROVAL					