




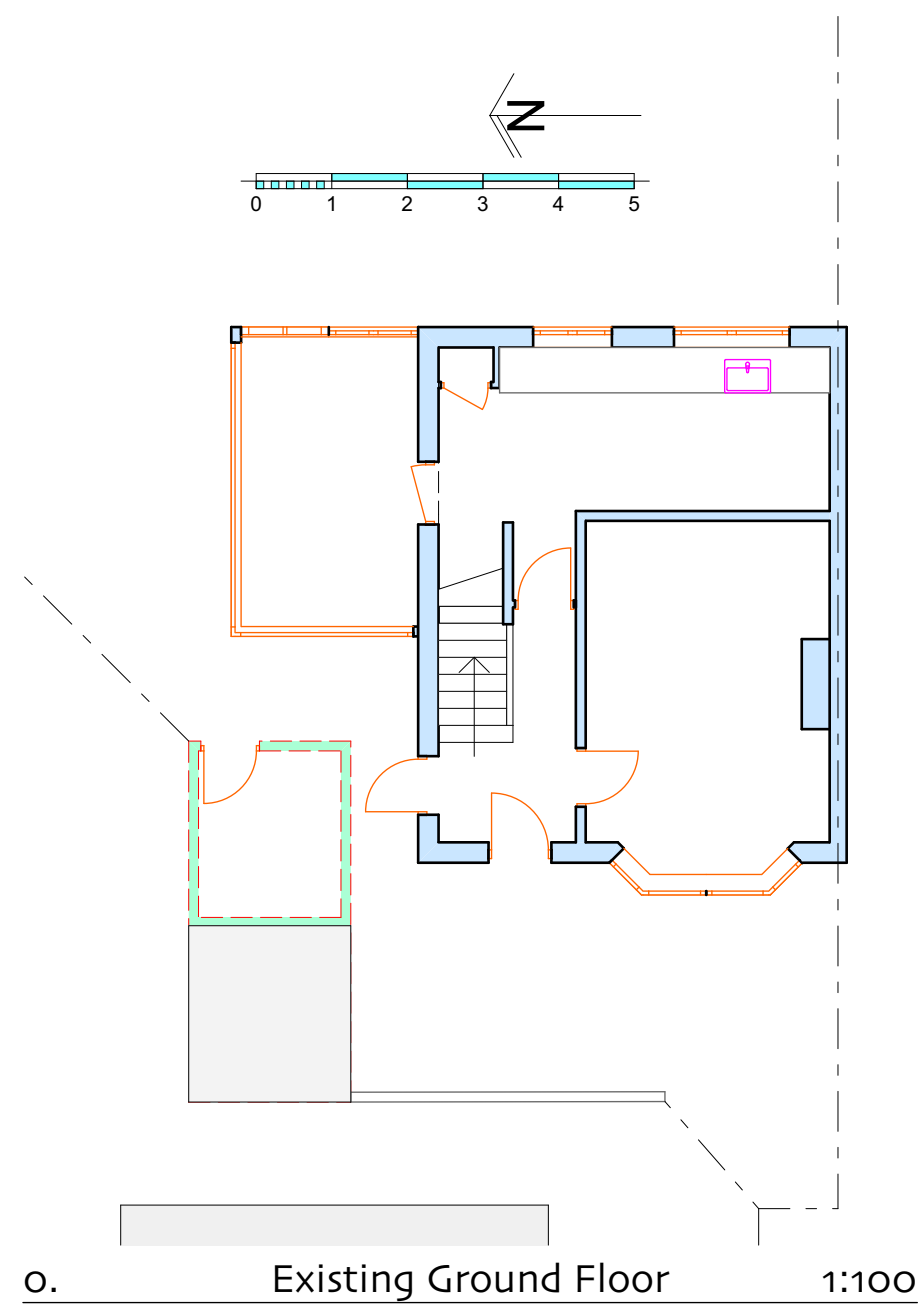


o. Existing Ground Floor 1:100

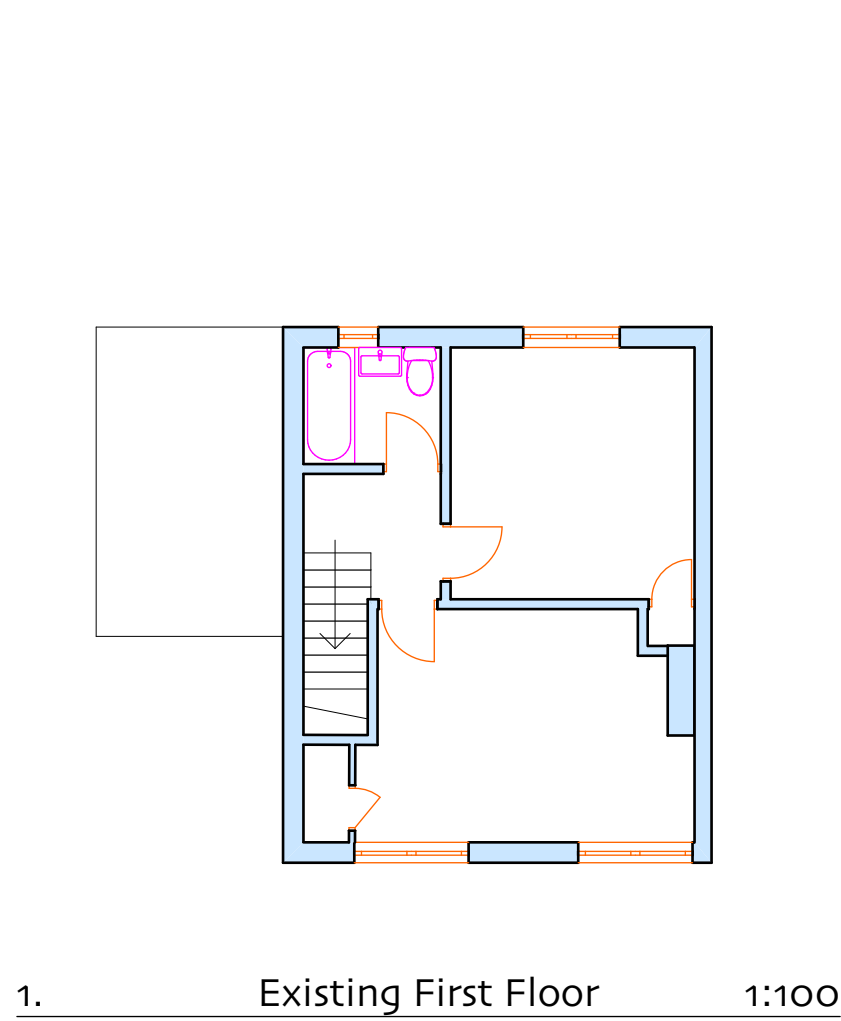


1. Existing First Floor 1:100

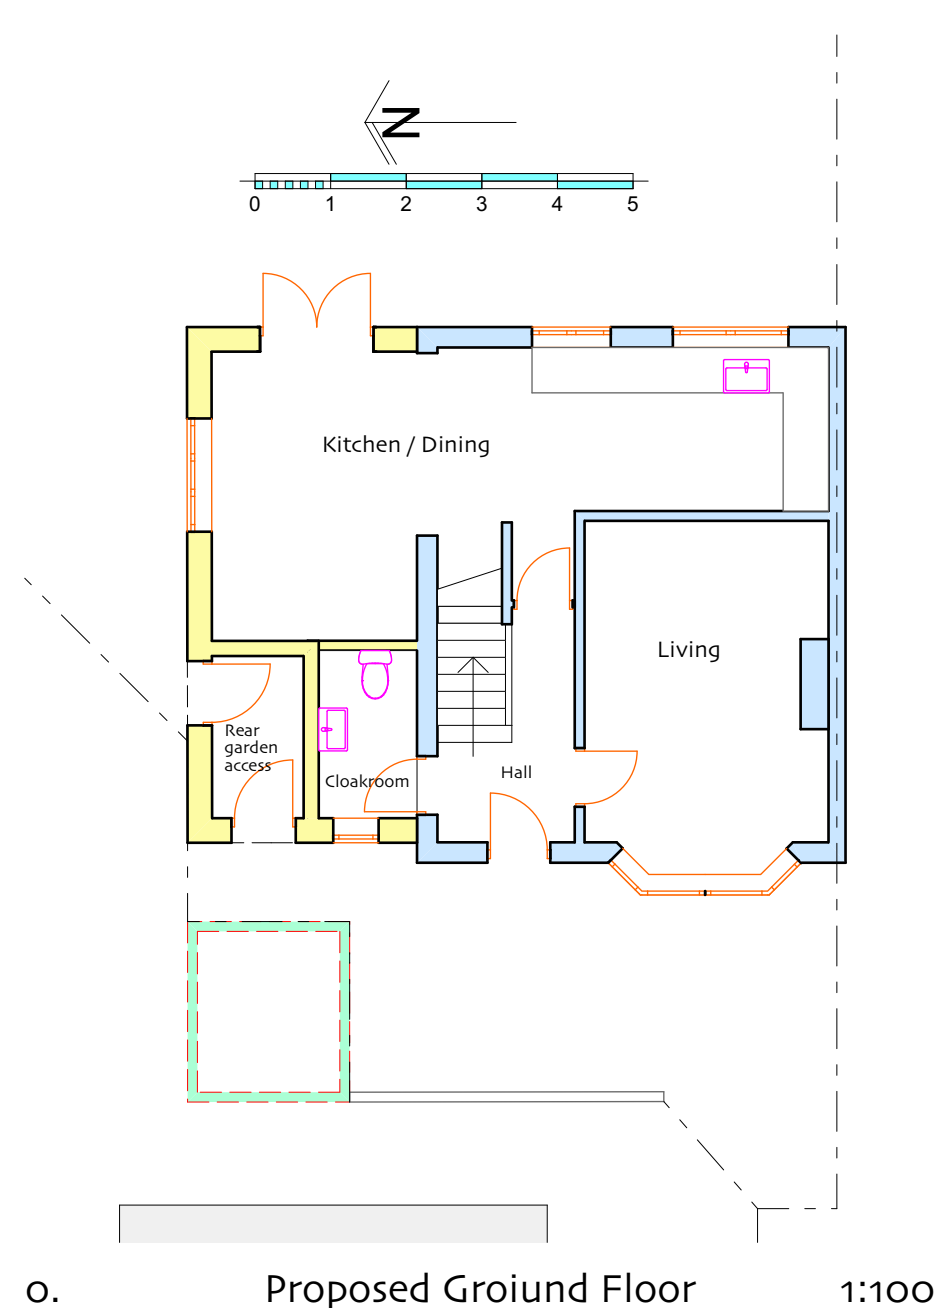

o. Proposed Ground Floor 1:100

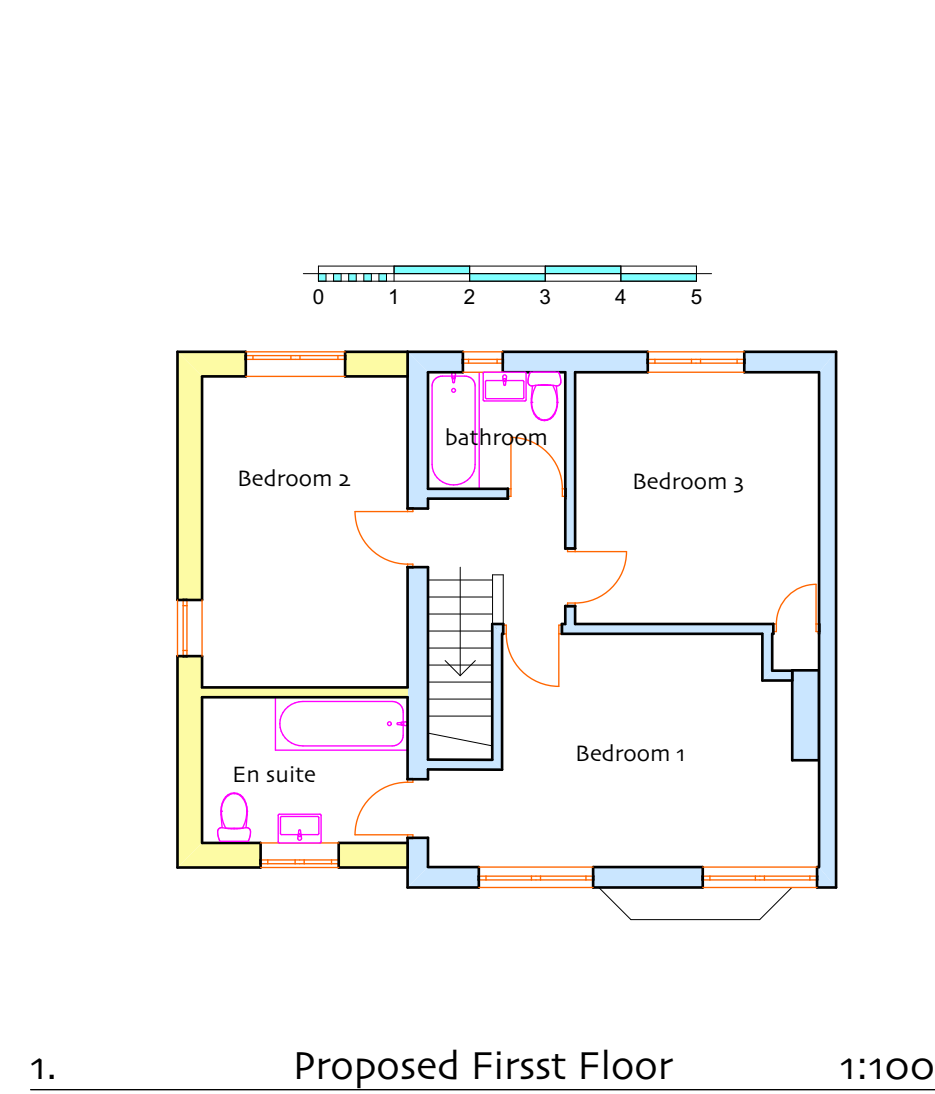


1. Proposed First Floor 1:100

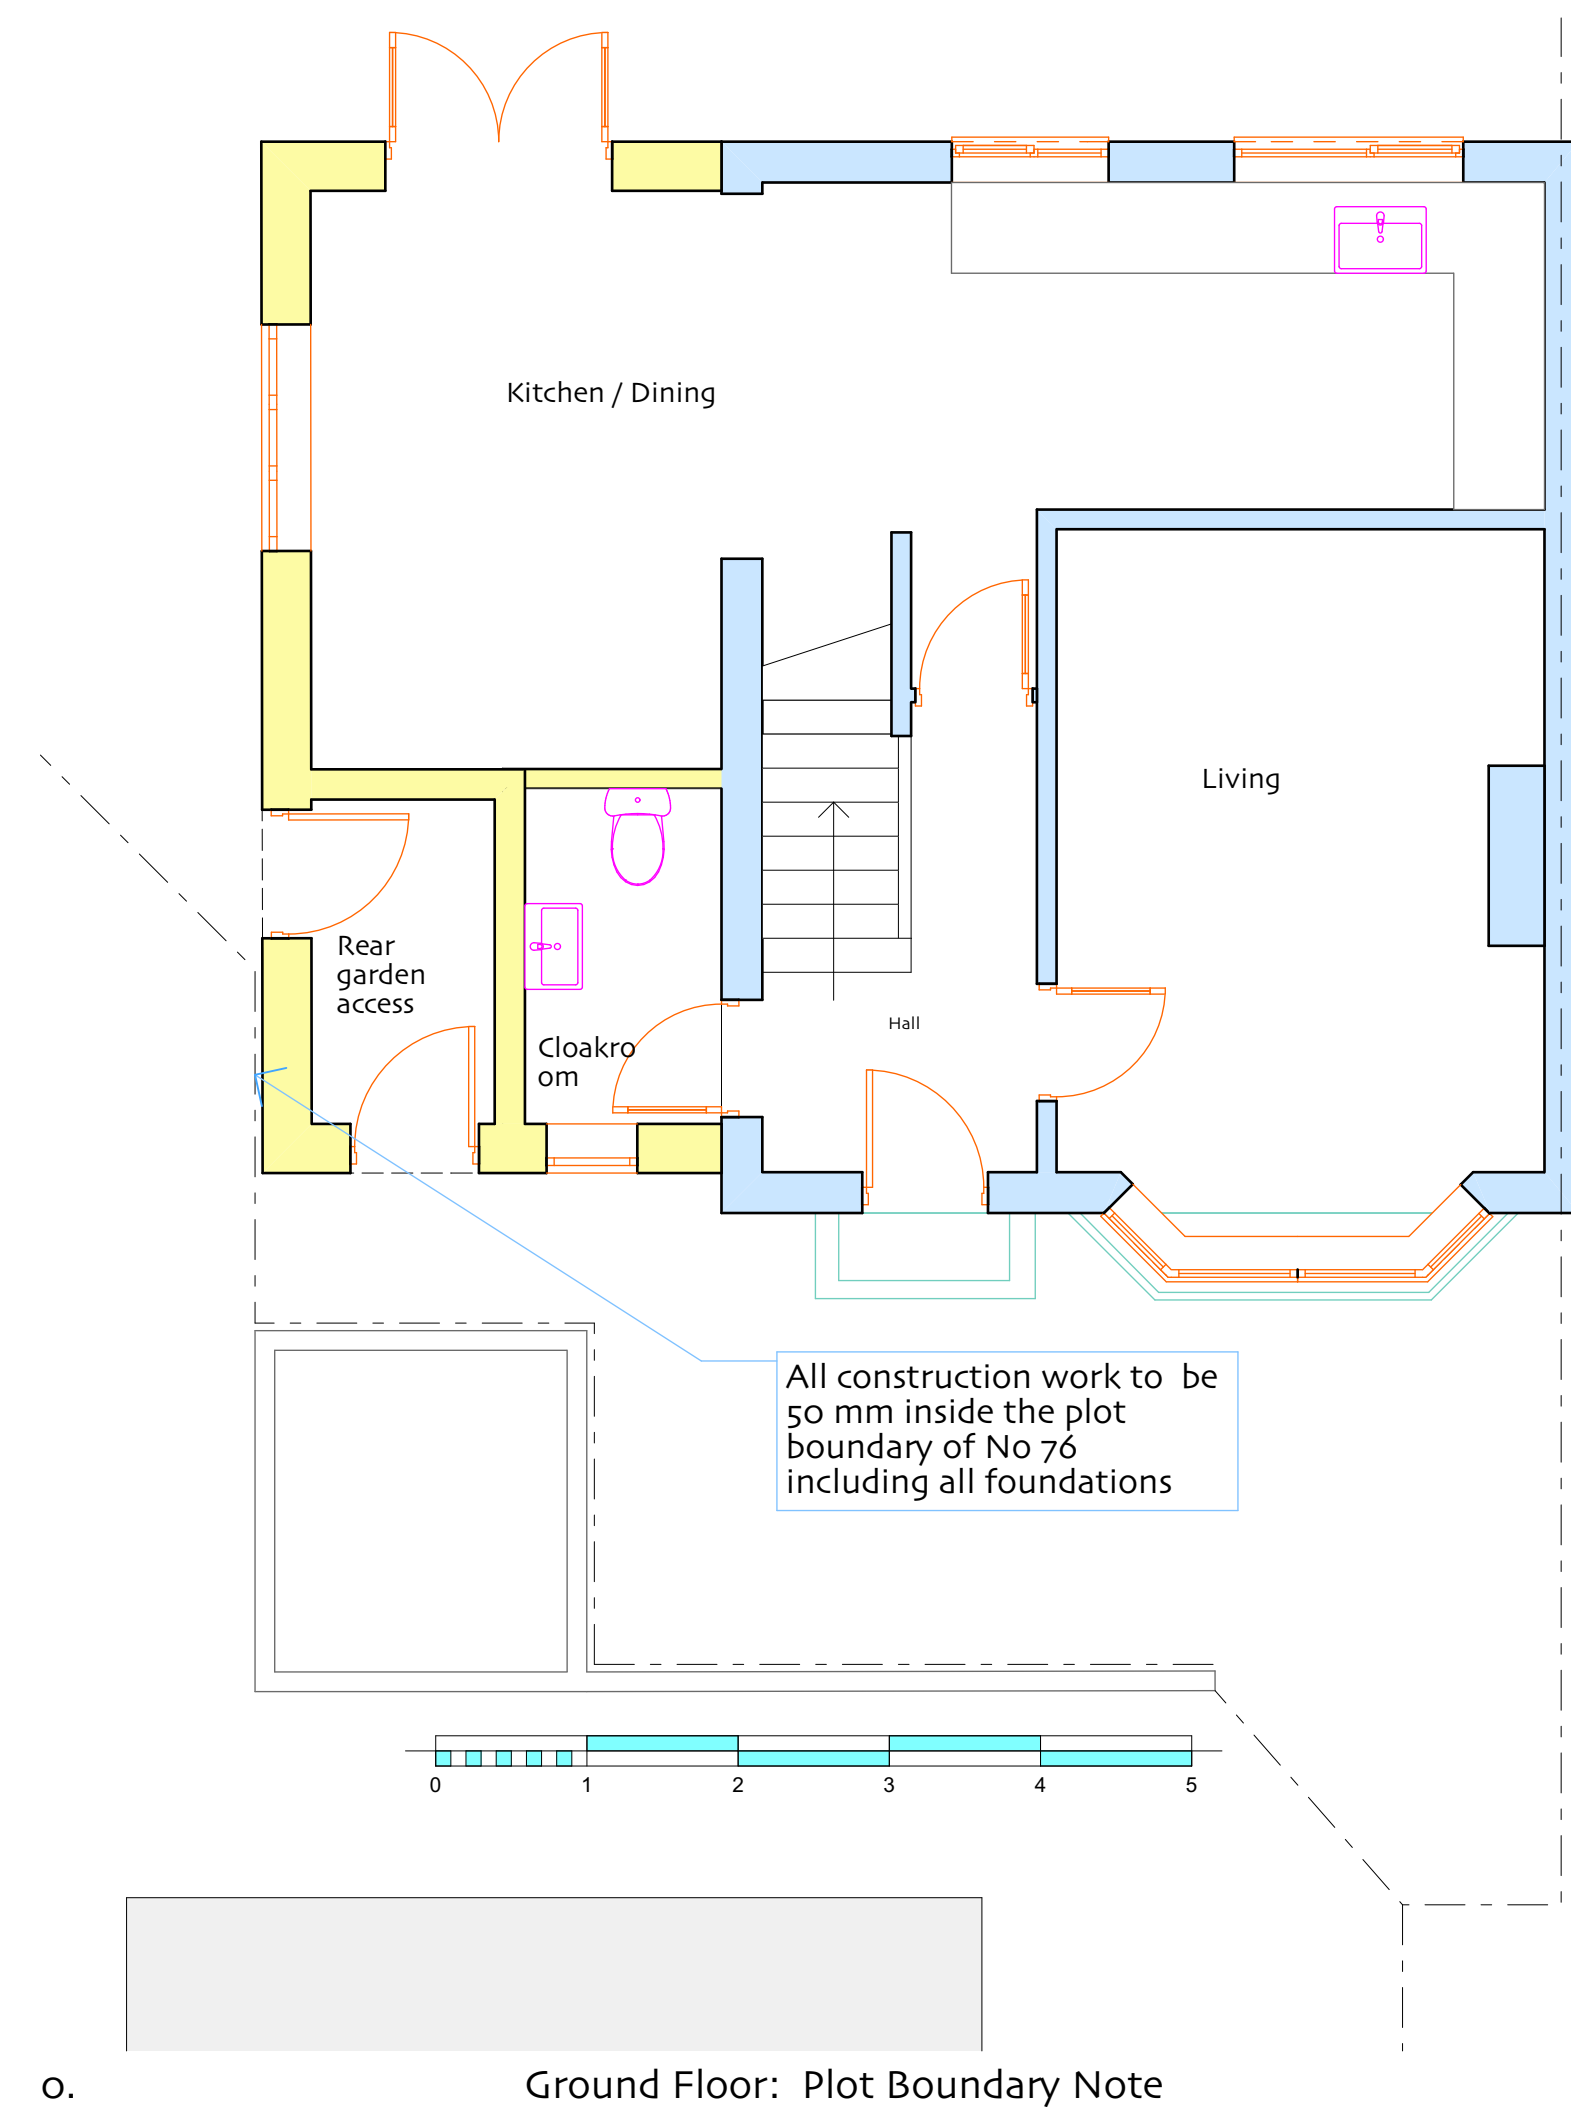


o. Ground Floor: Plot Boundary Note 1:50



East Elevation Existing 1:100

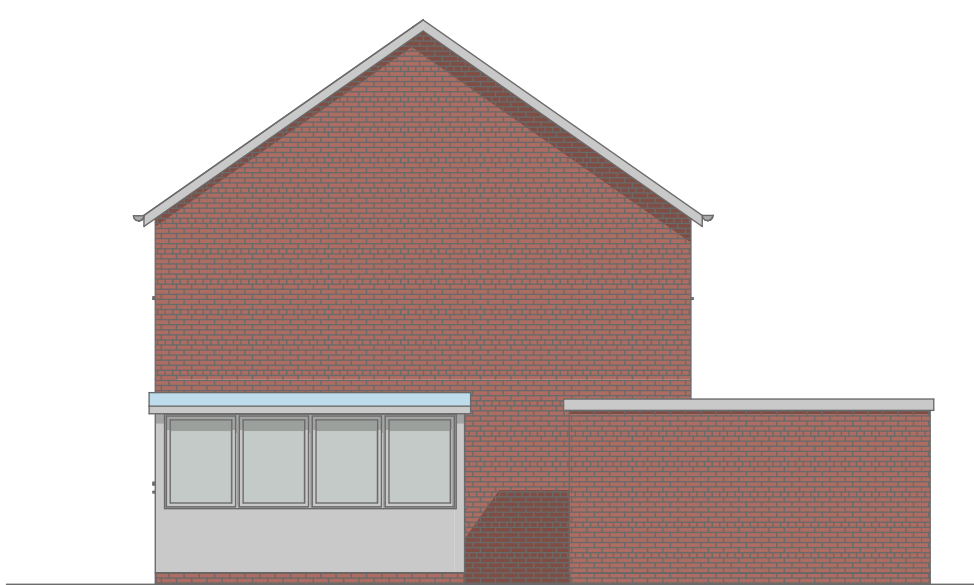


North Elevation Existing 1:100

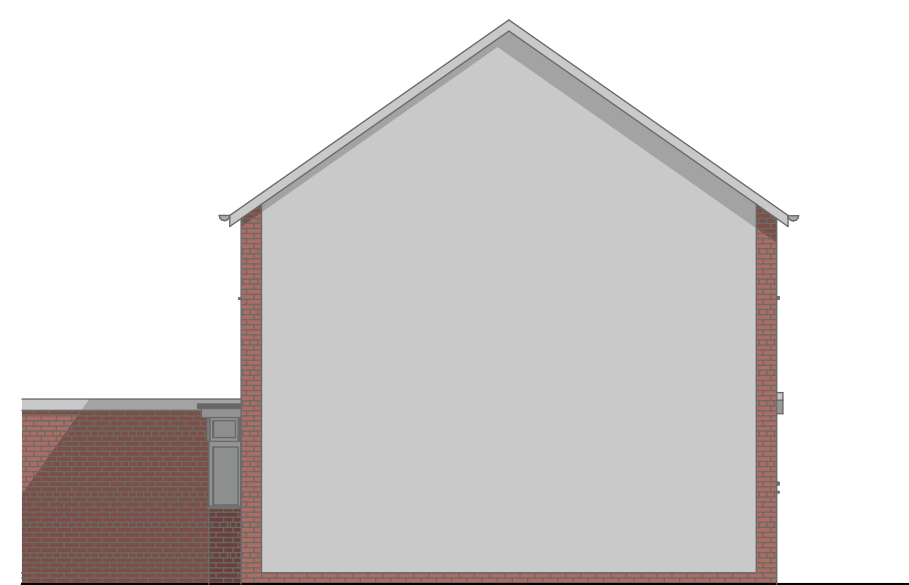

South Elevation Existing 1:100




West Elevation Existing 1:100

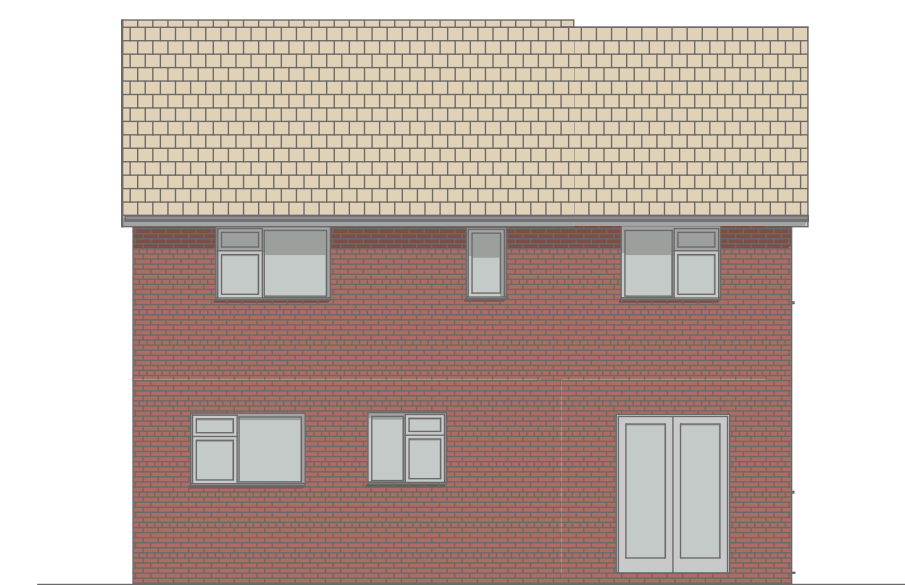


EAST Elev Proposed 1:100



NORTH Elev Proposed 1:100

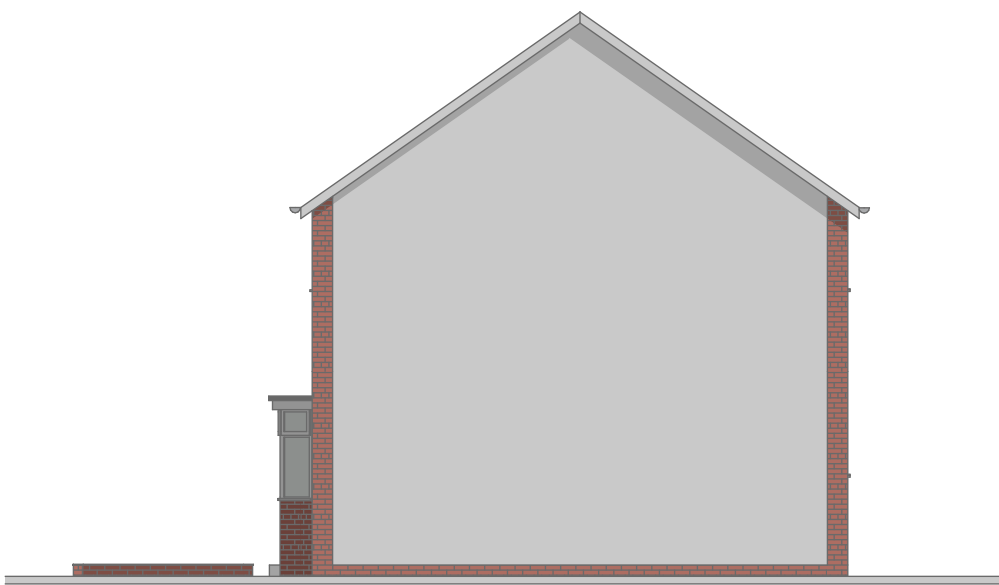

SOUTH Elev Proposed 1:100

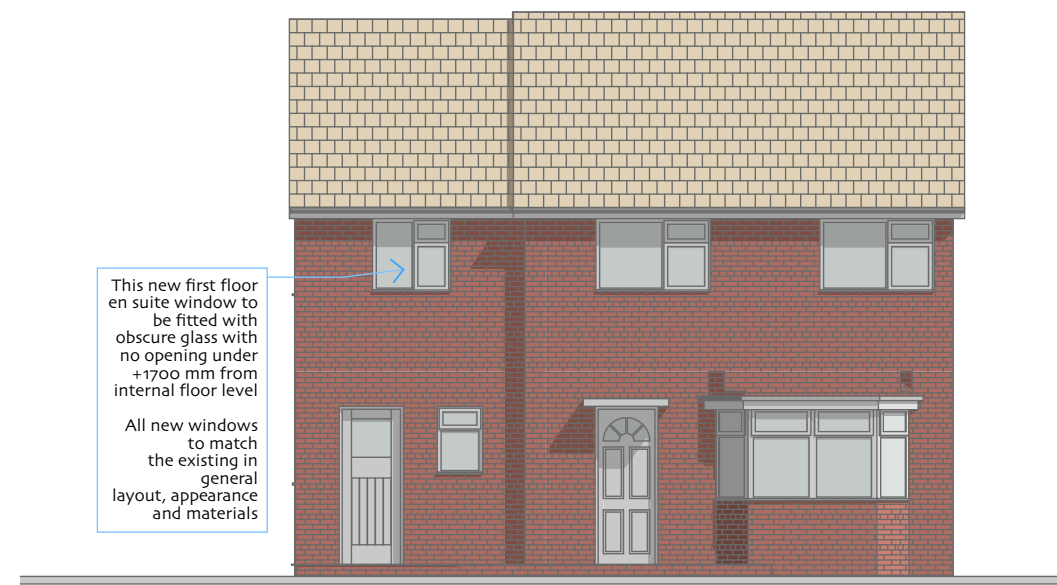

WEST Elev Proposed 1:100

This new first floor en suite window to be fitted with obscure glass with no opening under +1700 mm from internal floor level

All new windows to match the existing in general layout, appearance and materials

Revision A July 2018

New windows to reasonably match the existing windows in design and materials

New north first floor bedroom window to be fitted with obscure glass and sealed shut

New east front en suite window to be fitted with obscure glass with any ventilator to be higher than +1700 mm opening from internal floor level first floor

All works to be carried out inside the plot boundary to within no more than 50 mm of the exact plot boundary and all foundation etc are not to trespass outside the plot of No 76



76 Stockheath Way Havant PO9 2 DT

Proposed Side Extension

Drawing
Existing and proposed plan and elevations

Scales @ A1
Landscape
as shown

Date
May 2017

Drawing No
E 07 76 SW
Rev A

Mick Morris AADipl RIBA Architect

07956 323832
02392 269967