

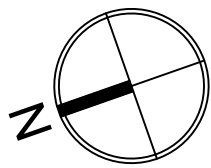
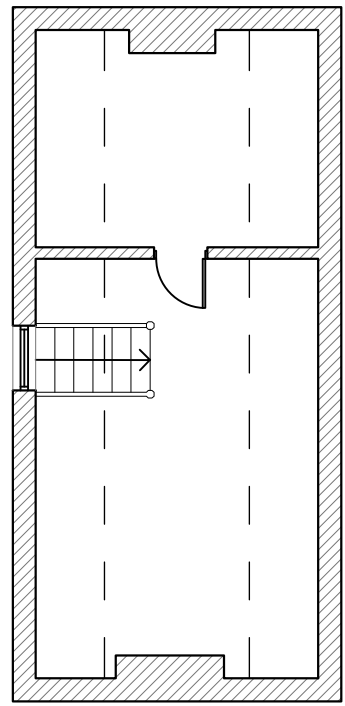
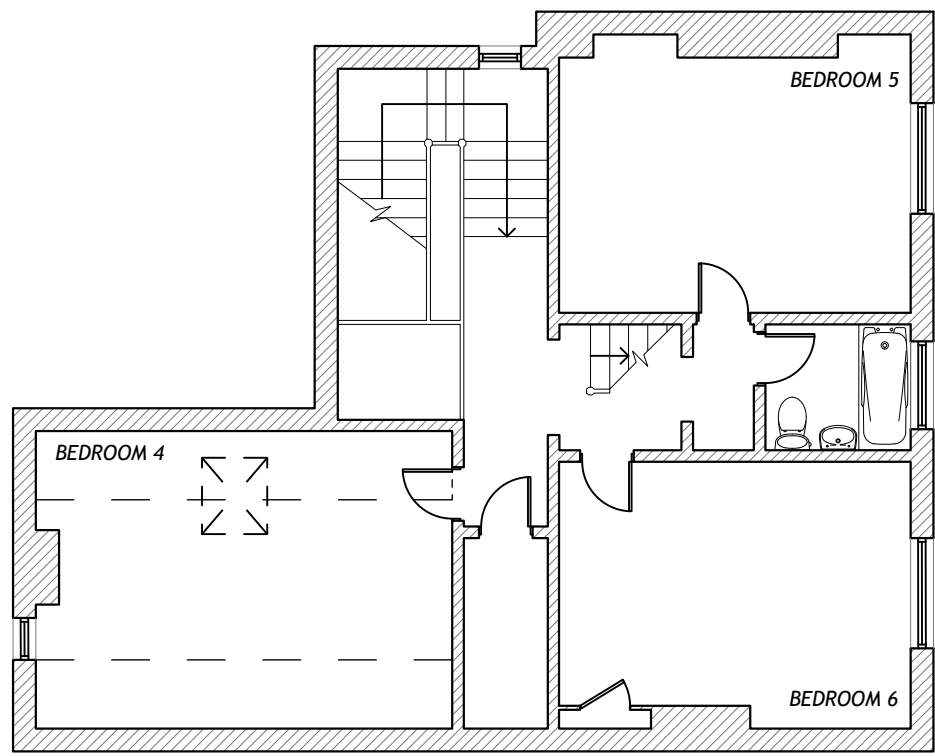


KEPPEL LODGE, 5 WEST STREET, EMSWORTH, PO10 7DX
PROPOSED

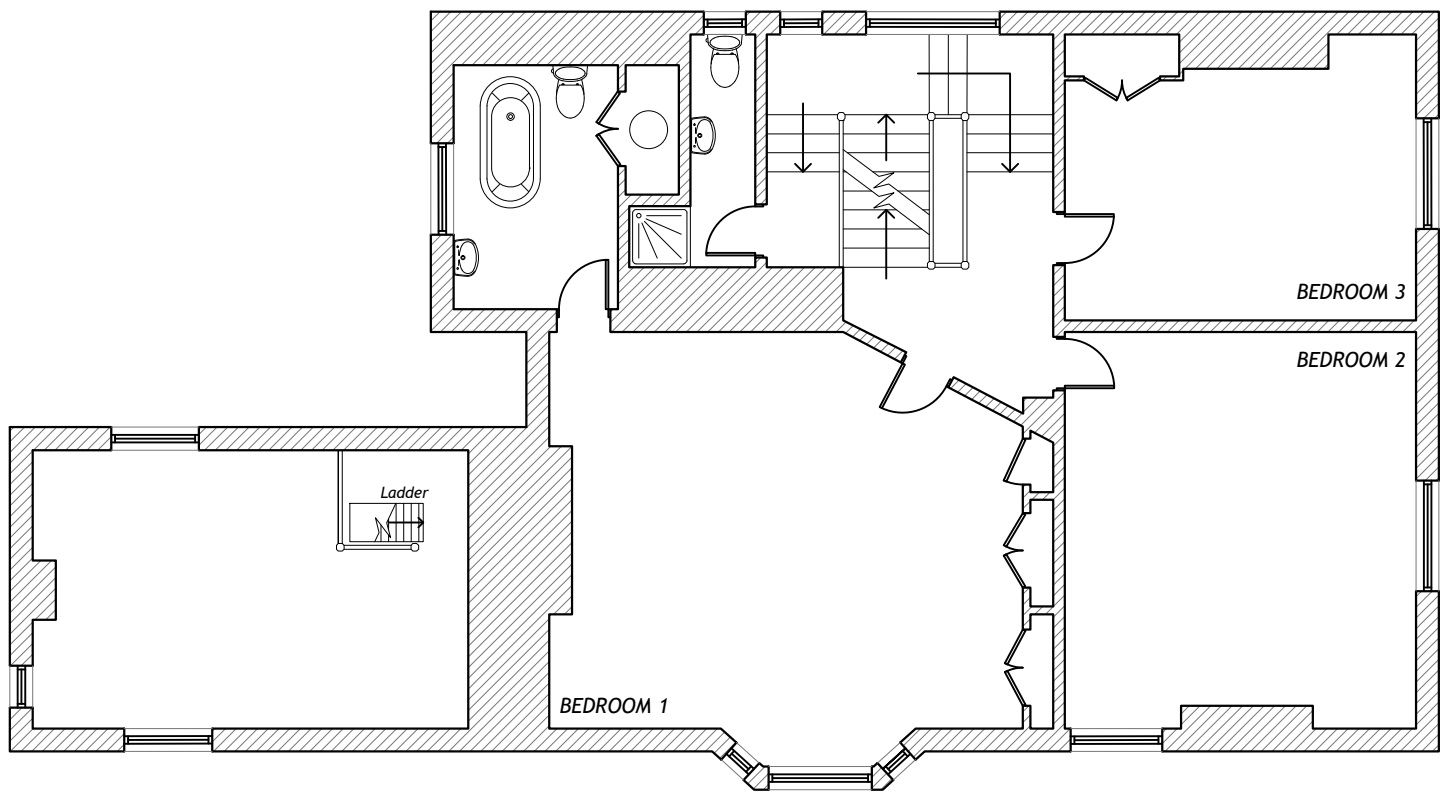

NOTES:
Dimensions to be checked on site before commencing work. Any discrepancies shall be reported to the architect immediately.
Do not scale from these drawings except for planning purposes.
Use figured dimensions only.
Where applicable this drawing is to be read in conjunction with other consultants' drawings.
All drawings to be read in conjunction with specification and all other drawings including structural engineer and mechanical and electrical drawings / specification

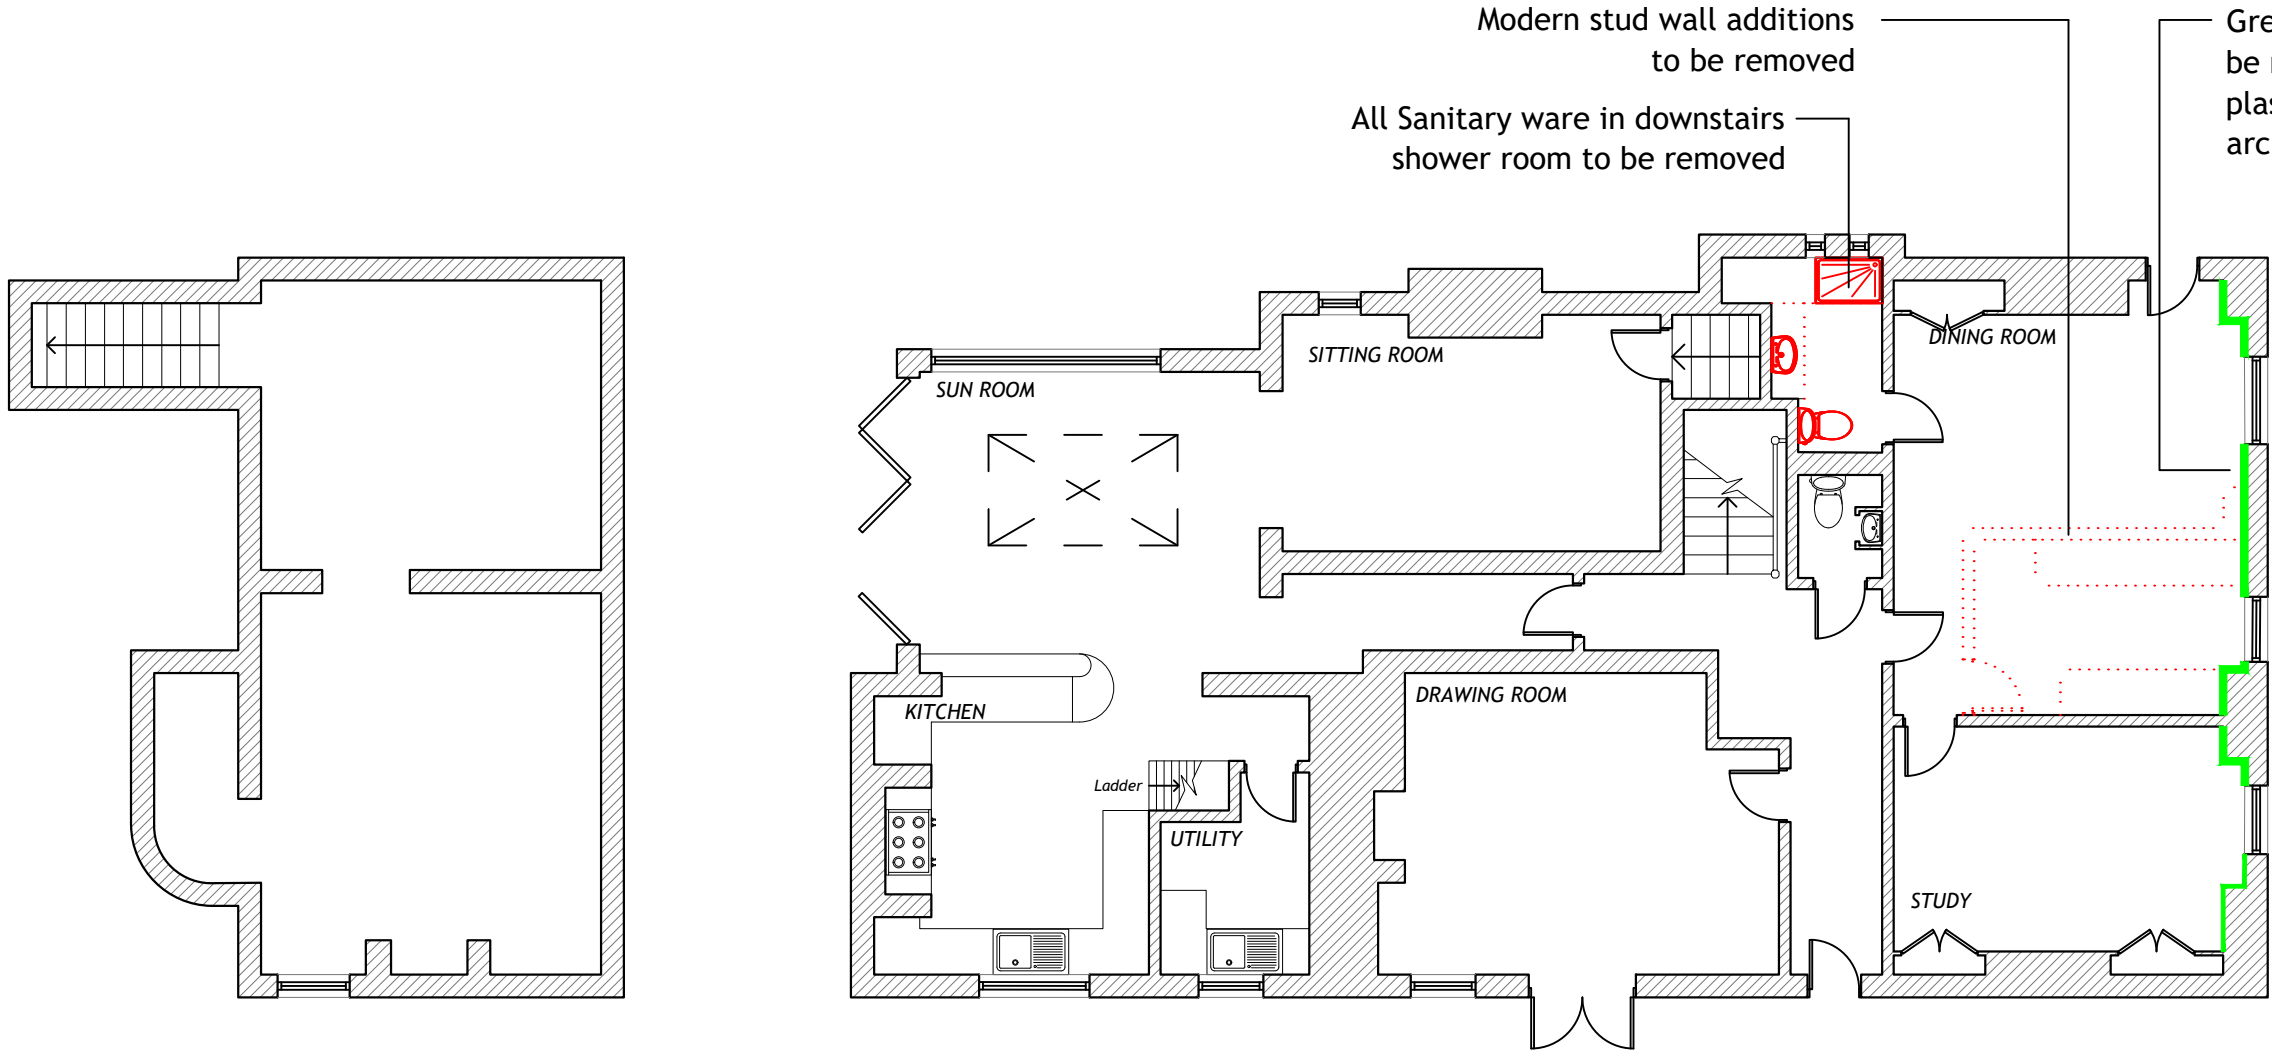

LOWER GROUND FLOOR
1:100
(no works to Lower Ground Floor)

GROUND FLOOR
1:100


FIRST FLOOR
1:100
(no works to First Floor)

SECOND FLOOR
1:100
(no works to Second Floor)


THIRD FLOOR
1:100
(no works to Third Floor)




SIDE ELEVATION
[north] 1:100
(no works to north elevation)

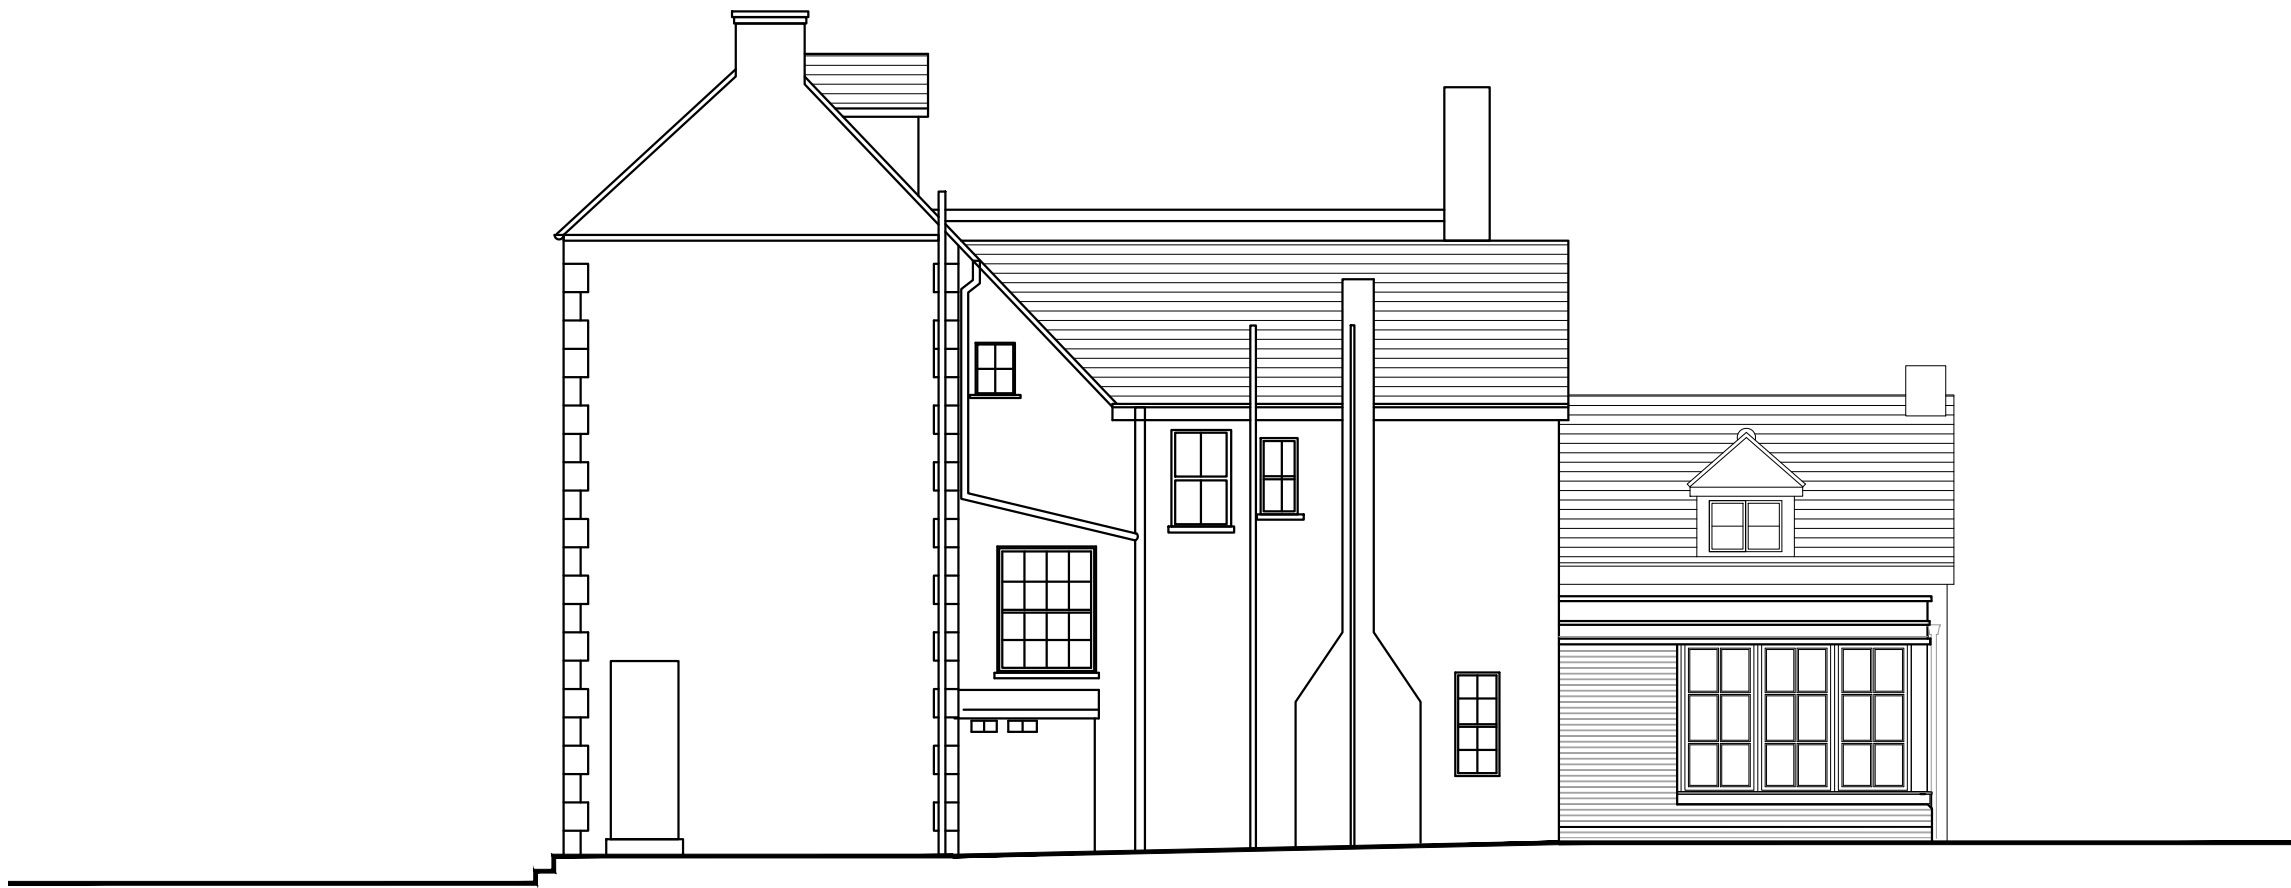


REAR ELEVATION
[east] 1:100

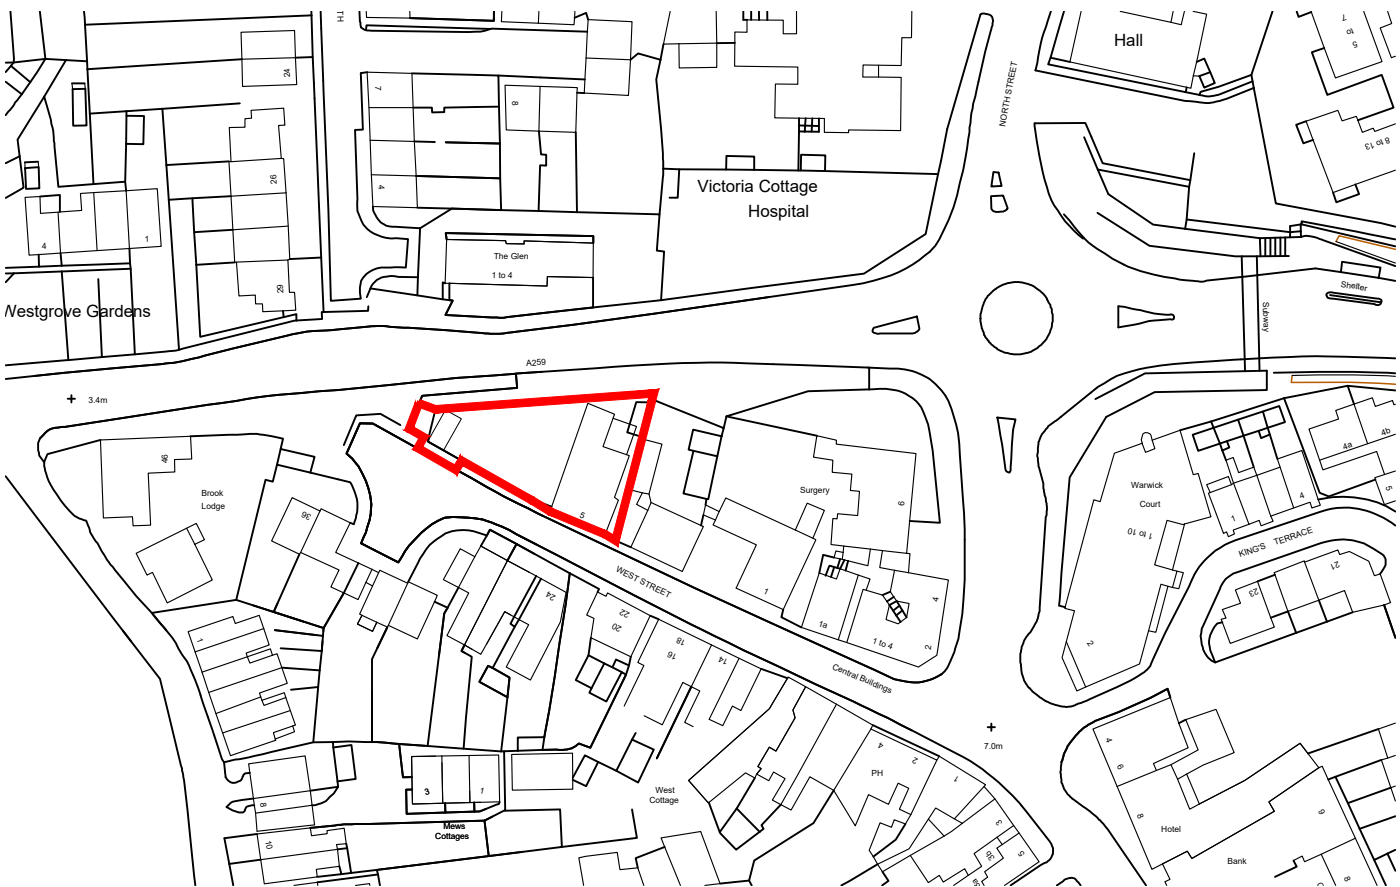

SITE LOCATION PLAN
1:1250
Ordnance Survey (c) Crown Copyright 2018. All rights reserved. Licence number 100022432

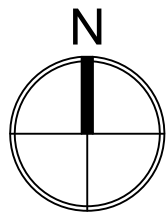

BLOCK PLAN
1:500
Ordnance Survey (c) Crown Copyright 2018. All rights reserved. Licence number 100022432

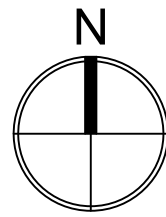

REV	DATE	AMENDMENT	DRAWN

hd
architects
Helyer Davies Architects Ltd
1 The Old Flour Mill,
Emsworth, PO10 7BT
01243 370 715
www.hdarchitects.co.uk mail@hdarchitects.co.uk

PROJECT
Keppel Lodge
5 West Street
Emsworth
PO10 7DX

DRAWING
PROPOSED
Floor Plans and Elevations
Block Plan
Location Plan
SCALE
as noted @A1

DATE	June 2018	DRAWN	JF
DRAWING NUMBER	18103-02	REVISION	*