


NORTH ELEVATION SHOWING EXTERNAL PLANT

EXTERNAL PLANT

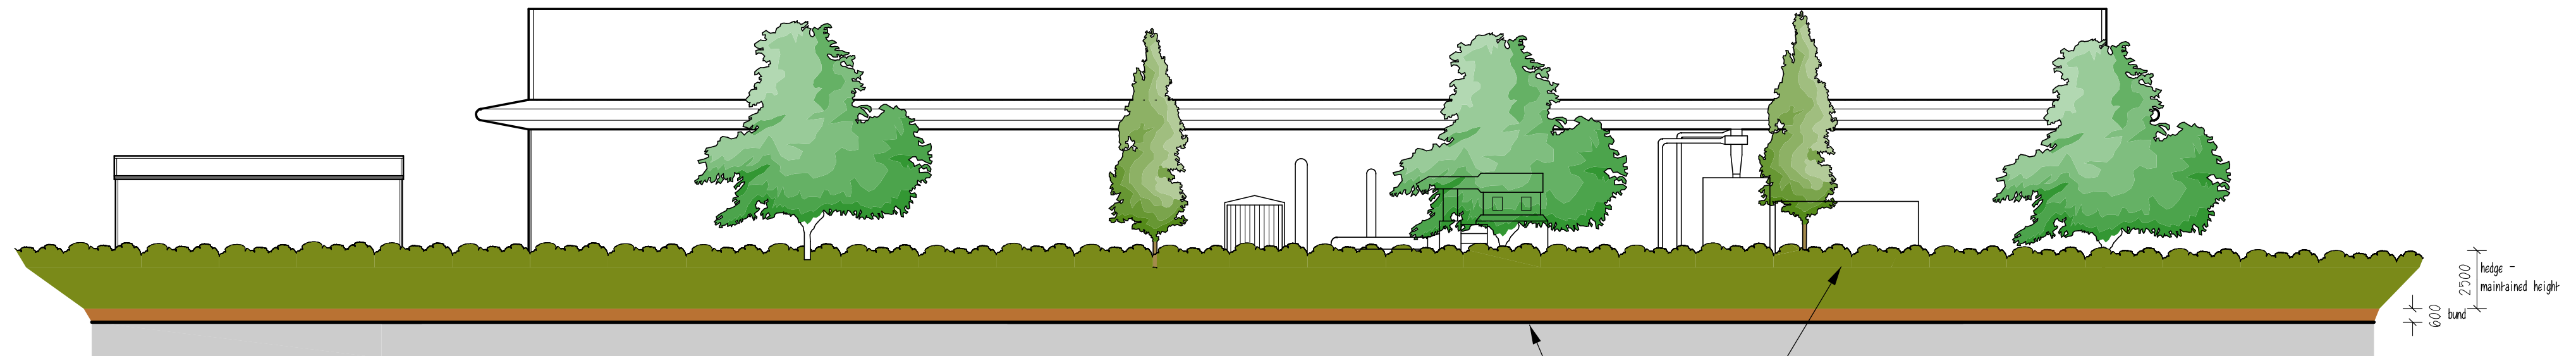

NORTH ELEVATION SHOWING SCREENING (eventual height of)

NATIVE HEDGE ON
EARTH BUND

PROPOSED NEW BUILDING FOR
AHMARRA

PLOT 2, HARTS FARM WAY,
HAVANT, PO9 1FA

PROPOSED ELEVATIONS
SHOWING PLANT & SCREENING

REVISIONS
A 29/03/2018 - AMENDED MAINTAINED HEDGE HEIGHT, 2ND. HORNBEAM
ADDED EXTERNAL PLANT AND EQUIPMENT TO BE PAINTED TO MATCH
VERTICAL CLADDING

DATE MARCH 2018


DRG NO.

SCALE 1:200

PAPER SIZE A2

DRN BY SP

1802.07A

 


1:200



NATIVE HEDGE ON
EARTH BUND

EAST

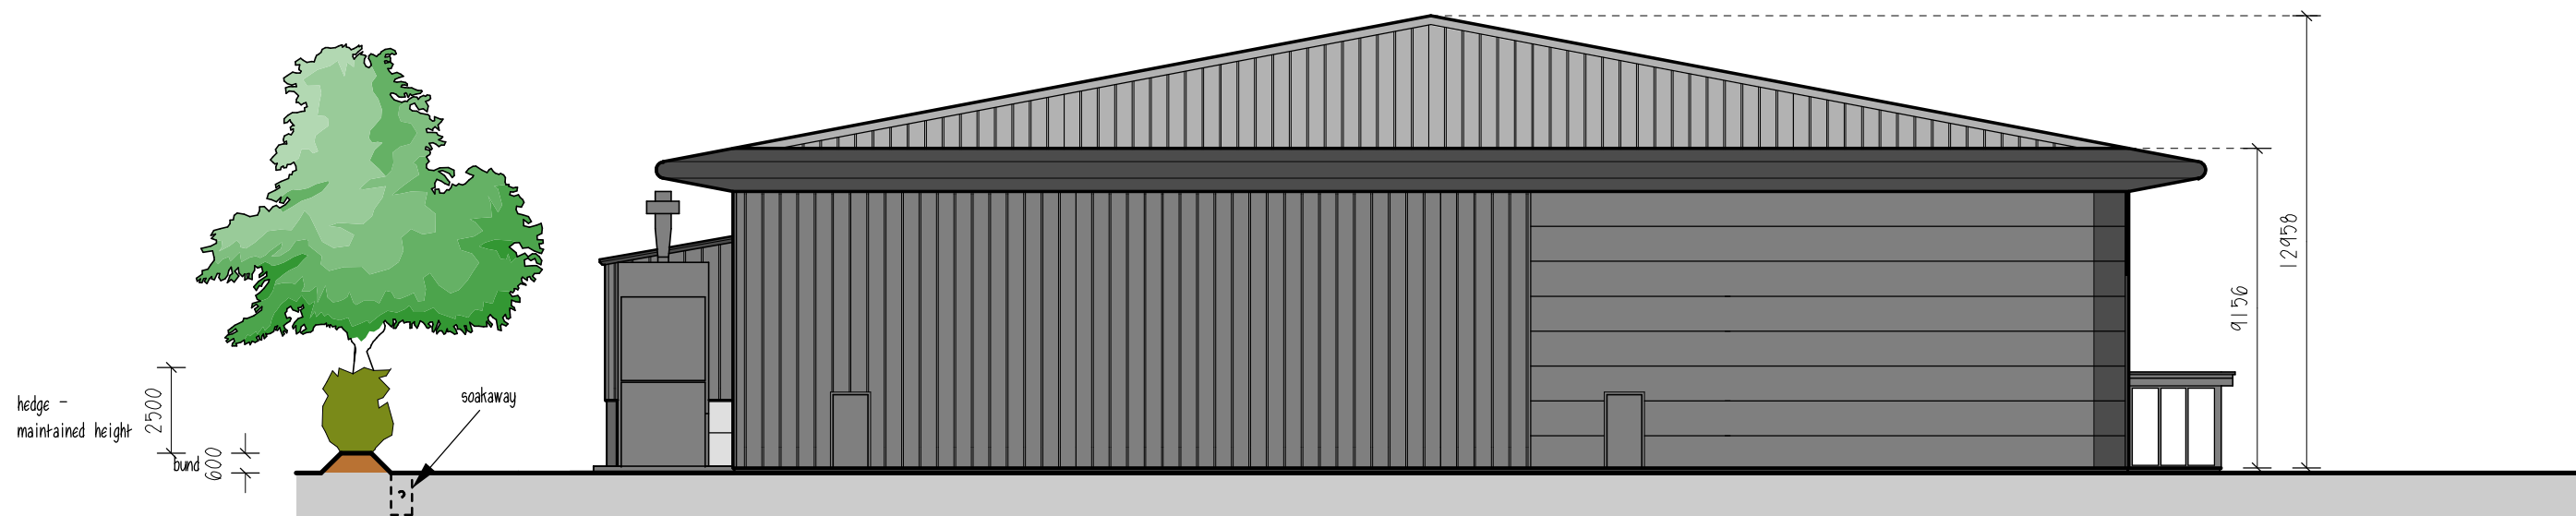

hedge -
maintained height

soakaway

WEST