




REAR (NORTH)




FRONT (SOUTH)

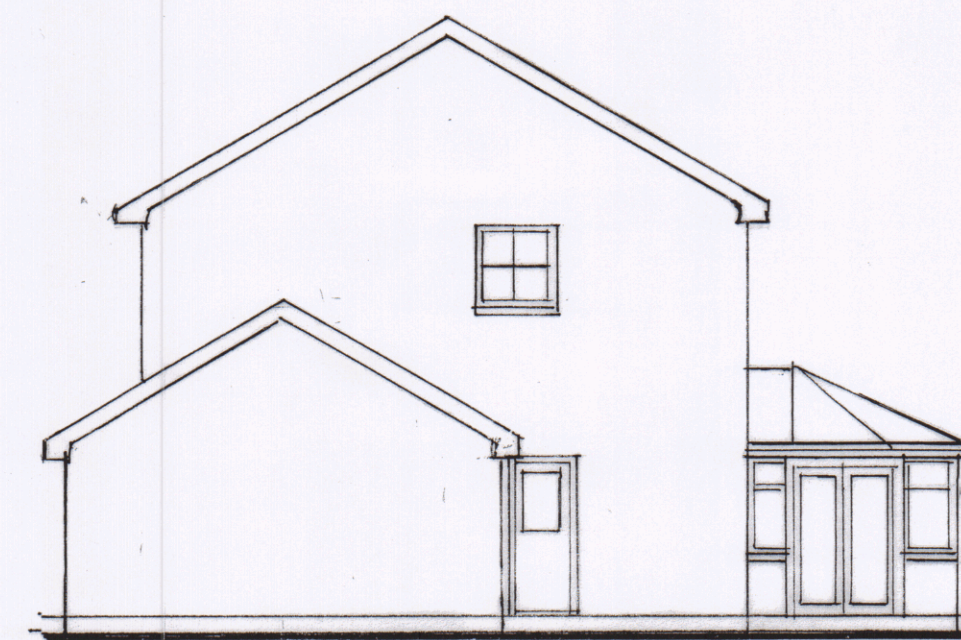

SIDE (EAST)

# EXISTING ELEVATIONS


SCALE 1:100 @ A2

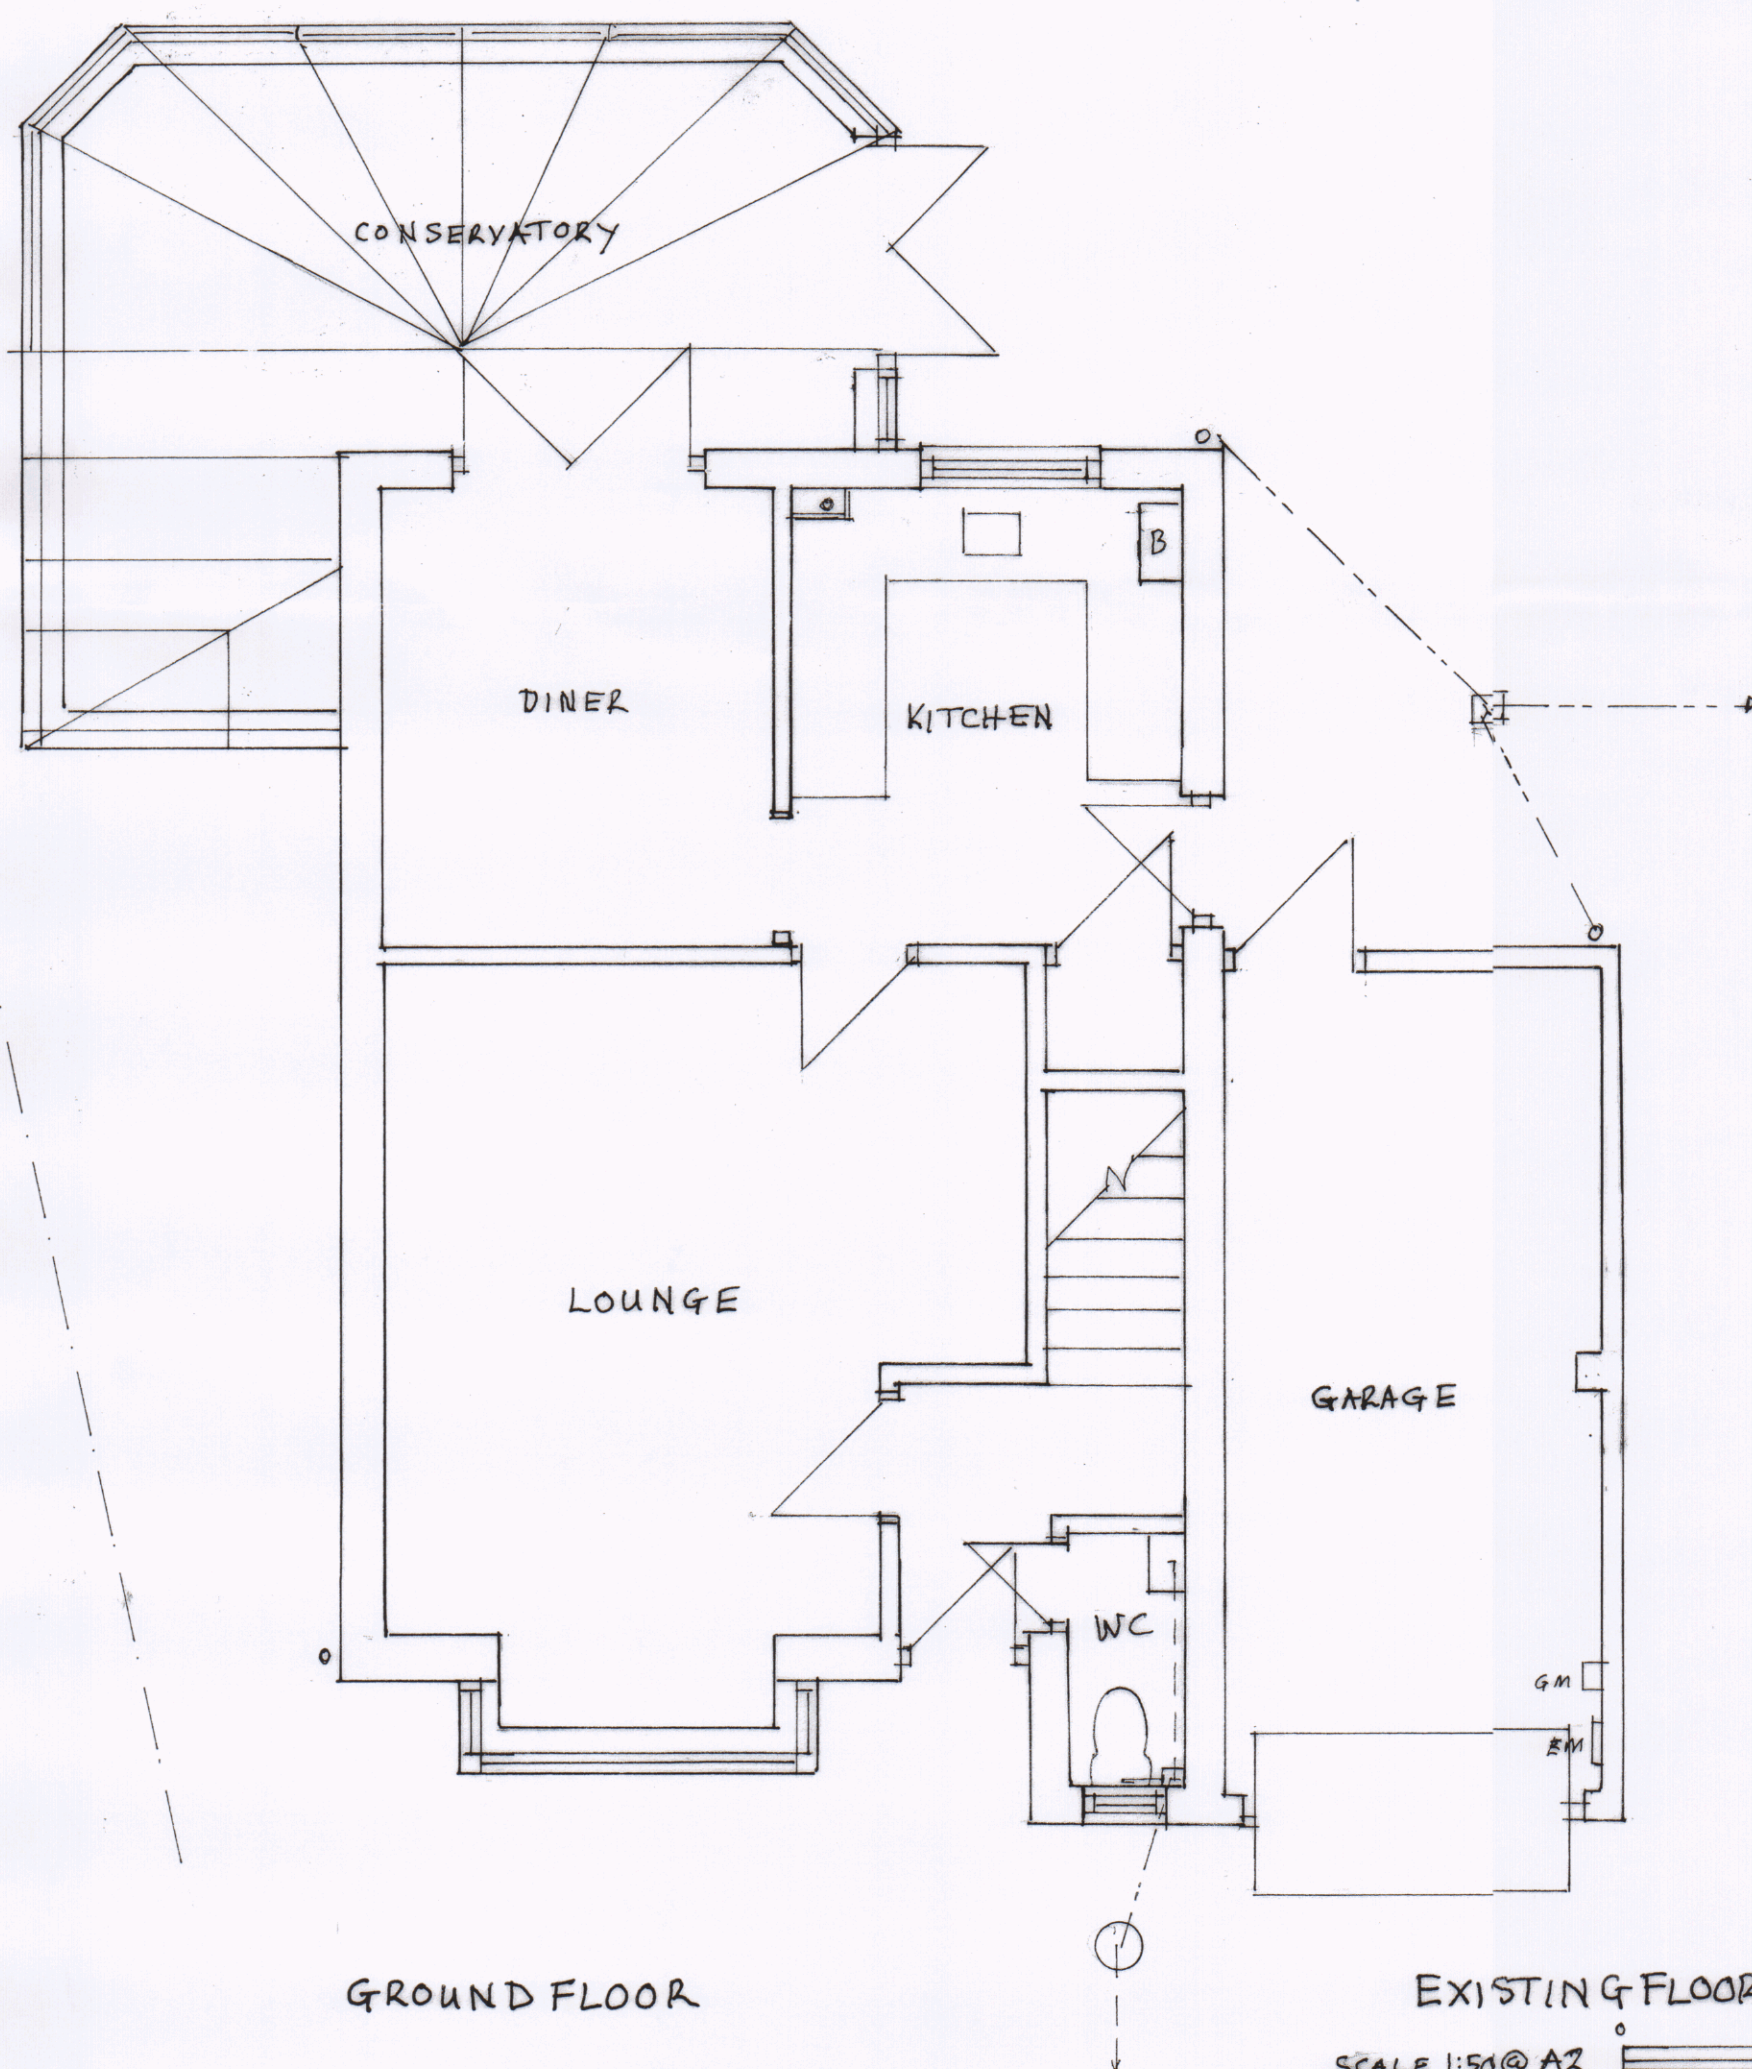

GROUND FLOOR

# EXISTING FLOOR PLANS

SCALE 1:50 @ A2

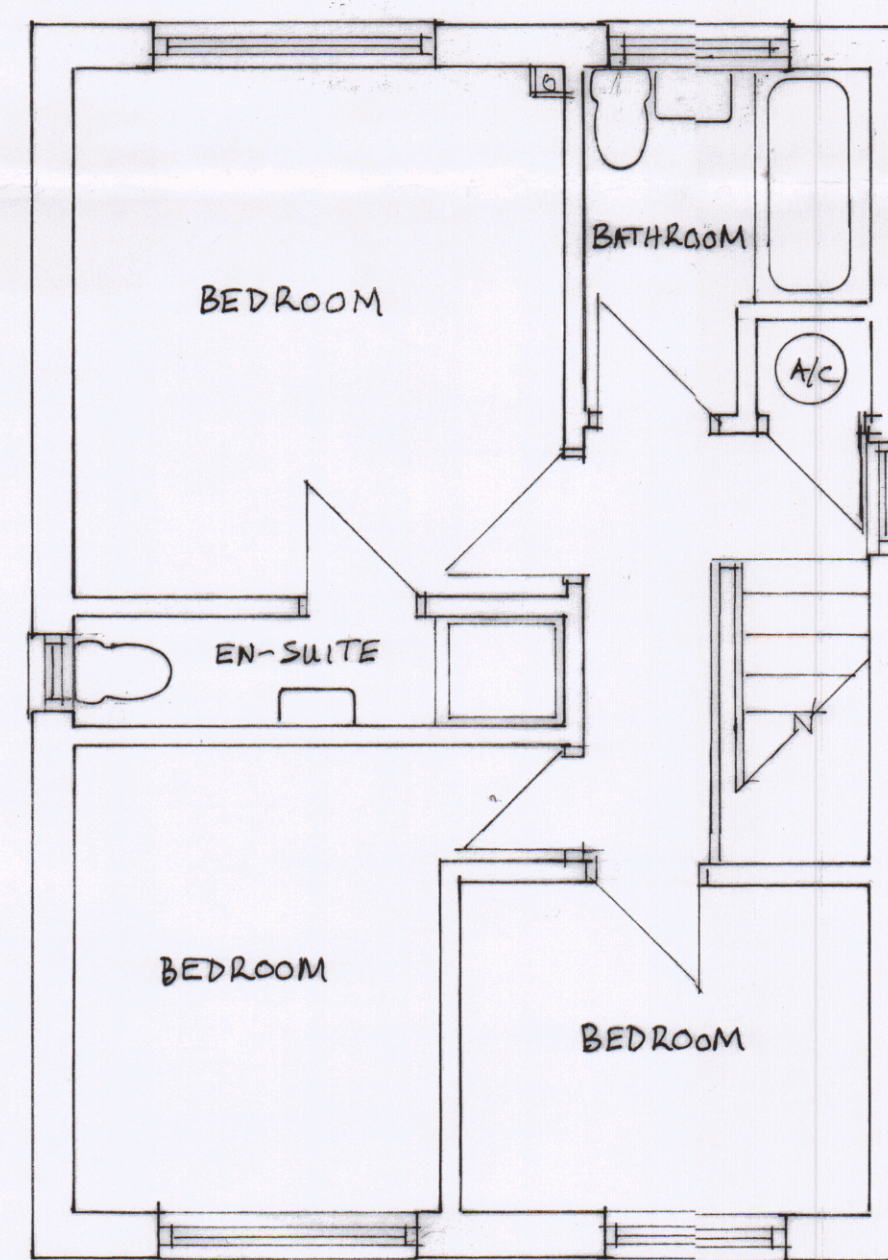

FIRST FLOOR

HAVANT BOROUGH  
COUNCIL  
11 SEP 2018  
**RECEIVED**

Title: TWO STOREY SIDE EXTENSION  
(Existing Plans & Elevations)

Address: 12 SAPPHIRE RIDGE  
WATERLOOVILLE  
HANTS PO7 8NY

Client: Daniel & Claudia Chapman  
Tele: 07975986926

Scale: 1:50 & 1:100 Date: 09/09/2018