



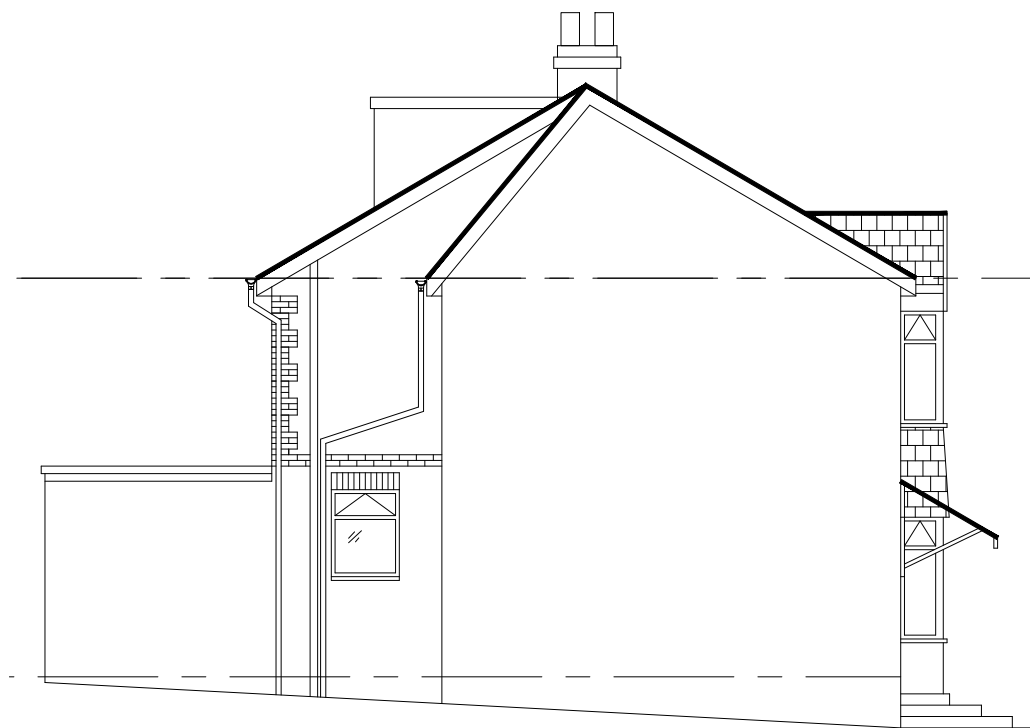


EXISTING SIDE ELEVATION
1:100




EXISTING FRONT ELEVATION
1:100

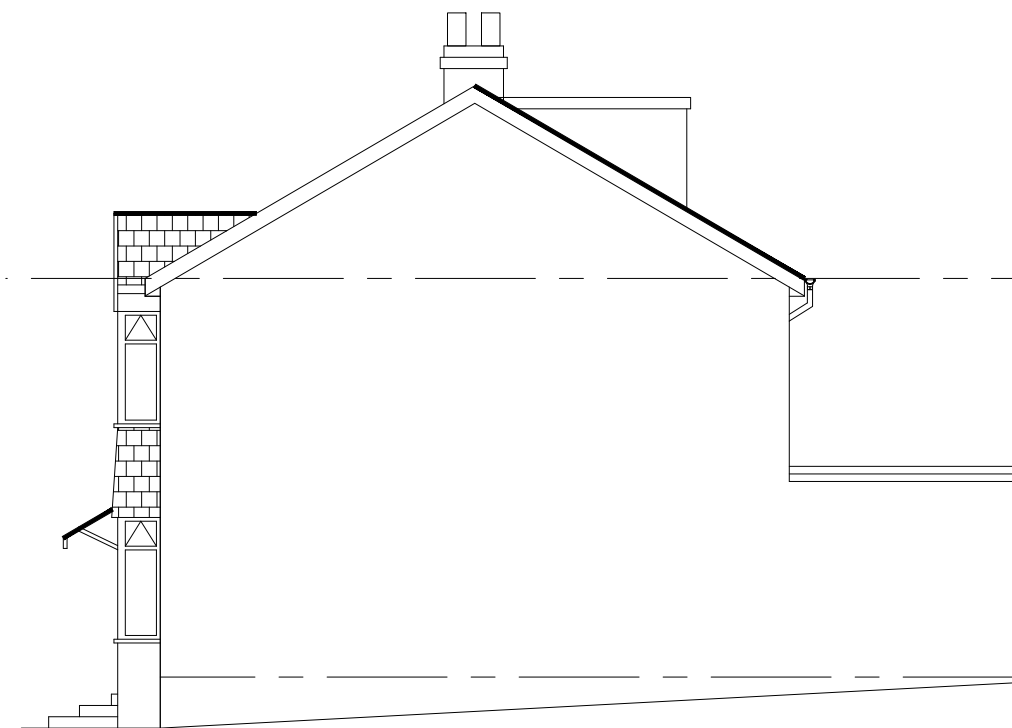

EXISTING SIDE ELEVATION
1:100

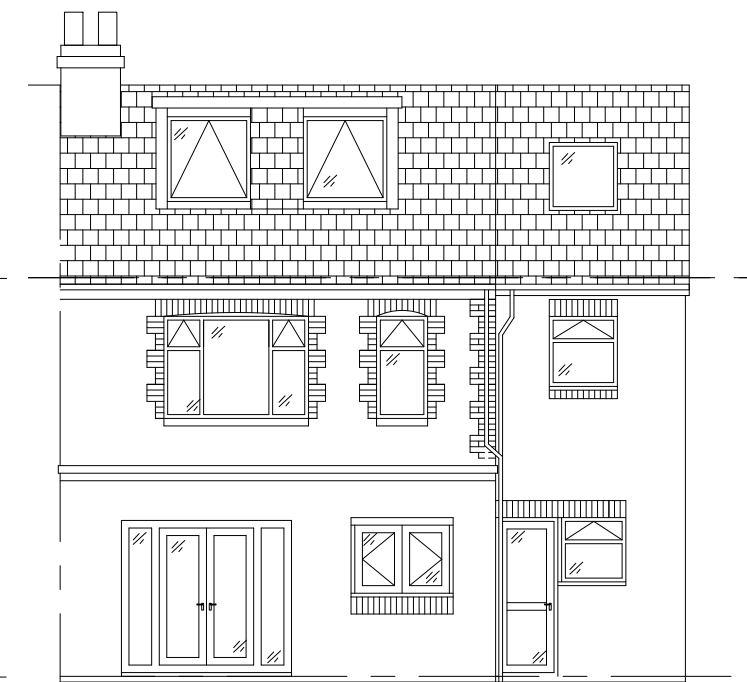


EXISTING REAR ELEVATION
1:100

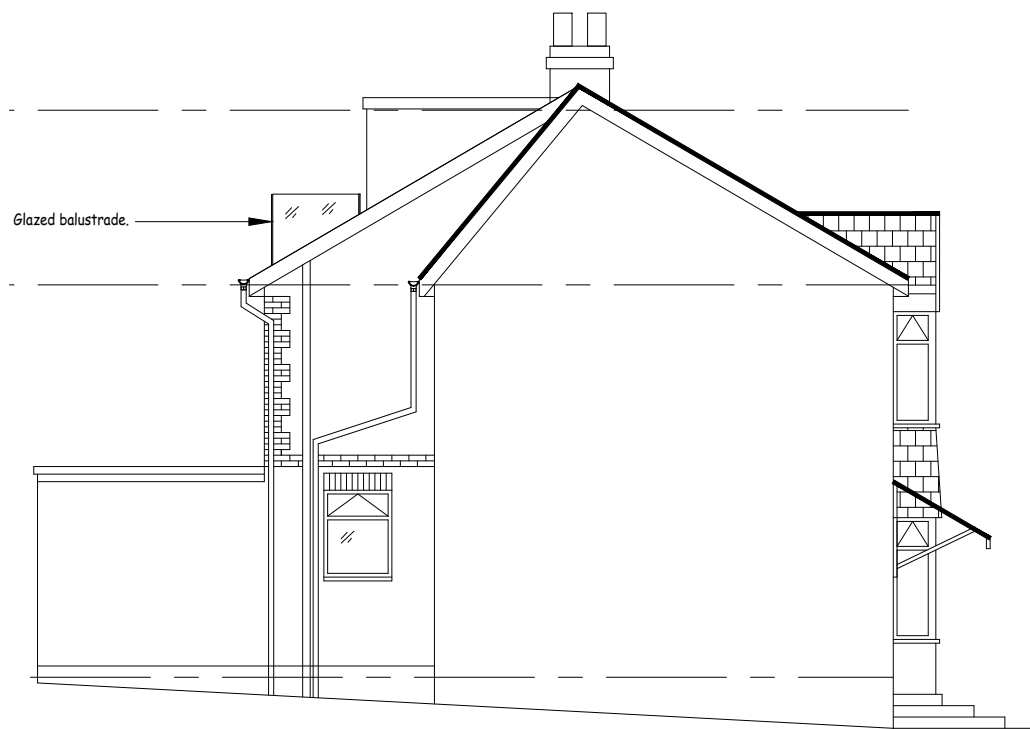

PROPOSED SIDE ELEVATION
1:100



PROPOSED FRONT ELEVATION
1:100

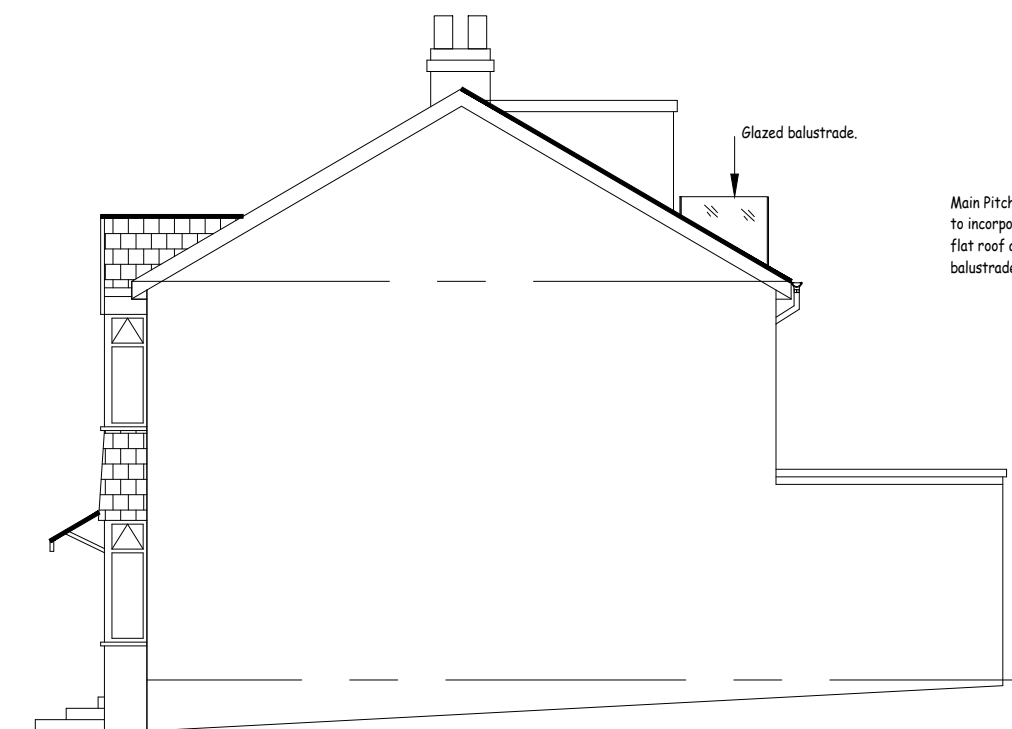


PROPOSED SIDE ELEVATION
1:100



PROPOSED REAR ELEVATION
1:100

This drawing may be scaled for planning purposes only.
For all other purposes dimensions must be checked on
site and not scaled from the drawing.

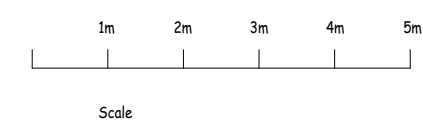

Client:	Mr R Lowley
Project:	18 Park Avenue, Waterloo, PO7 5DW
Drawing Title:	Existing and Proposed Elevations
Drawn By :	SD
Date:	Sept 17 Scale : 1:100@A2
Drawing No:	18 Park-002 Issue: A