

PLANNING

All dimensions to be verified on site.

Any discrepancies in printed drawings to be brought to attention of wd Harley for clarification.

All variations to construction works carried out on site to be brought to our attention prior to carrying out work.

©2018, wd Harley is the author of this document and owns the copyright to it. This document may not be reproduced in any form in whole or part without the prior written permission of wd Harley.

Job title:
COOP FUNERALCARE
14 ELM GROVE,
HAYLING ISLAND,
PO11 9EF

Dwg title:
PROPOSED FLOOR PLAN

Dwg No: CFNH-24-104

Rev:

Scale: 1/100 @ A3

Drwn: MB

Date: SEP-18


Chkd:

wd Harley

Architects

01877 331708
office@wdharley.com

PROPOSED FLOOR PLAN

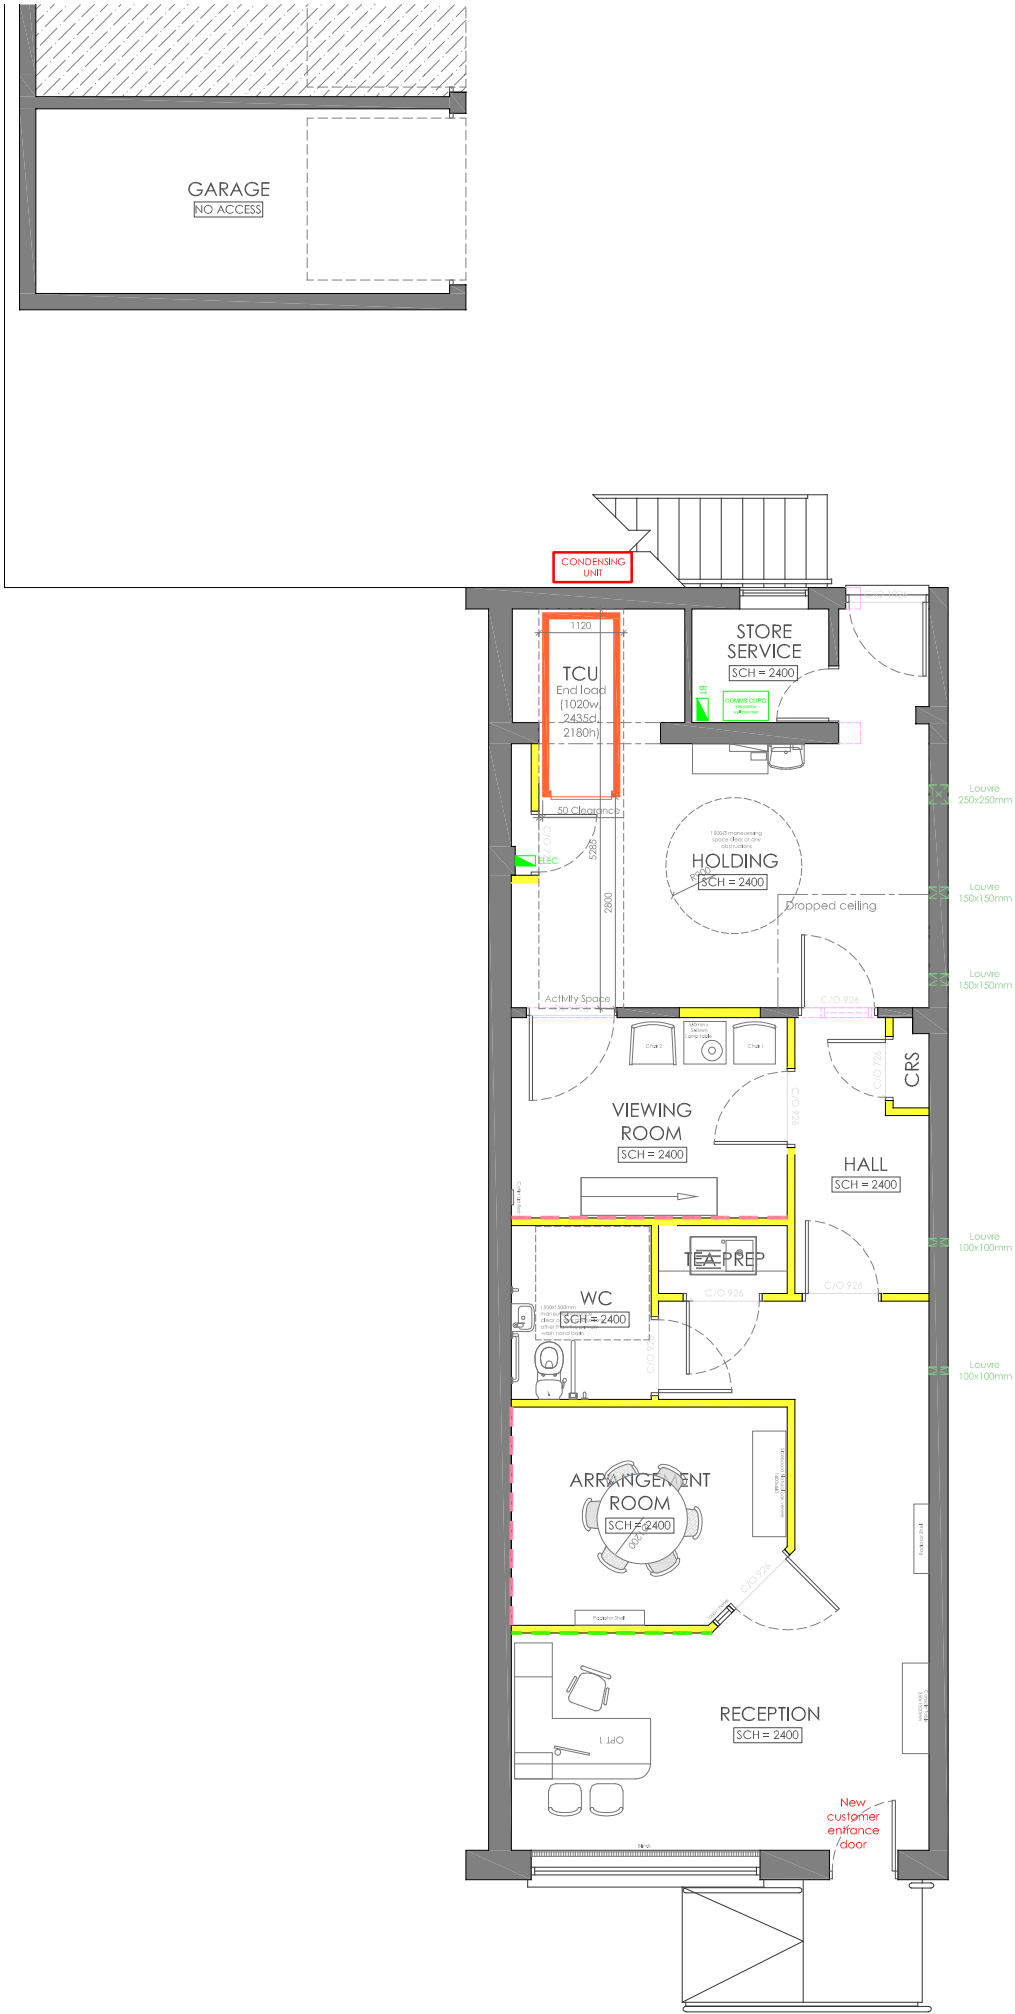

Drawing Key	
	Existing wall (loadbearing)
Utilities	
	Gas in Comer
	Electrical in Comer
	Water in Comer
	BT in Comer
Drainage & Heating	
	Soil vent pipe
	Air admittance valve
	Drainage pop-up
	Radiator

General Information

Site area	112 m²	GIA	90 m²
Listed building	No	Conservation area	No

0500mm

0123456M

Metres (Scale @ 1/100)

Drawing Revisions

Rev	Date	Description
X	xx/xx/xxxx	Xxx