


Plots: 1, 2, 12, 24,
39, 68 & 69

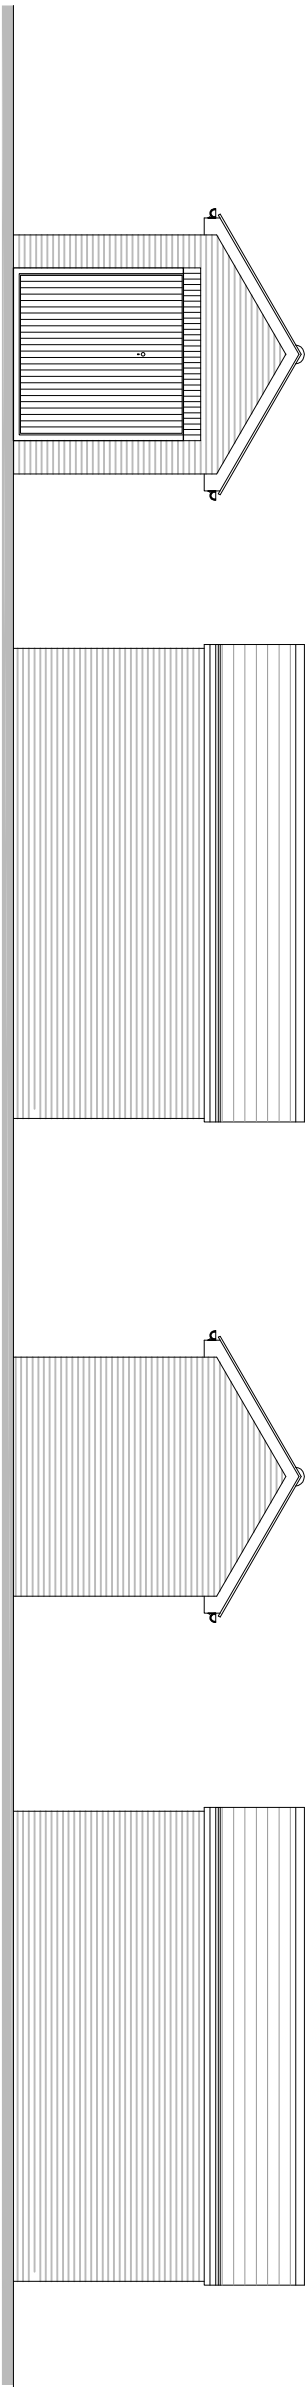


Front Elevation

Side Elevation

Rear Elevation

Side Elevation

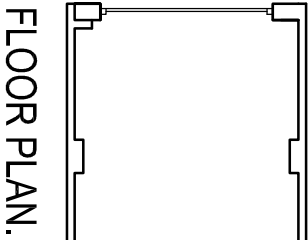

FLOOR PLAN.

Job Title		Drawing Title		Job No	Drawing No		Rev	Rev	Date	Revision Details		Dr	Ch
Land east of Castle Avenue, Havant		Single Garage		-	GAR-002		-	1:100 @ A3	25.06.18	APPROVAL		PERSIMMON Together, we make a home	
				Drawn	CD		Checked						
				Series	BR								