



PROJECT - HOUSE REFURBISHMENT + LOFT CONVERSION.
 CLIENT - Mr + Mrs Sammut.
 ADDRESS - 60 Badhampton Hill, Havant, Hants, PO9 3JP
 DRAWING - Floor Plan Proposed - Second Floor (Loft) + Roof Lay out.
 SCALE - All Drawings 1:50 @ A2
 DRAWN BY - Tristan Donaldson Carpentry + Construction.
 DRAWING N° - Drawing Number 3JP 004, Date - June 2018.

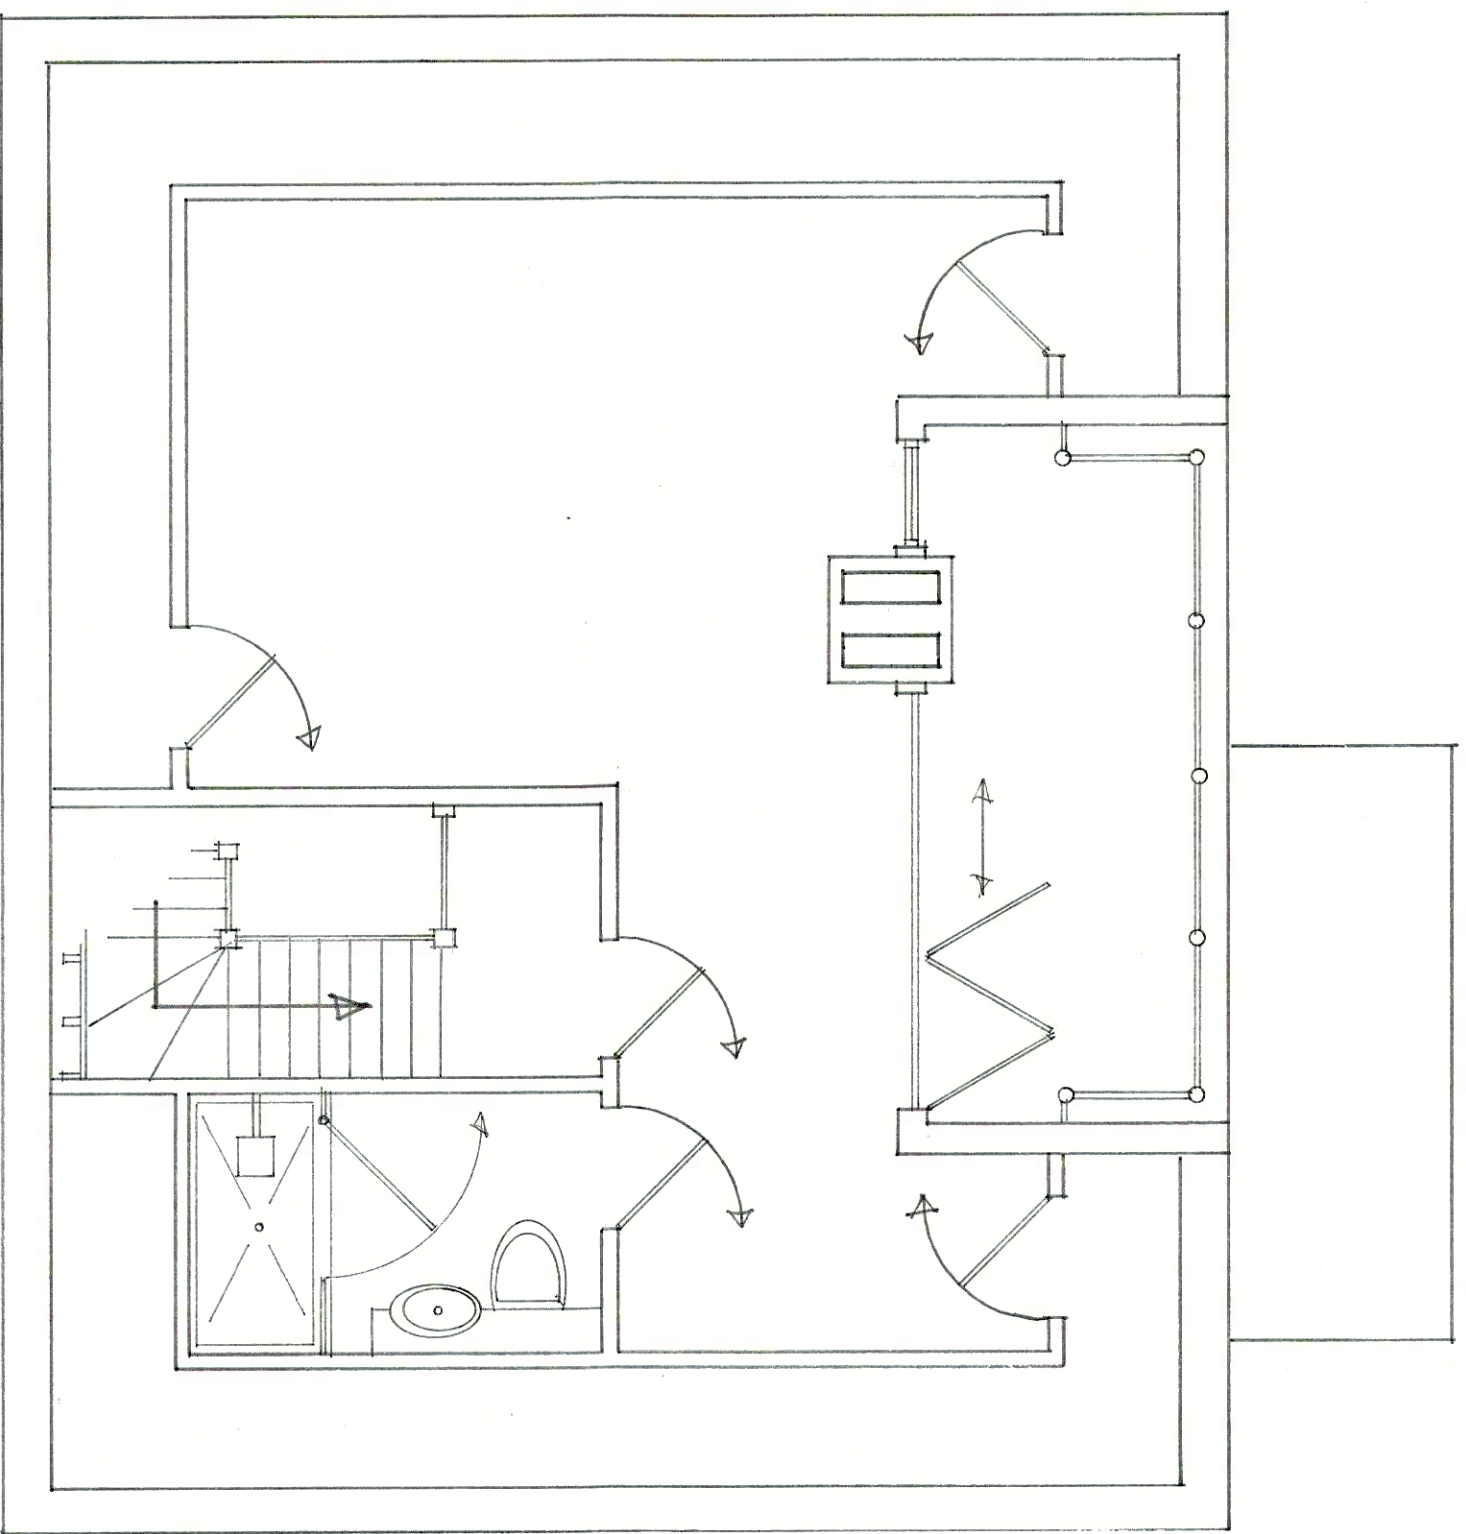

SECOND FLOOR PROPOSED (LOFT)

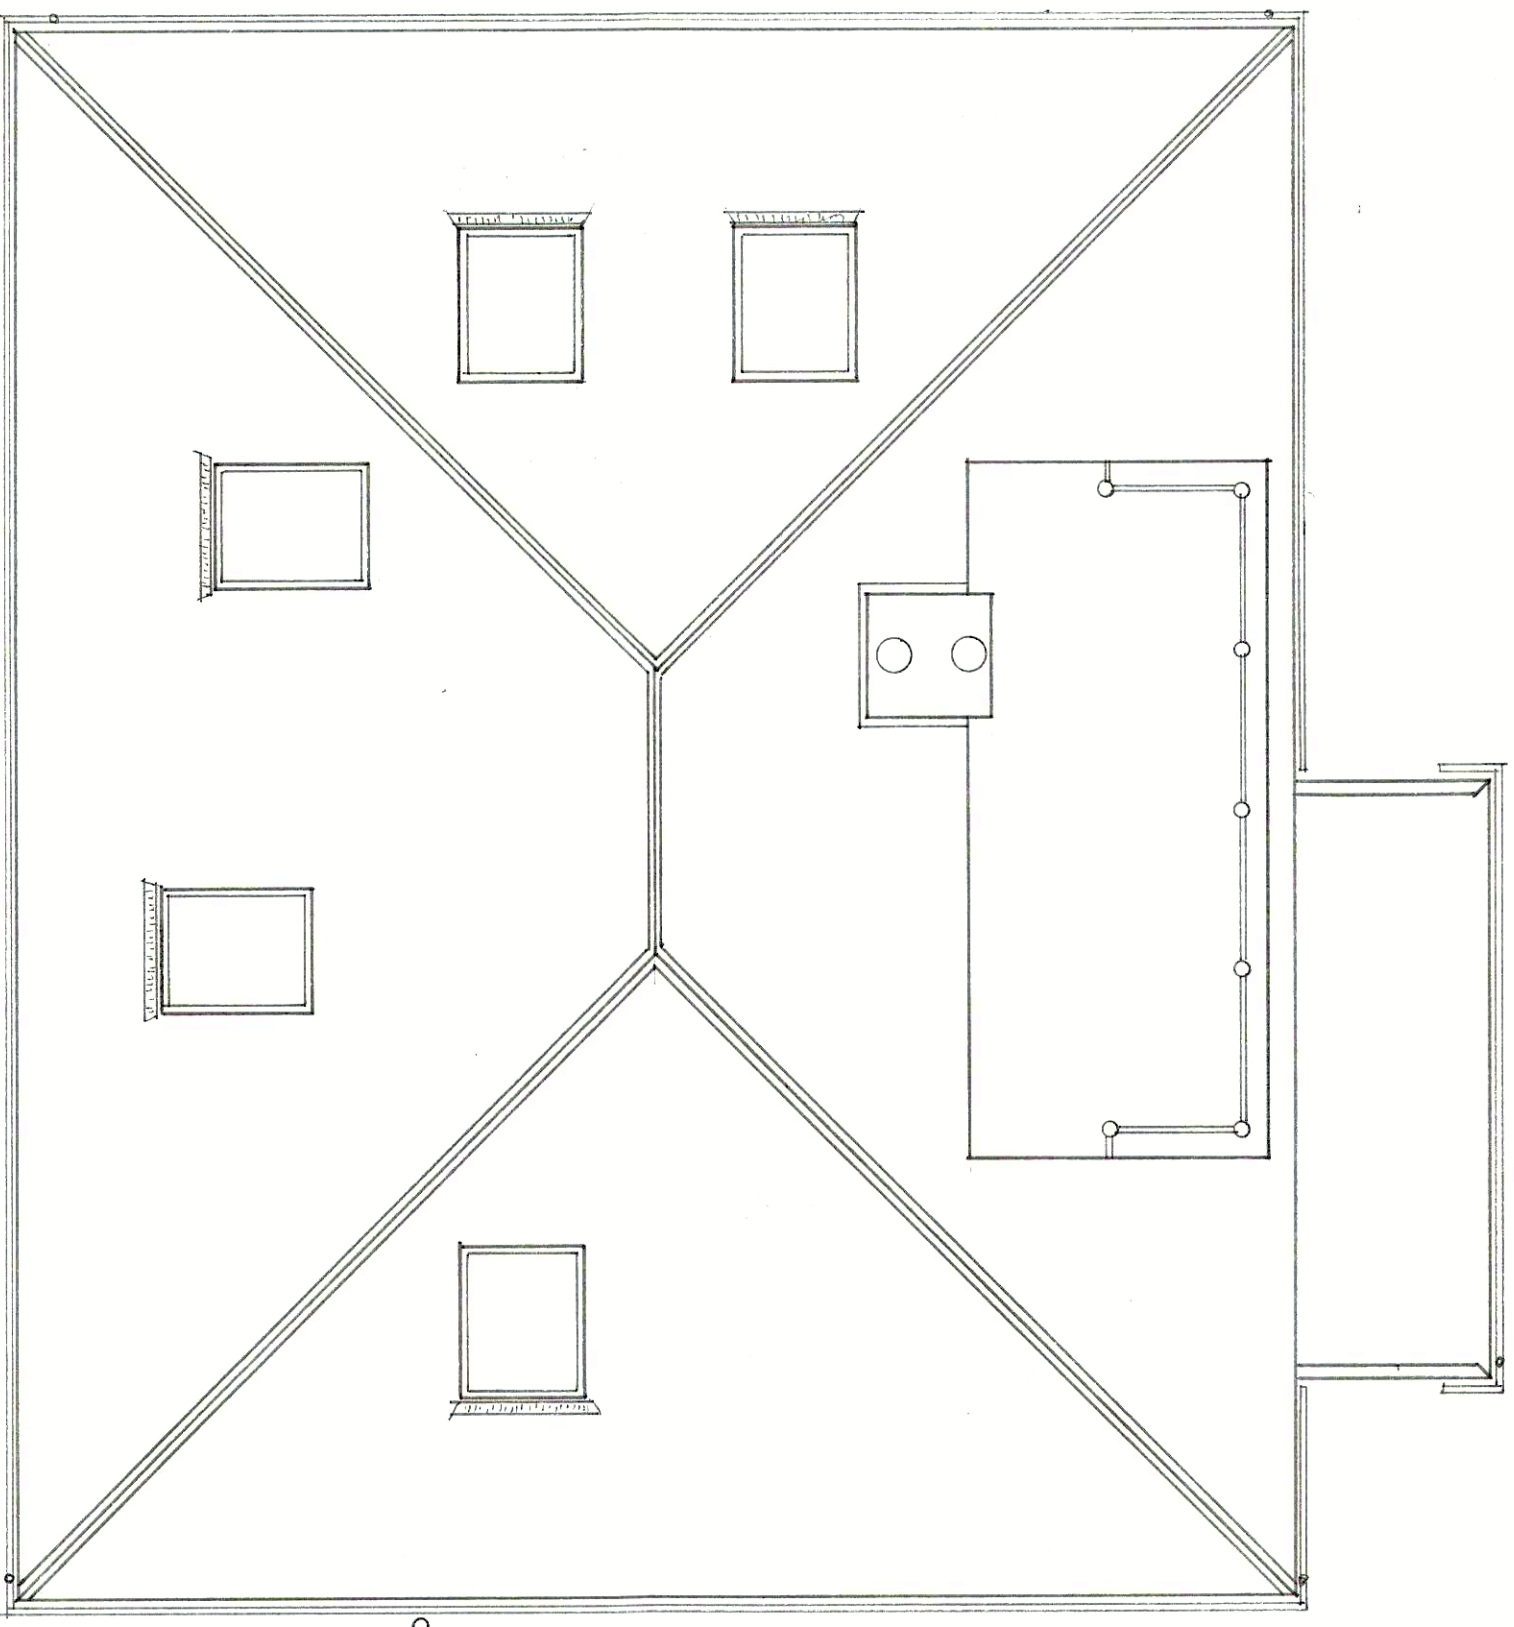

ROOF LAY OUT PROPOSED