
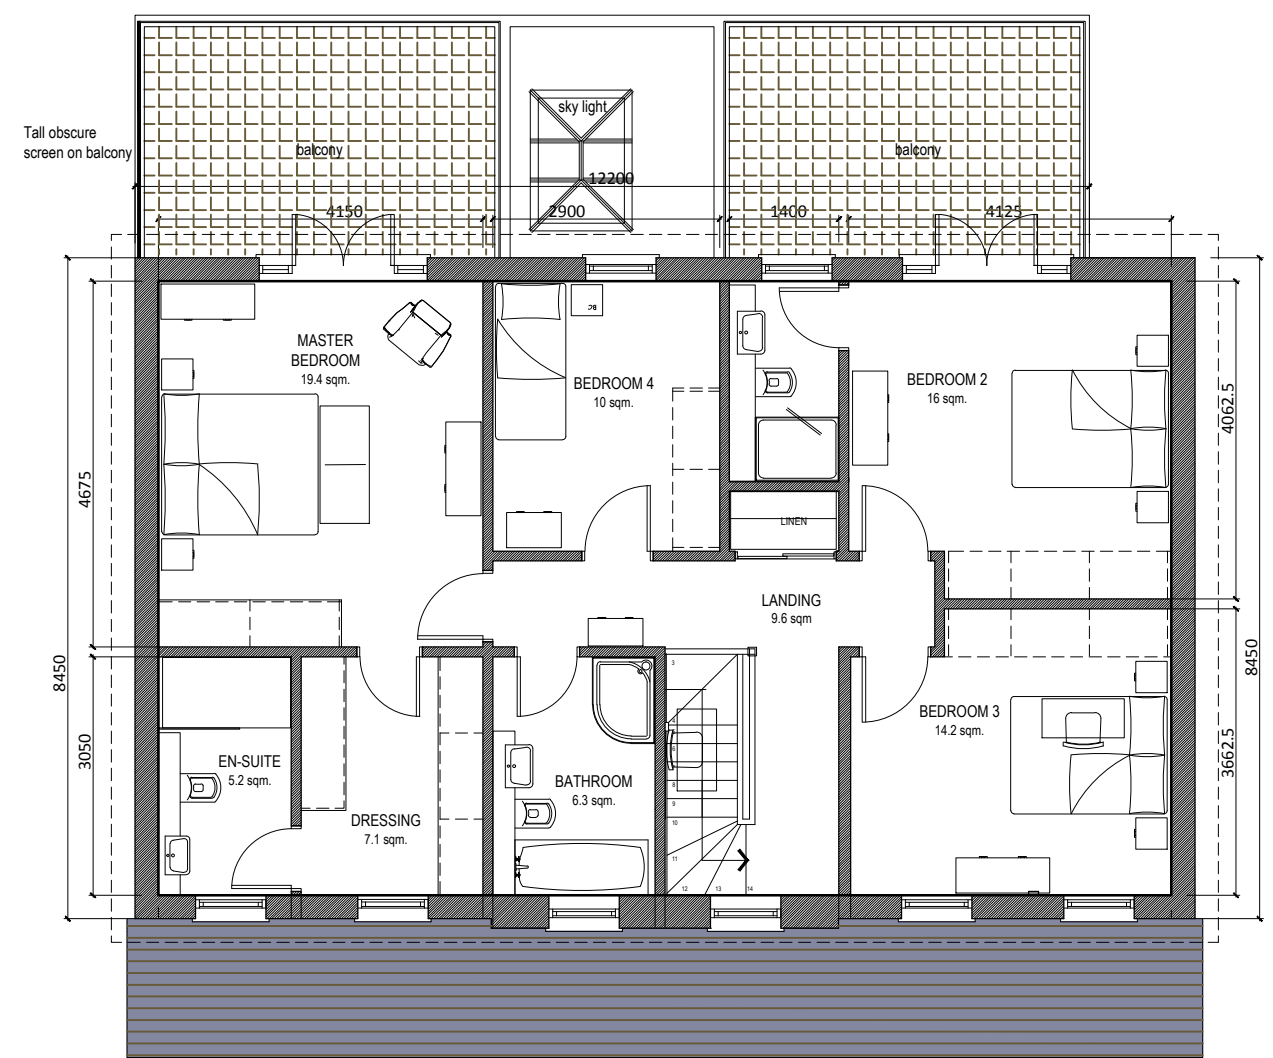


NOTES:


This drawing has been prepared for the purpose of Planning and/or Building Regulations approval only, and is not to be used for any other purpose.

All dimensions to be checked on site and any discrepancy notified to The Martin Ralph Group. Written dimensions are to be used in preference to scaled dimensions.

This drawing is the property of The Martin Ralph Group and must not be reproduced, in part or whole, or deviated from, without their permission.


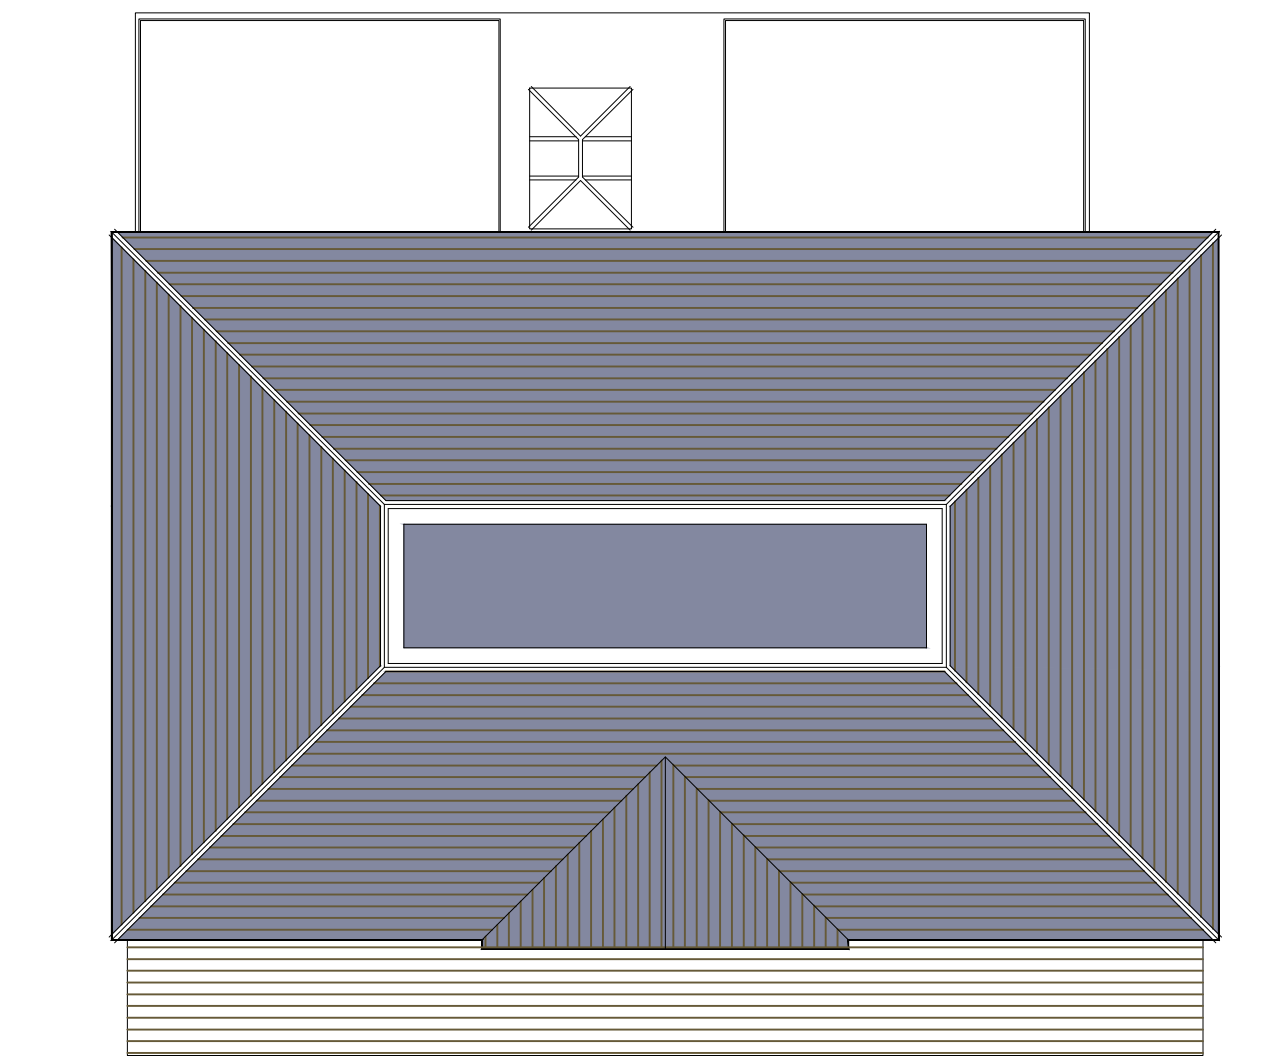


first
101.5 sqm GIA

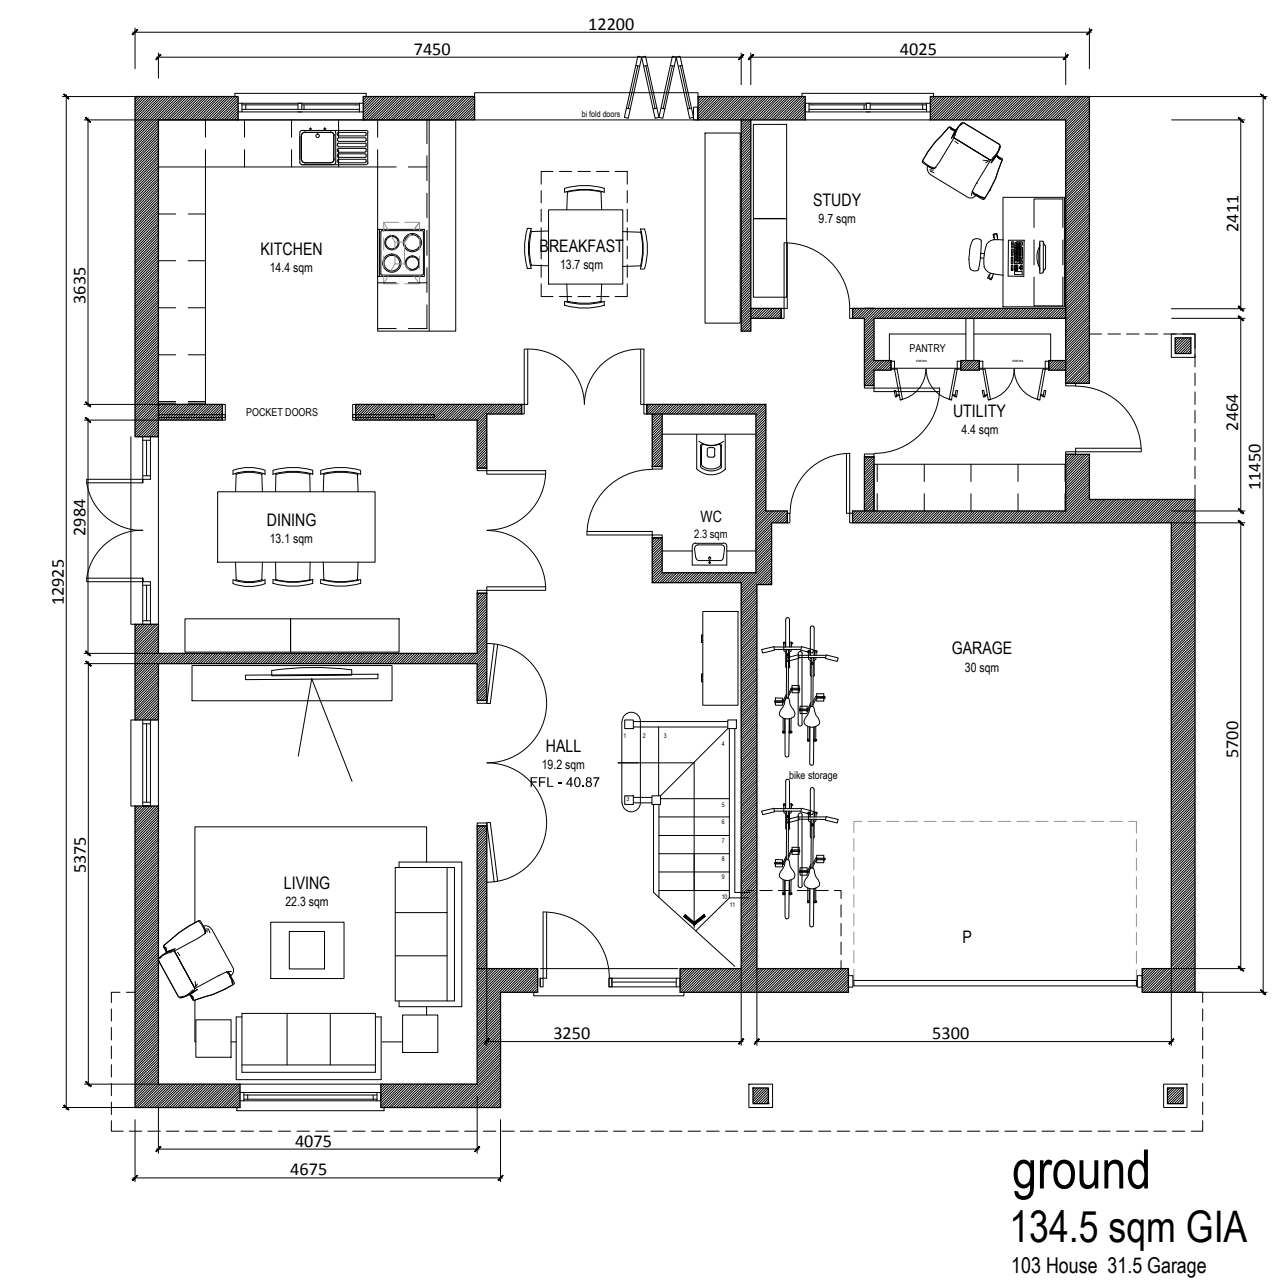

ground
134.5 sqm GIA
103 House 31.5 Garage

FLOOR LAYOUTS - UNIT 1

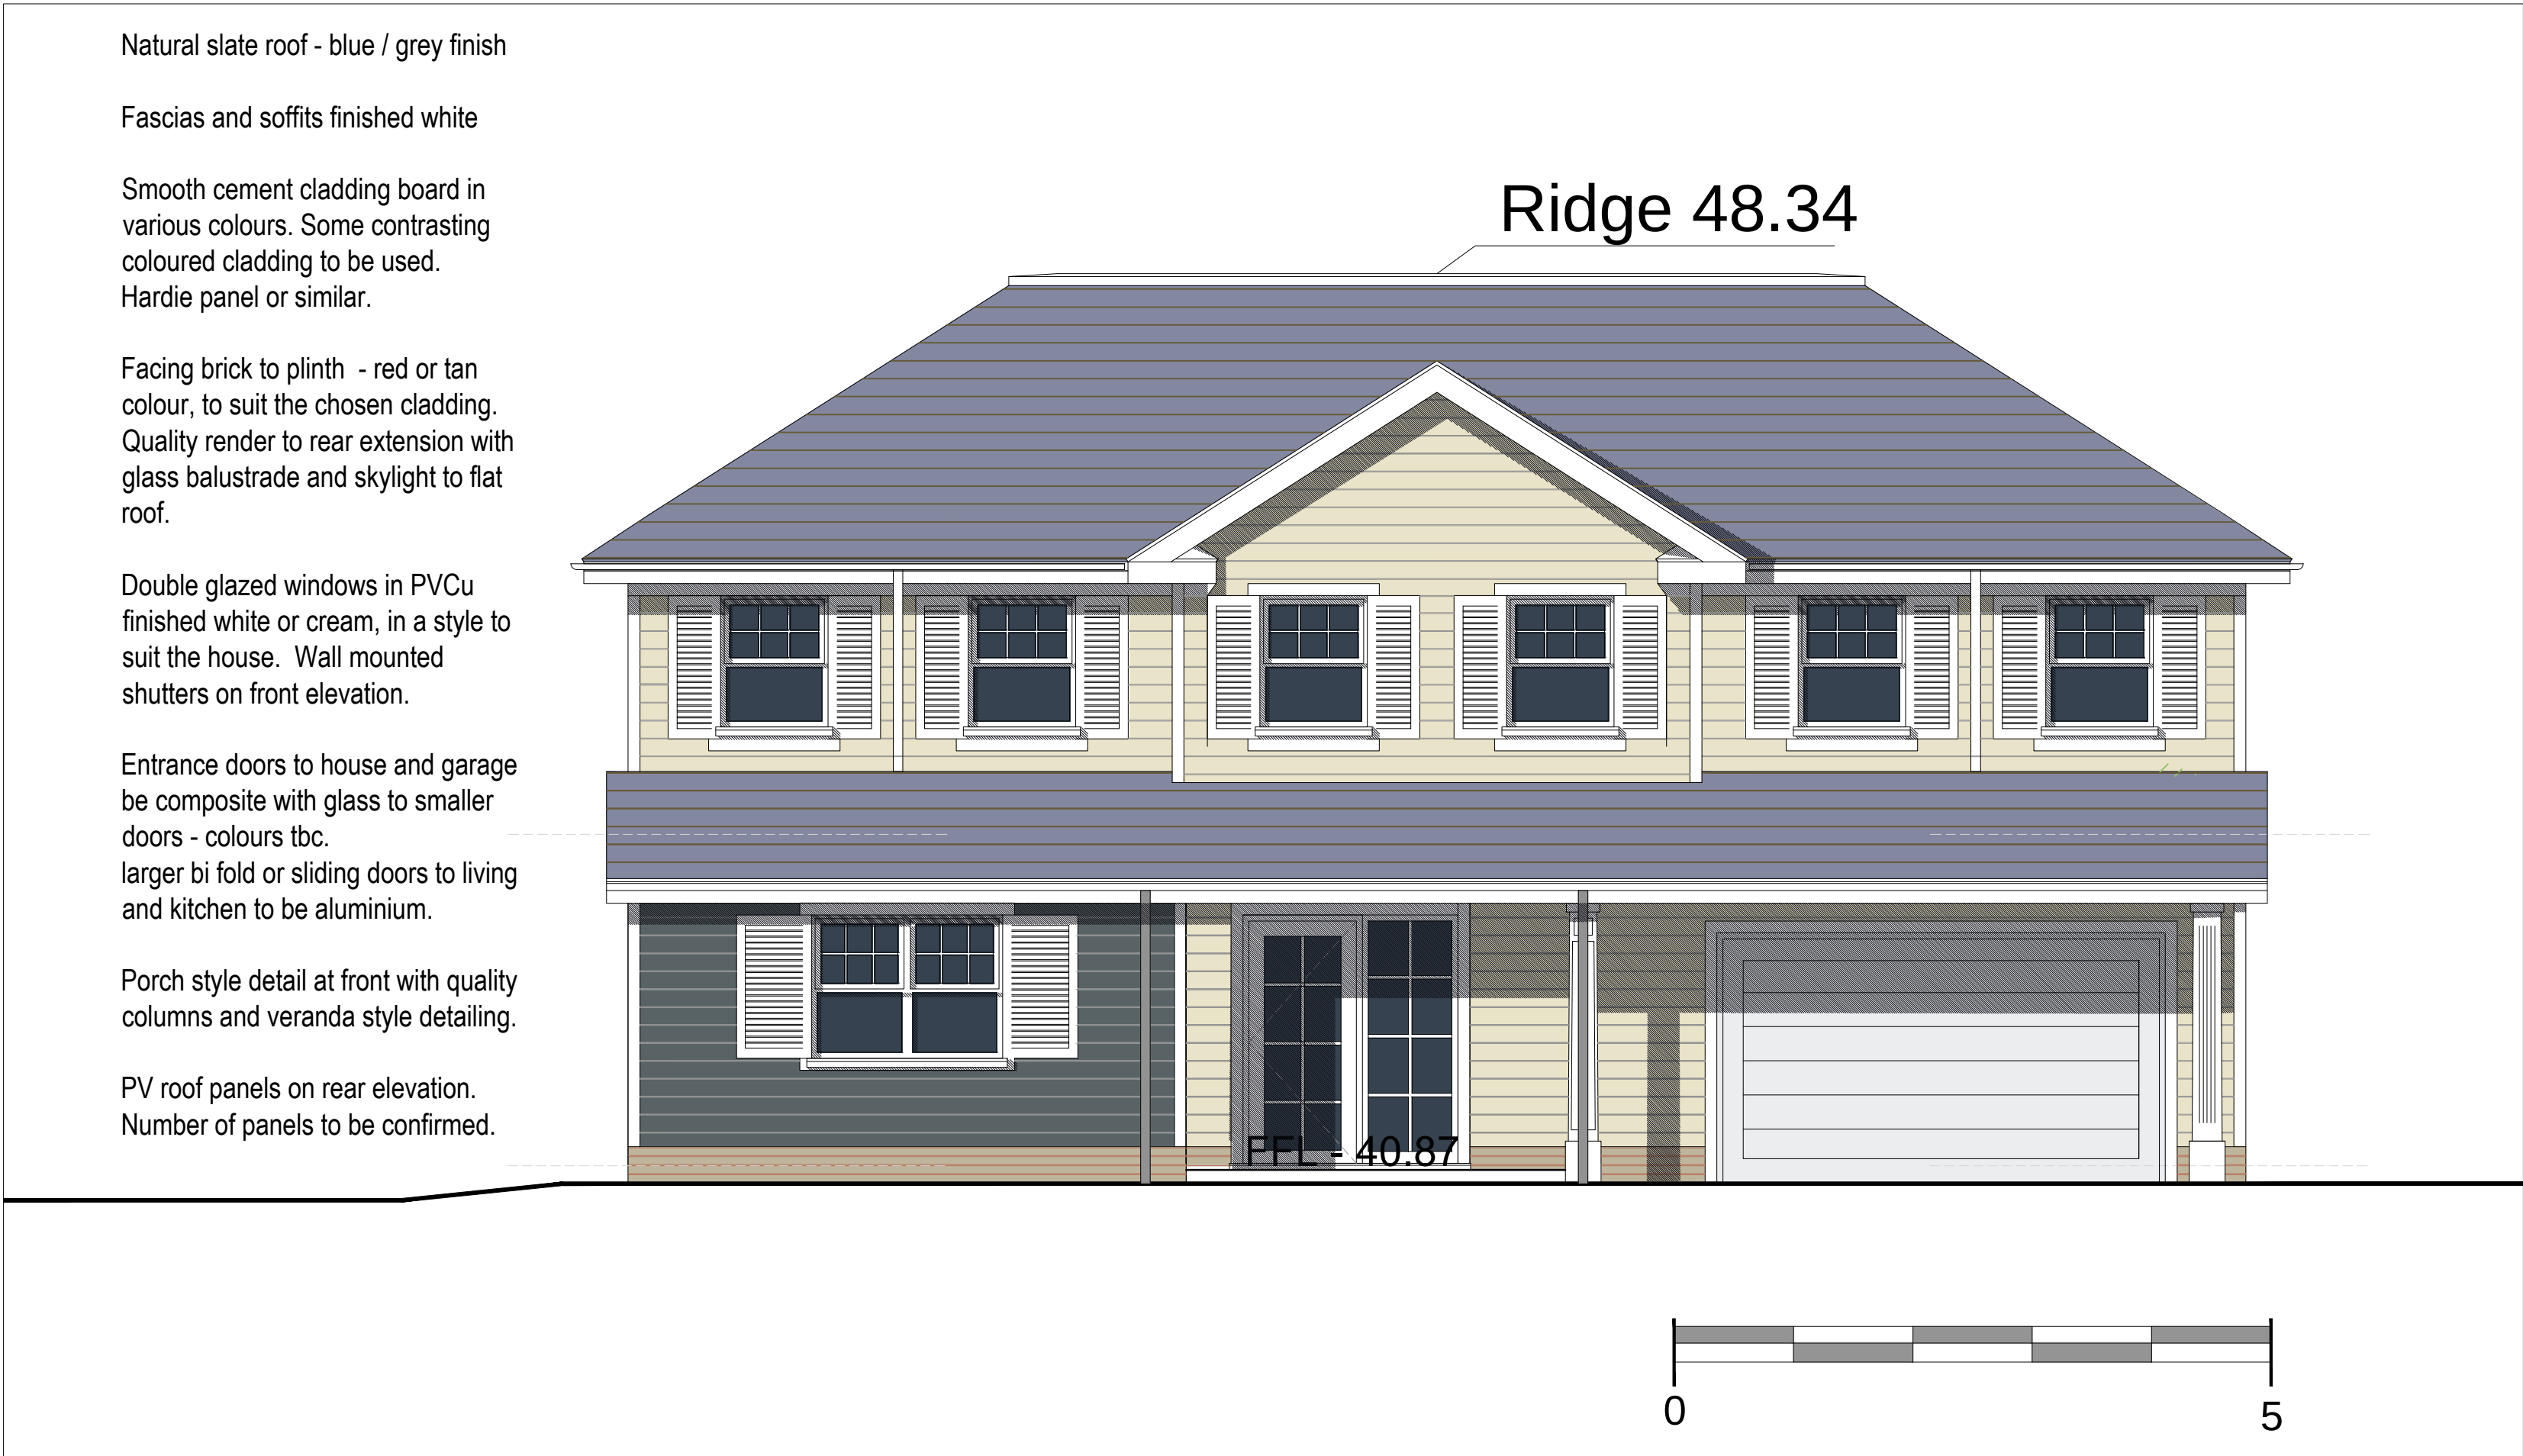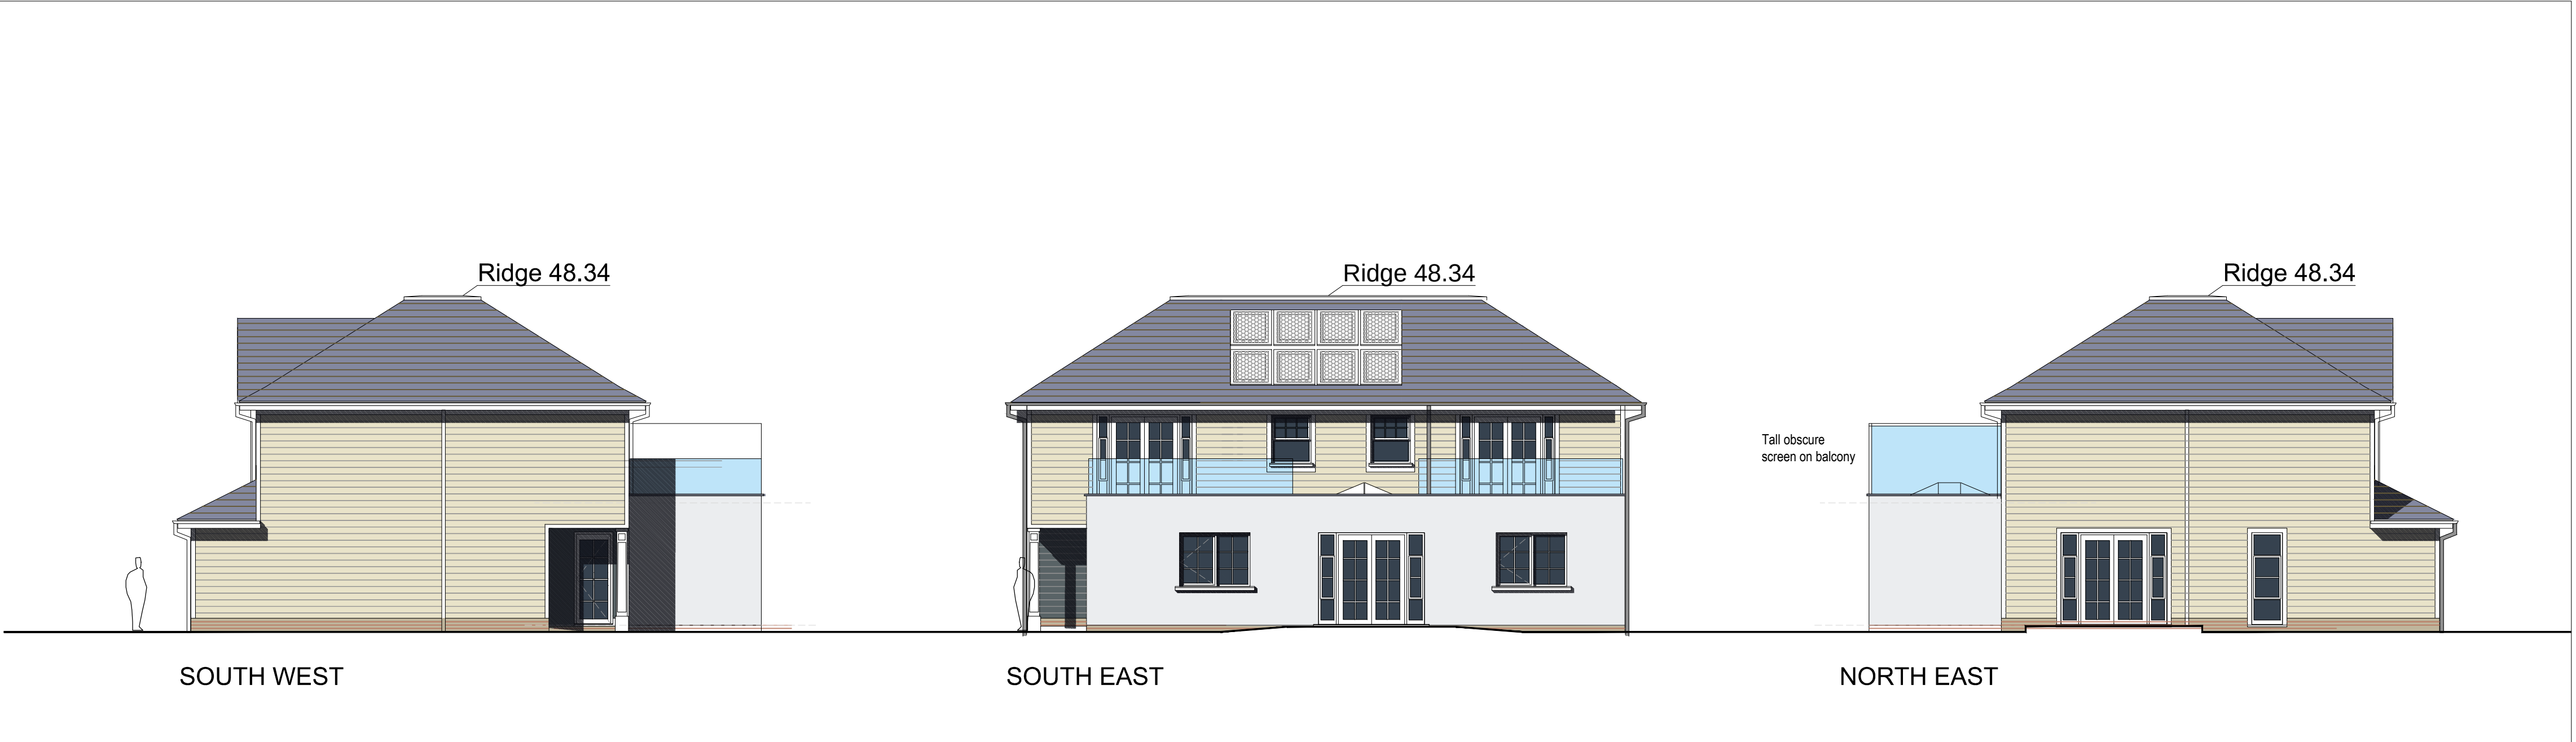

LAND ADJ TO 15 BILLETT AVENUE

AMENDMENTS	DATE
H AMENDED PLANNING	28.08.18
G AMENDED PLANNING	15.08.18
F Planning Application Issue	23.01.18
E General updates	07.11.17
D Elevation updated	02.11.17
C Drawings co-ordinated	27.10.17
B Layout updated	23.07.17
A Layout updated	16.07.17

CLIENT
PETER ERNEST HOMES LTD

PROJECT
RESIDENTIAL DEVELOPMENT
Land Adj to
15 BILLETT AVENUE,
WATERLOOVILLE

DRAWING TITLE
**FLOOR PLANS and ELEVATIONS
UNIT 1**

DATE
JUNE 2017

SCALE
1:50 @ A1 1:100 @ A3

DRAWING No.
16A_071 015

REVISION
H

MARTIN RALPH

ARCHITECTS
RIBA CHARTERED ARCHITECTS
Chartered Practice
Part of THE MARTIN RALPH GROUP

11 Dragoon House
Hussar Court
Brambles Business Park
Portsmouth
Hampshire
PO7 7SF
www.martinralph.co.uk
info@martinralph.co.uk
T. 023 9225 7711
F. 023 9225 7712