


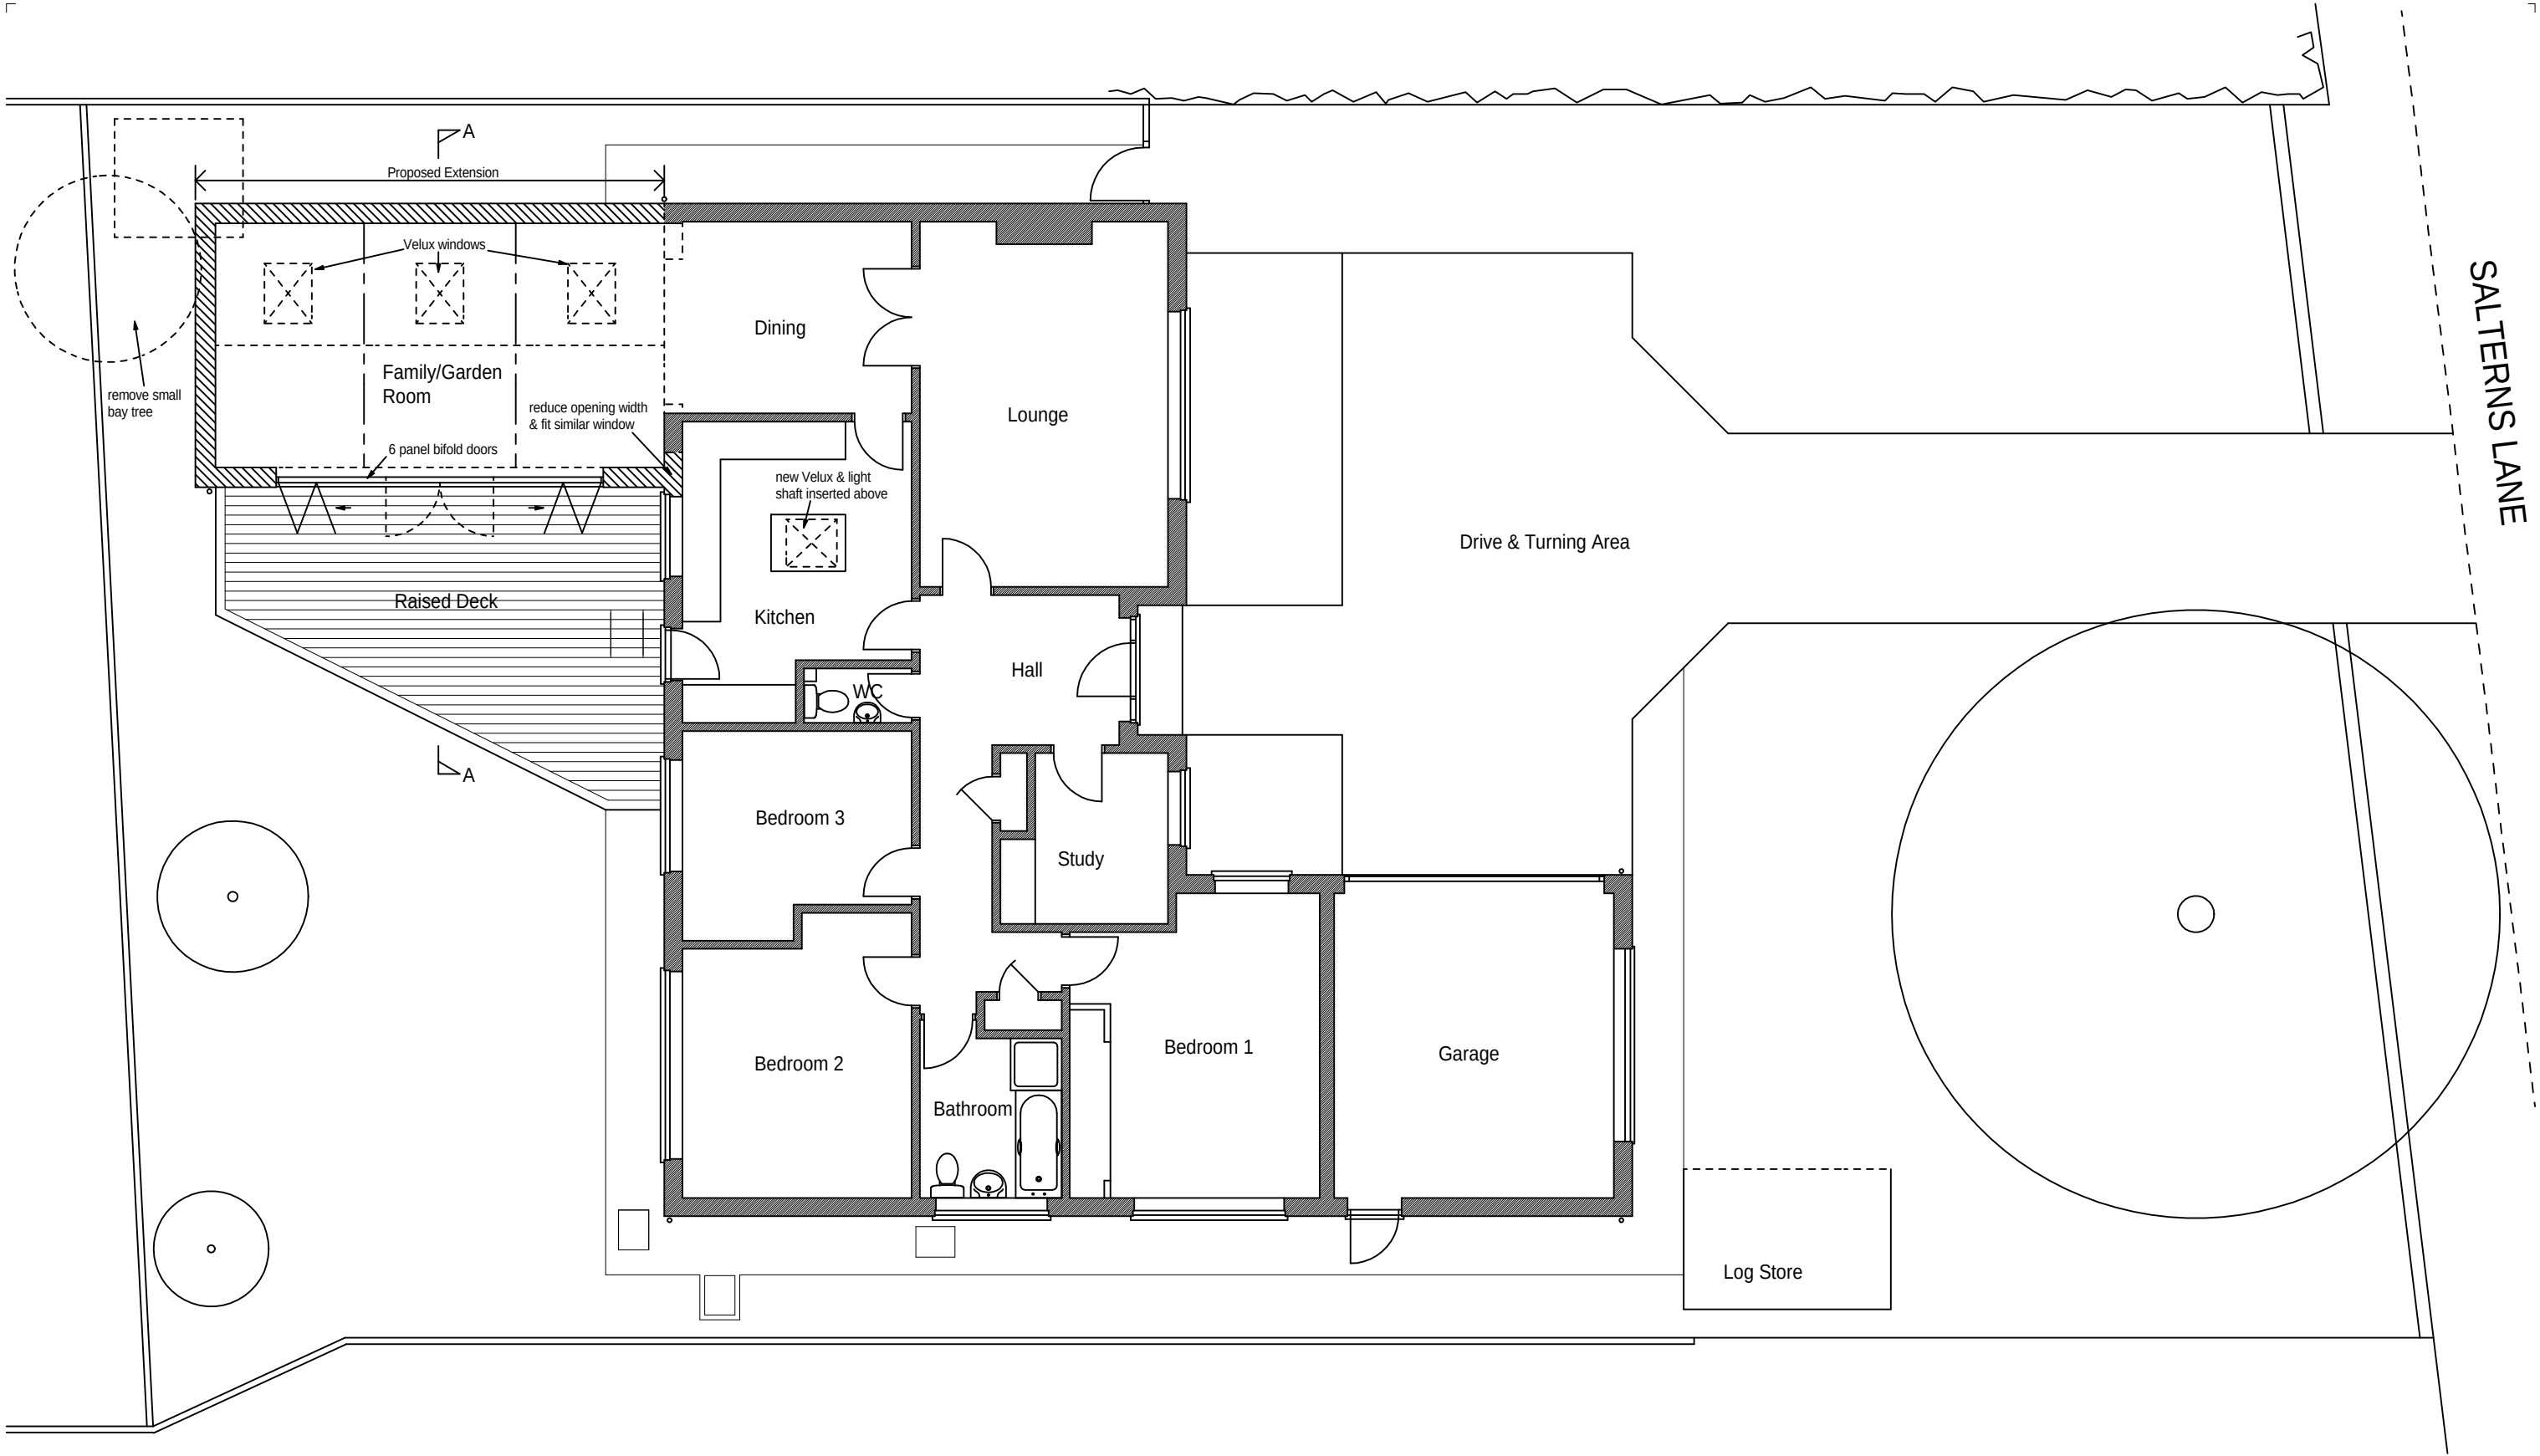

Proposed Ground Floor & Site Plan 1/100

|   |                                   |   |  |          |       |    |
|---|-----------------------------------|---|--|----------|-------|----|
| <p>This drawing is the copyright of the Architect and must not be reproduced without permission, except by the Local Planning Authority for planning purposes.</p> <p>Figured dimensions to be taken in preference to scaled.<br/>Dimensions to be checked on site before work commences.<br/>No deviation from this drawing will be permitted without the prior written consent of the Architect.<br/>Ground floor slabs, foundations, structure, etc., and all work below ground is shown provisionally and inspection of ground conditions is essential prior to work commencing.<br/>Reassessment is essential when the ground conditions are apparent and redesign may be necessary in the light of soil conditions found.<br/>The responsibility for establishing the soil and subsoil conditions rests with the Contractor.</p> | drawing                           | drawing no. rev. date scale(s) sheet size   |  |          |       |    |
|   | PROPOSED SITE & GROUND FLOOR PLAN | 21704/103   |  | OCT 2017 | 1:100 | A3 |
|   |                                   | client   |  |          |       |    |
|   | project                           | MR. & MRS. CARTER   |  |          |       |    |
|   |                                   | <div><div>PROPOSED REAR EXTENSION TO<br/>DETACHED BUNGALOW, 9A SALTURNS LANE<br/>HAYLING ISLAND, HAMPSHIRE PO11 9PH</div><div><div><div>■ Jeffrey Douglas Chartered Architect</div><div><div><div><div></div><div>JD</div></div></div><div><div>■ 114 Havant Road</div><div>■ Hayling Island</div><div>■ Hampshire</div><div>■ PO11 0LJ</div></div><div><div>■ Tel: (023) 9246 8889</div><div>■ E-mail: jdd@jeffreydouglas.co.uk</div></div></div></div></div></div> |  |          |       |    |