


ALL EXISTING ILLUMINATED FASCIA SIGNAGE TO BE REMOVED
EXISTING BLUE BACK PANEL TO BE REMOVED

EXISTING ILLUMINATED ATM SURROUND TO BE REMOVED

ATM SUP BIN TO BE REMOVED

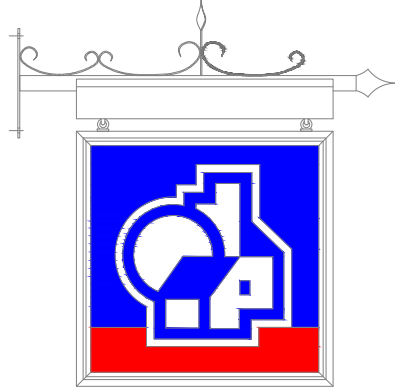

EXISTING PROJECTING SIGN PANEL TO BE REMOVED (BRACKET WITH EXTERNAL LIGHTING RETAINED)

REMOVE EXISTING STATUTORY SIGNAGE

REMOVE EXISTING MARKETING

Elevation
EXISTING LAYOUT - 1:20


NEW ALUMINIUM FASCIA PANEL FINISHED RAL7031 (APPROXIMATE SIZE: 4875x800mm)

ATM RETAINED AS IS - ALLOW TO REPLACE LIGHT BOX MESSAGE & ADD NEW SURROUND WITH EDGE LIT ILLUMINATION SURROUND SIZE: 821(W)x1526(H)x25mm(D)

ATM SUP BIN REPLACED WITH NEW STAINLESS STEEL TYPE

NEW NON-ILLUMINATED NATIONWIDE LOZENGE INSTALLED (SIZE: 1859(W)x410(H)x65mm(DEEP))

FROSTED BRANCH ADDRESS YES CENTRAL TO GLASS PANEL - 1/4 SIZE OF GLAZING HEIGHT - 90mm

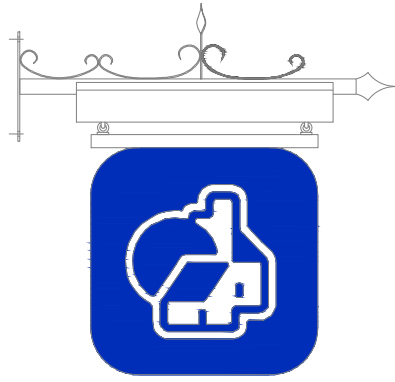


NEW PROJECTING LOGO SIGN 600x470mm WIDE HUNG ON EXISTING BRACKET WITH RETAINED TROUGH LIGHTING

EXISTING SHOPFRONT TIMBERS TO BE PAINTED IN RAL7026



NEW STATUTORY SIGNAGE FRAMES POSITIONED AS SHOWN BEHIND WINDOW

ALLOW TO MAKE GOOD & REPAIR AS REQUIRED ALL SHOP FRONT SURFACES BEFORE STARTING ANY NEW DECORATIONS
CLEAN ALL SHOP FRONT SURFACES AFTER COMPLETION OF ALL DECORATIONS


Elevation
PROPOSED LAYOUT - 1:20

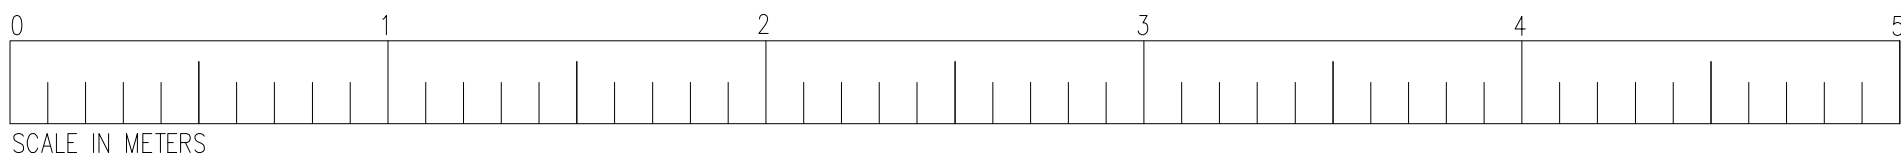


Existing Elevation Photos

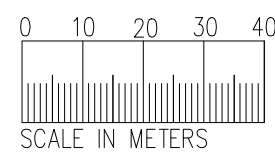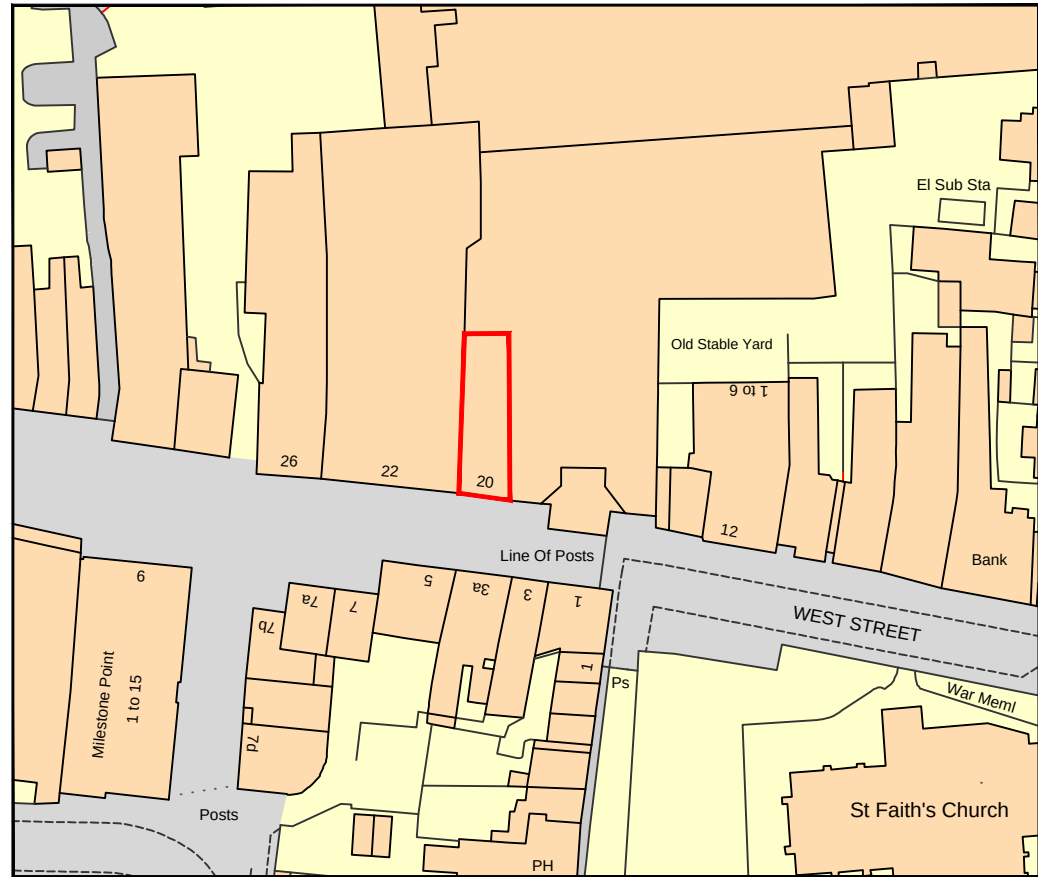

SCALE 1:1250

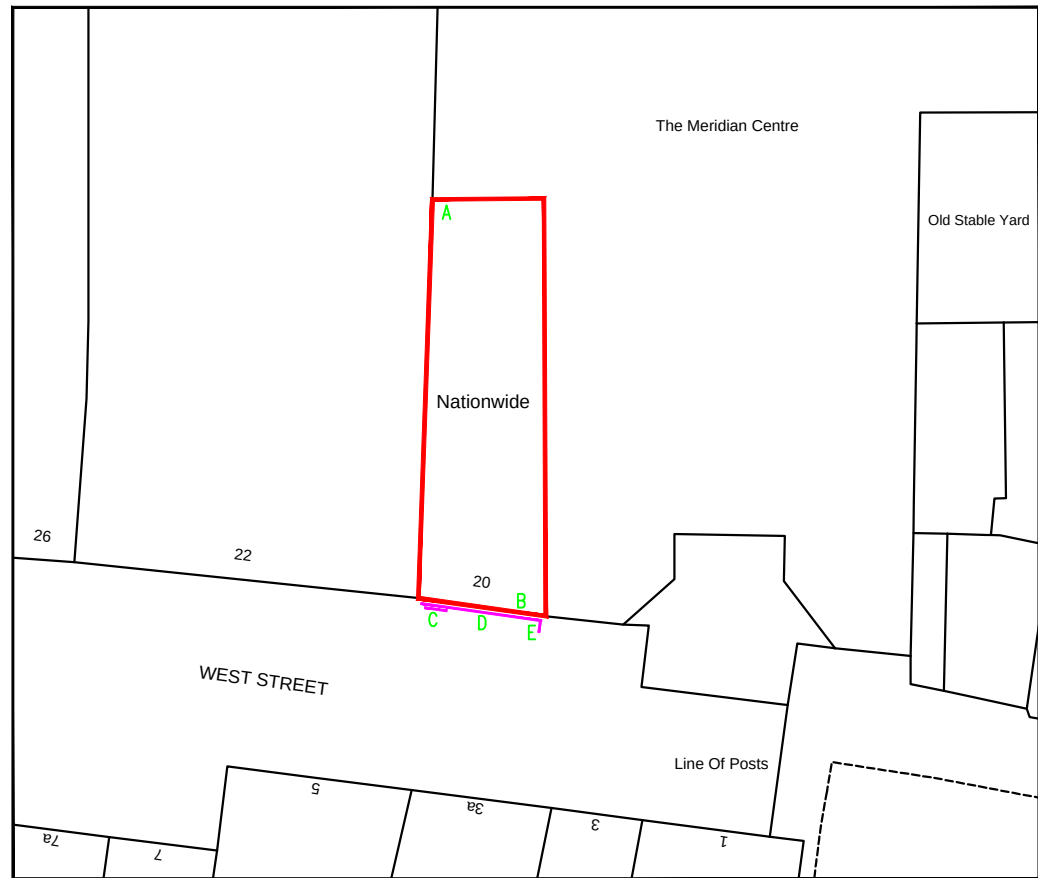

A - LOCATION OF FIRE ESCAPE ON FIRST FLOOR (NO CHANGE)
B - LOCATION OF ENTRANCE (NO CHANGE)
C - LOCATION OF EXISTING ATM (NO CHANGE) NEW SURROUND ONLY
D - LOCATION OF NEW FASCIA SIGNAGE
E - LOCATION OF NEW PROJECTING SIGN (ON EXISTING BRACKET)

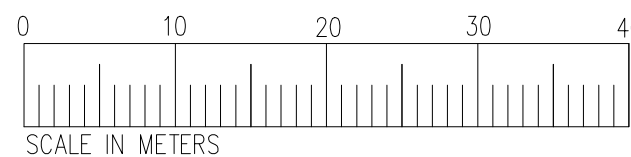

SCALE 1:500

Block & Site Plans

Ordnance Survey, (c) Crown Copyright 2017. All rights reserved. Licence number 100022432

- Notes.
- No dimensions are to be scaled from this drawing. Any errors or omissions are to be reported to the CAD Manager.
 - All dimensions are to be checked on site prior to any works taking place.

CONFIDENTIAL

Rev.	Description.	Date.
B	Illumination Updated (LPA Comments)	18.1.18
A	Planning Issue	25.11.17



Business Services
Nationwide Building Society
Nationwide House
Pipers Way
Swindon
SN38 1SN



Tel: 01793 650000

Building / Branch Name

HAVANT
20, West Street

Property Ref	Branch Prefix	Tranche
HA23	0965	-

Floor Level

Front Elevation

Drawing Title

Front Elevation (Looking North)

Proposed New Signage

Drawn By	Date	Scale	Sheet Size
LJH	Nov.2017	As Shown	A1

Drawing No.	Revision
HA23-PL-01	B