
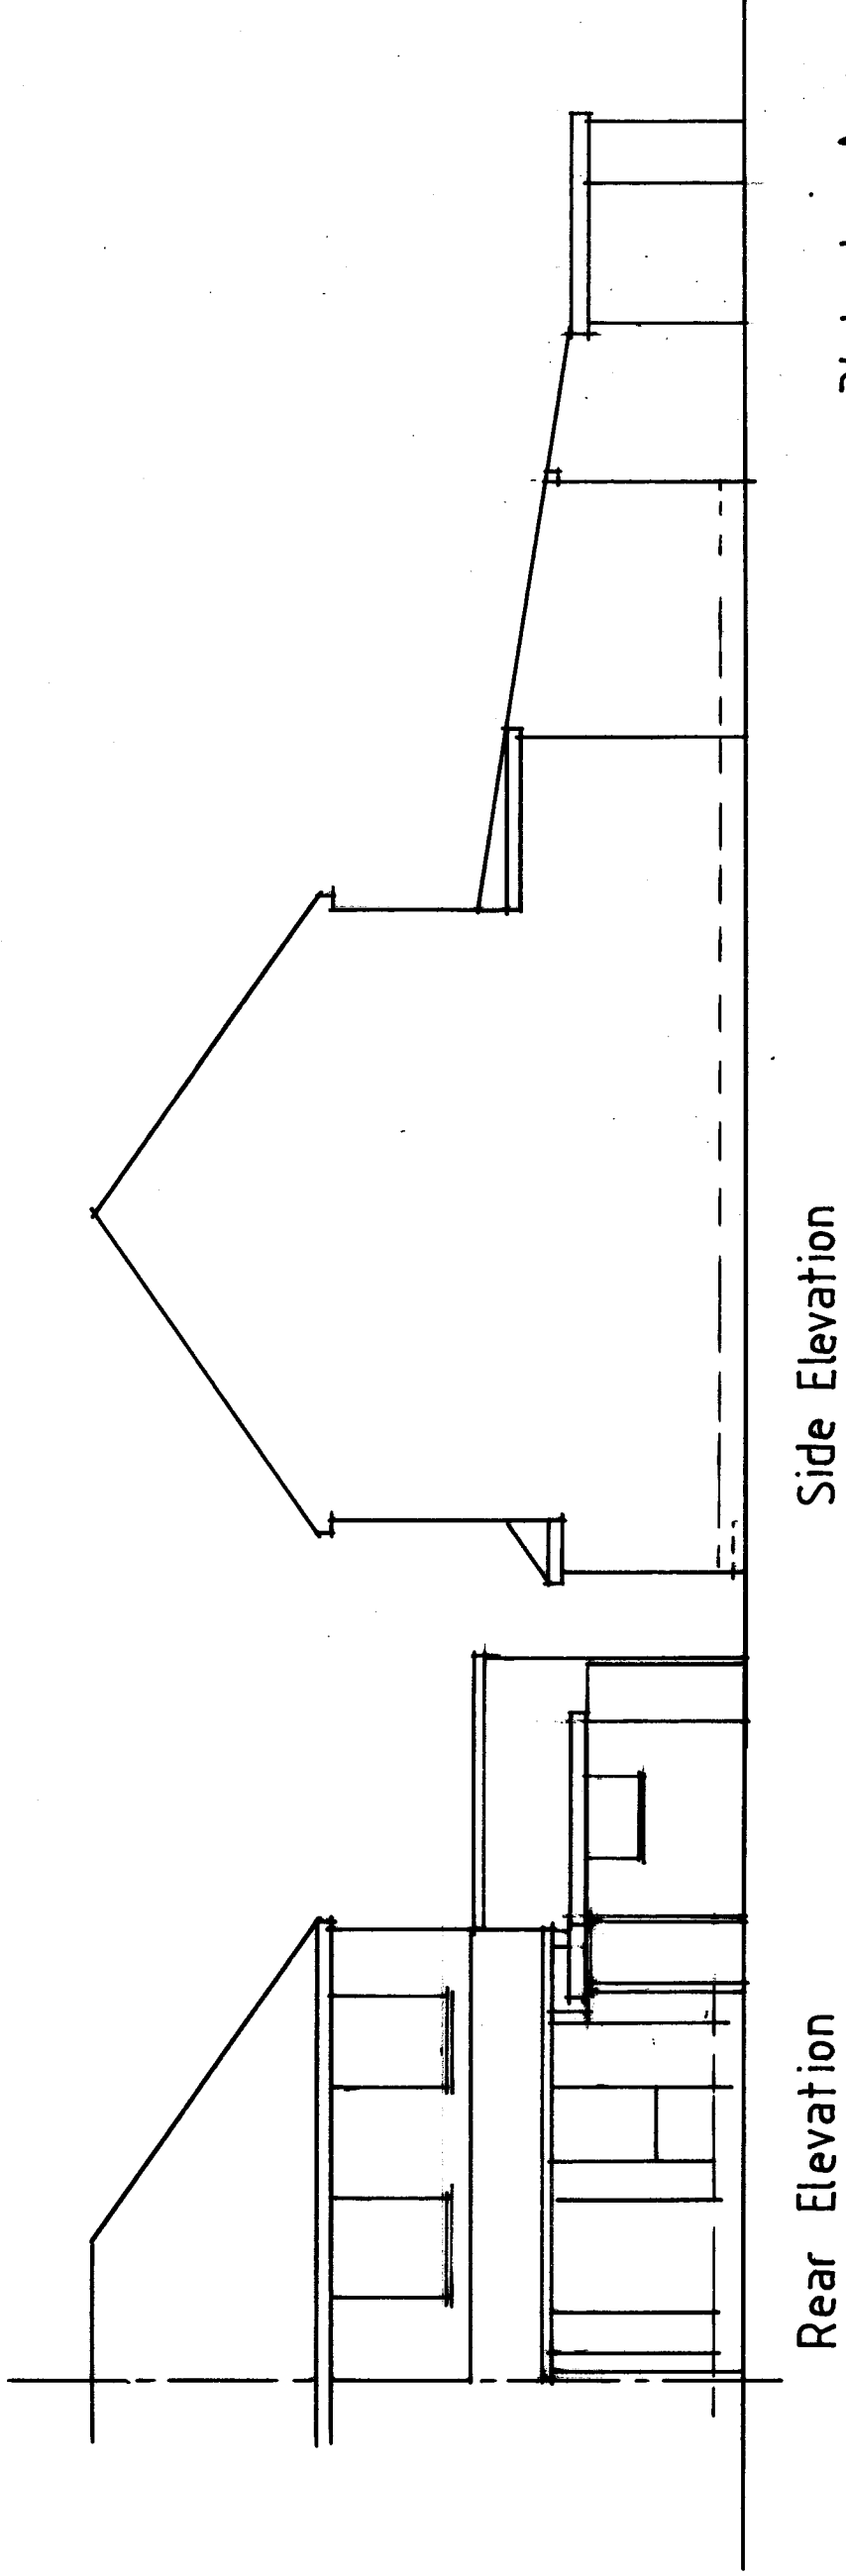


EXISTING

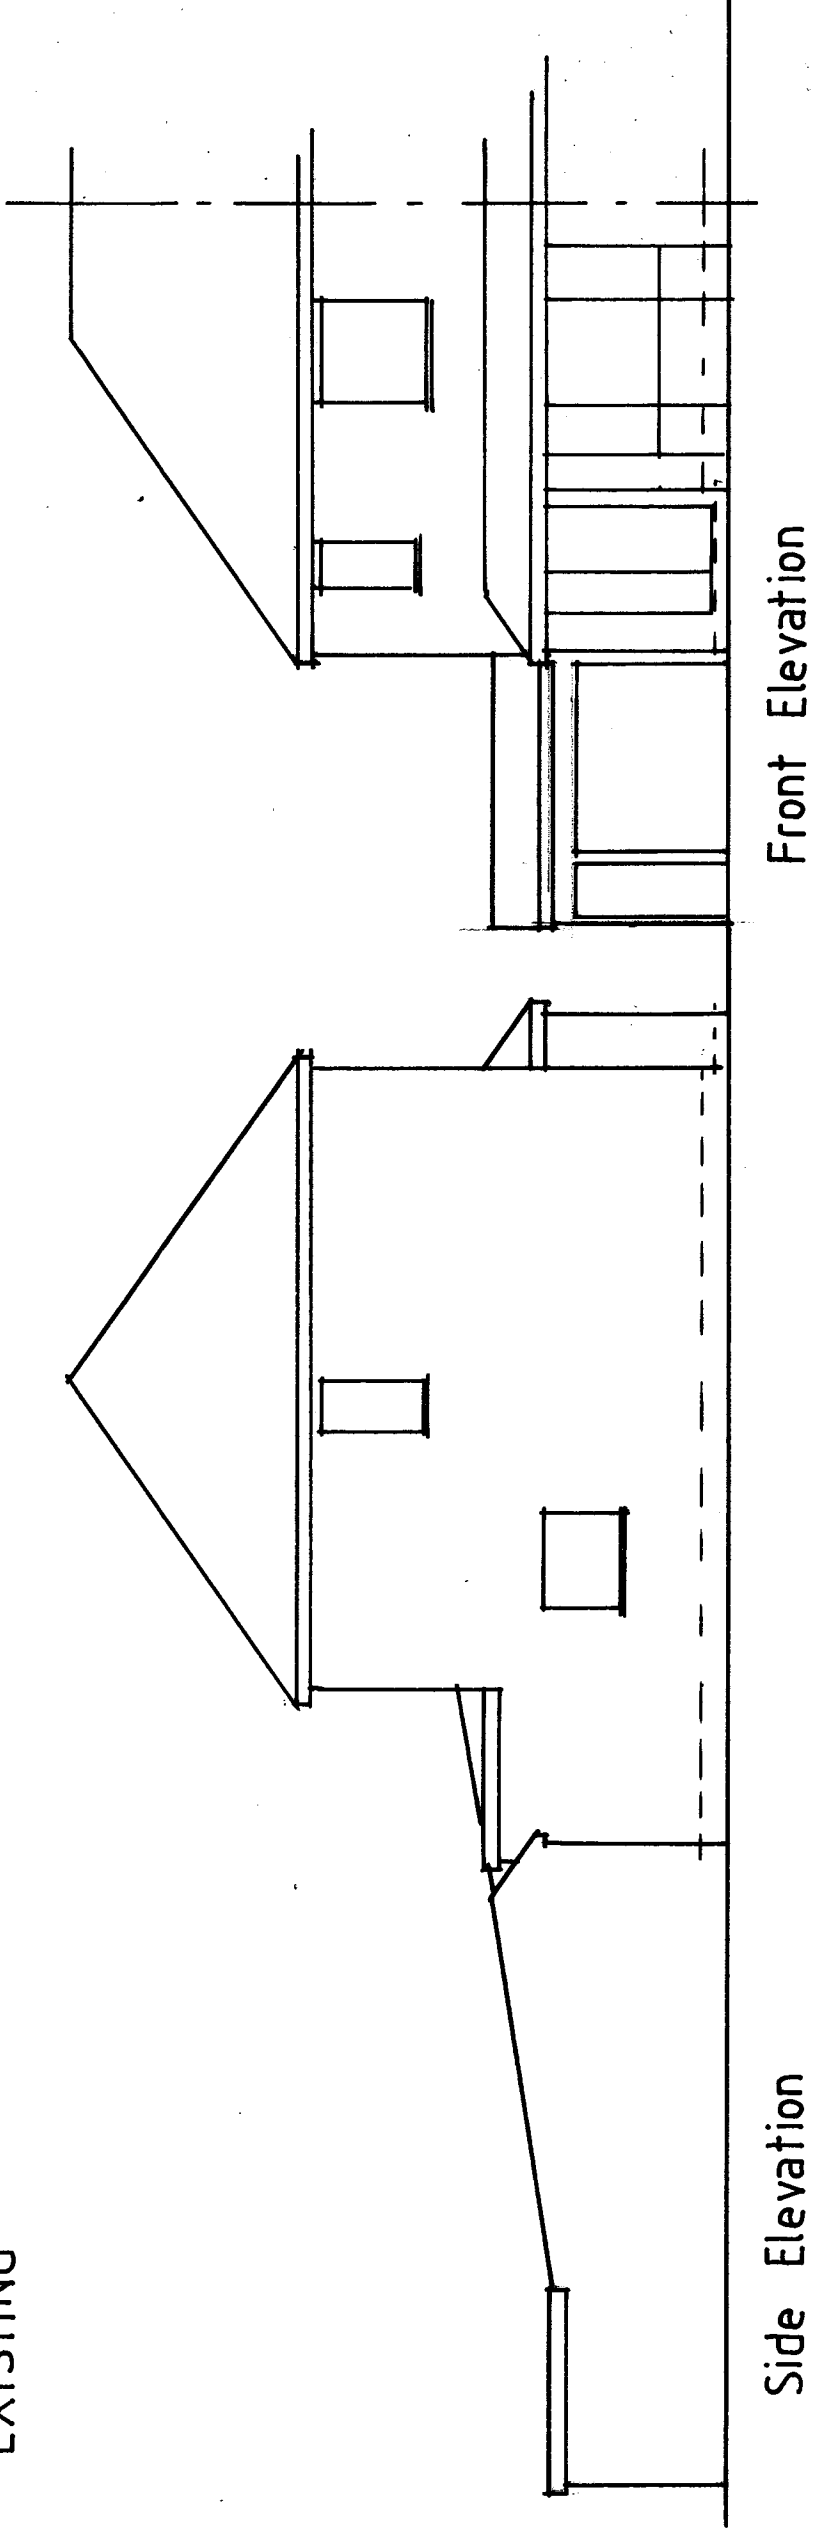

0 50' 00" 100' 00" 200' 00" 300' 00" 400' 00" 500' 00"

SCALE 1:100

Rear Elevation

Side Elevation

34 Lester Avenue

Bedhampton

SCALE 1:100

OCTOBER 2018