




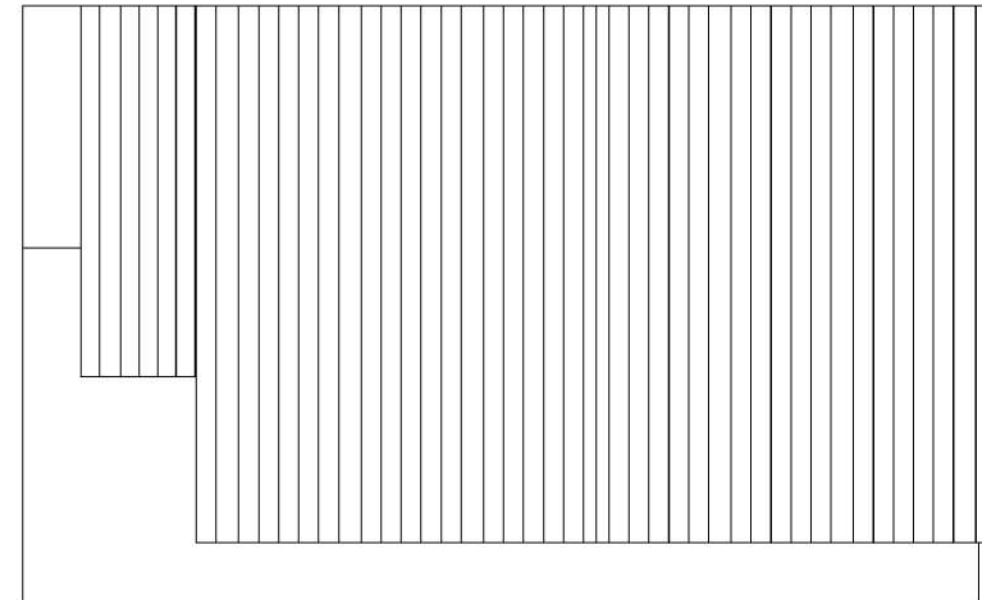

Existing Plan

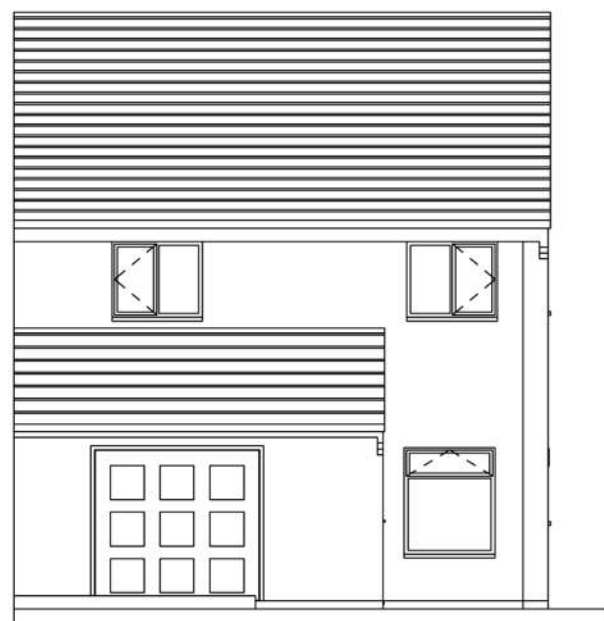

Existing North/North East Elevation

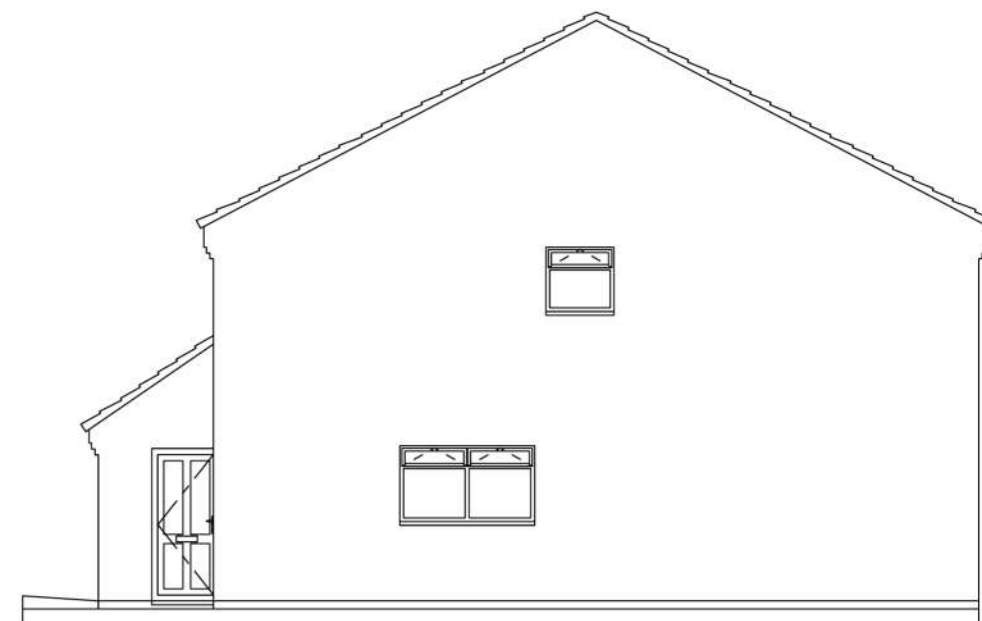

Existing West/North West Elevation

		TITLE EXISTING LAYOUT 5d Durley Avenue, Cowplain Hampshire, PO8 8XA Ref: GEN/18/00372		
DRAWN MSM	DATE 06/06/18	SCALE 1:100	DWG NO. MM - 001 - Existing (Sheet 1 of 3)	A3
CHECKED	CHECKED	CUSTOMER / ORDER No. Mr. & Mrs. M.Milum		