


PROVIDE CAVITY TRAY AND CODE 4
LEAD FLASHING TO COMPLETE LENGTH
OF EXTENSION WHERE NEW ROOF ABUTS
EXISTING HOUSE WALLING

EXISTING FLAT ROOF GARAGE
REPLACED BY PITCHED ROOF SIDE EXTENSION


EXISTING CONSERVATORY
REPLACED BY REAR EXTENSION

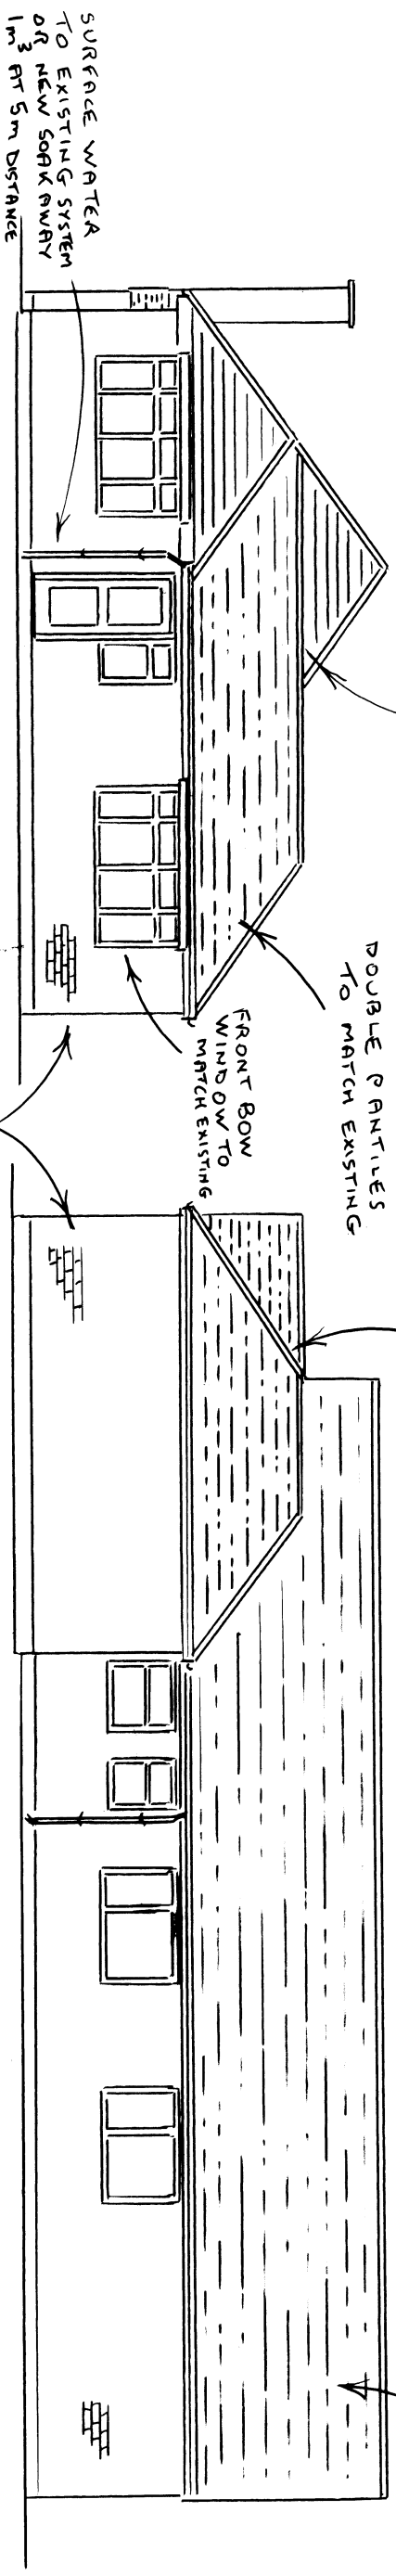

FRONT ELEVATION (WEST)


SIDE ELEVATION (SOUTH)

NOTE: IF TRIANGULAR WINDOW PROVIDED
THEN WINDOW DESIGN MUST BE CAPABLE
OF TAKING LOADING FROM RIDGE BEAM
AND PURLINS. (SEE SECTION B - B).

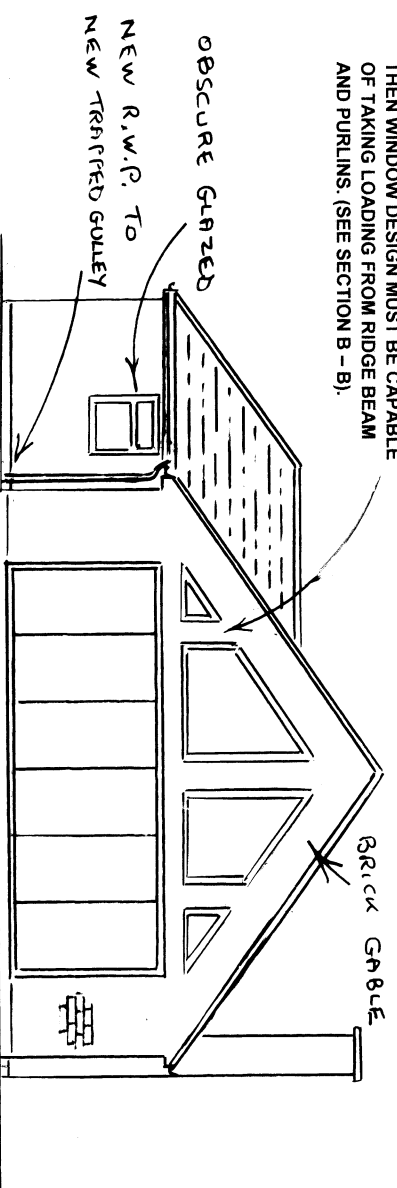

REAR ELEVATION (EAST)

SIDE ELEVATION (NORTH)

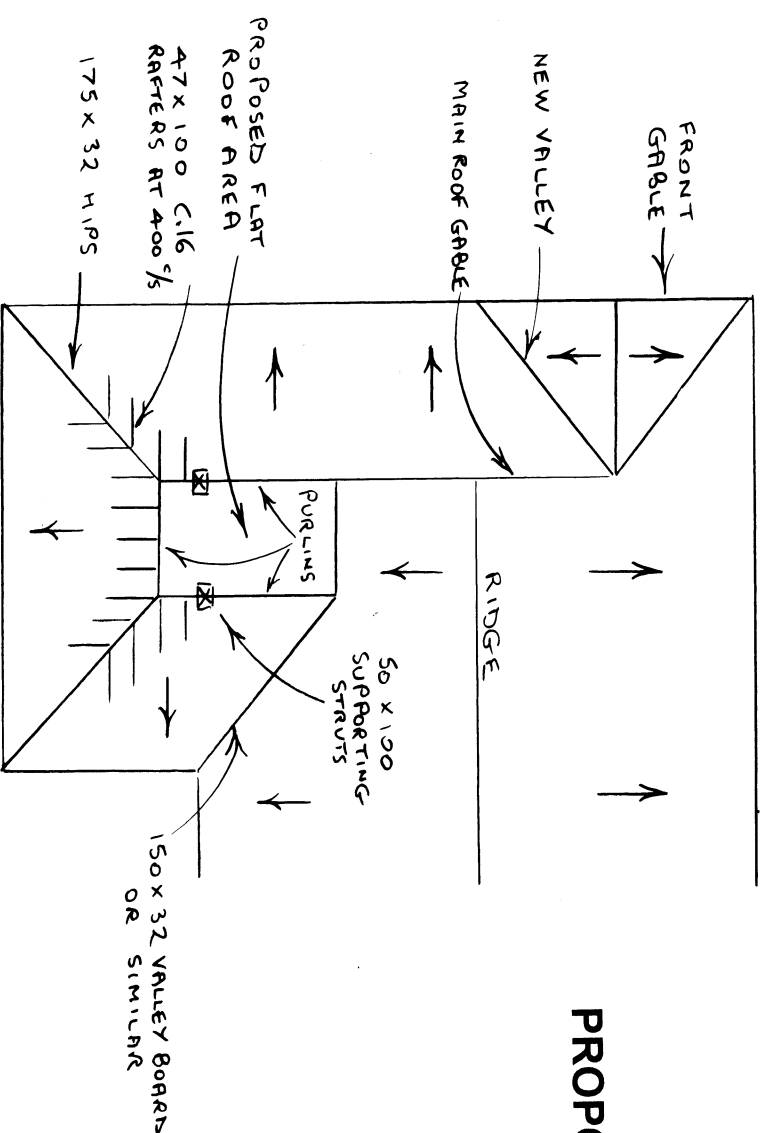

PROPOSED ELEVATIONS 1:100

FLAT ROOF PLAN 1:100

ROGER CLARK (ARCHITECTURAL SERVICES)
Tel: 023 9237 3841

PLAN No: 24450 / 4

Proposed Elevations Scale: 1:100 @ A3

PROPOSED EXTENSION
94 CHARLESWORTH DRIVE
WATERLOOVILLE