


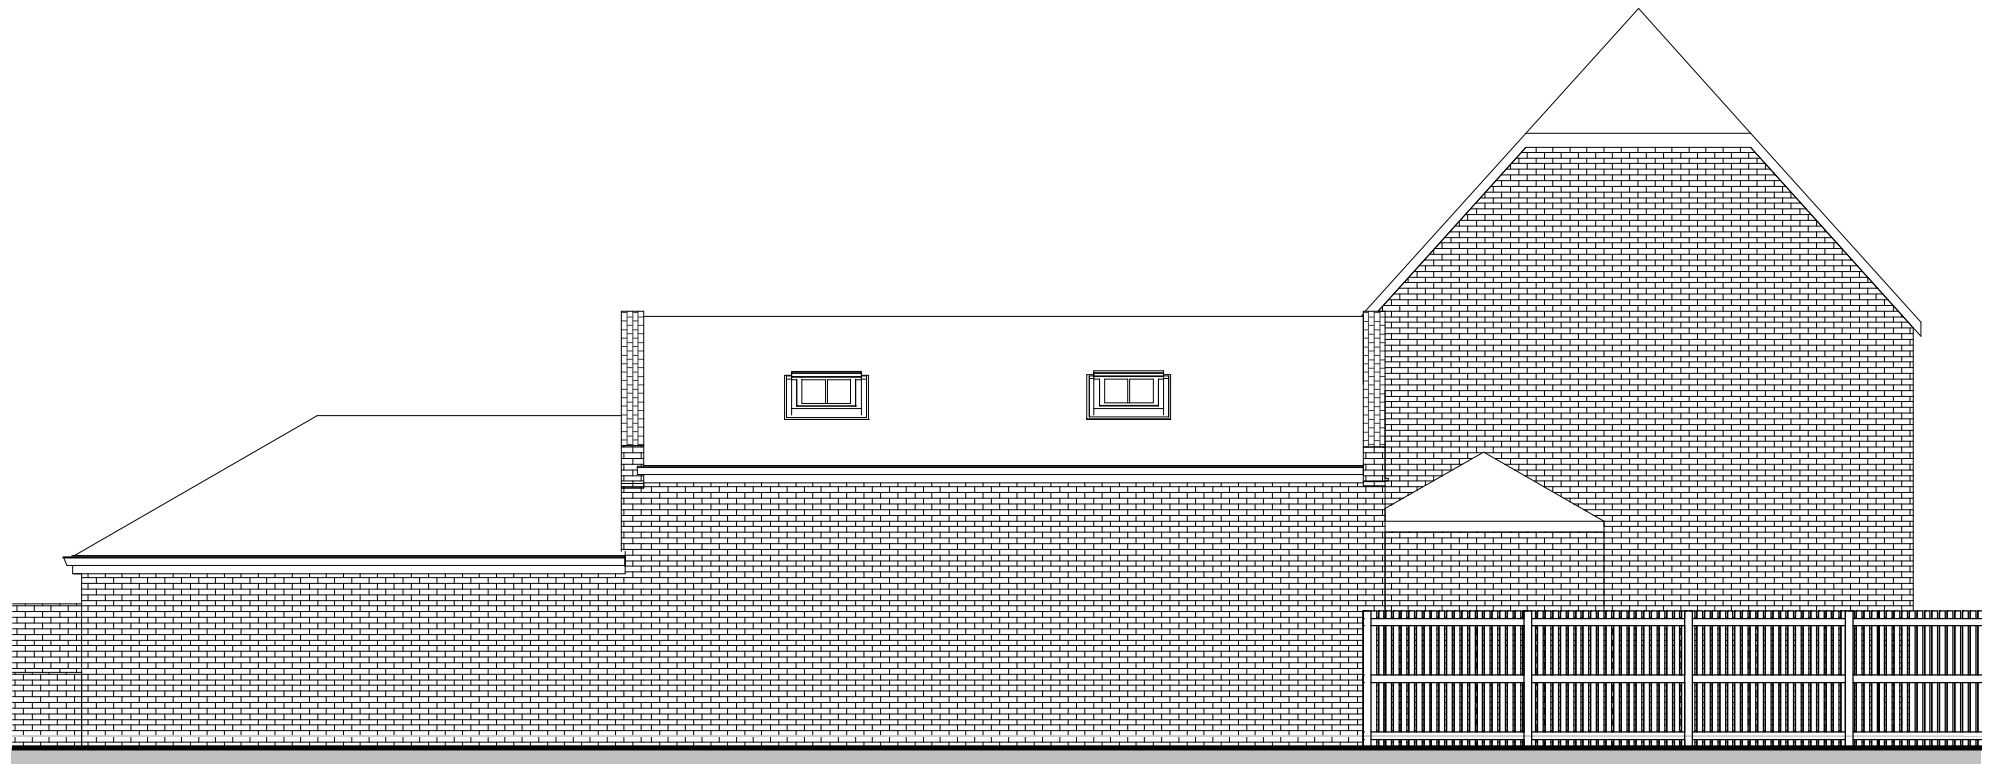

1 Existing Elevation East
1 : 100




2 Proposed Elevation East
1 : 100



4 Existing Elevation South
1 : 100

Please Note the South, East and West Elevations are not effected in anyway by this application

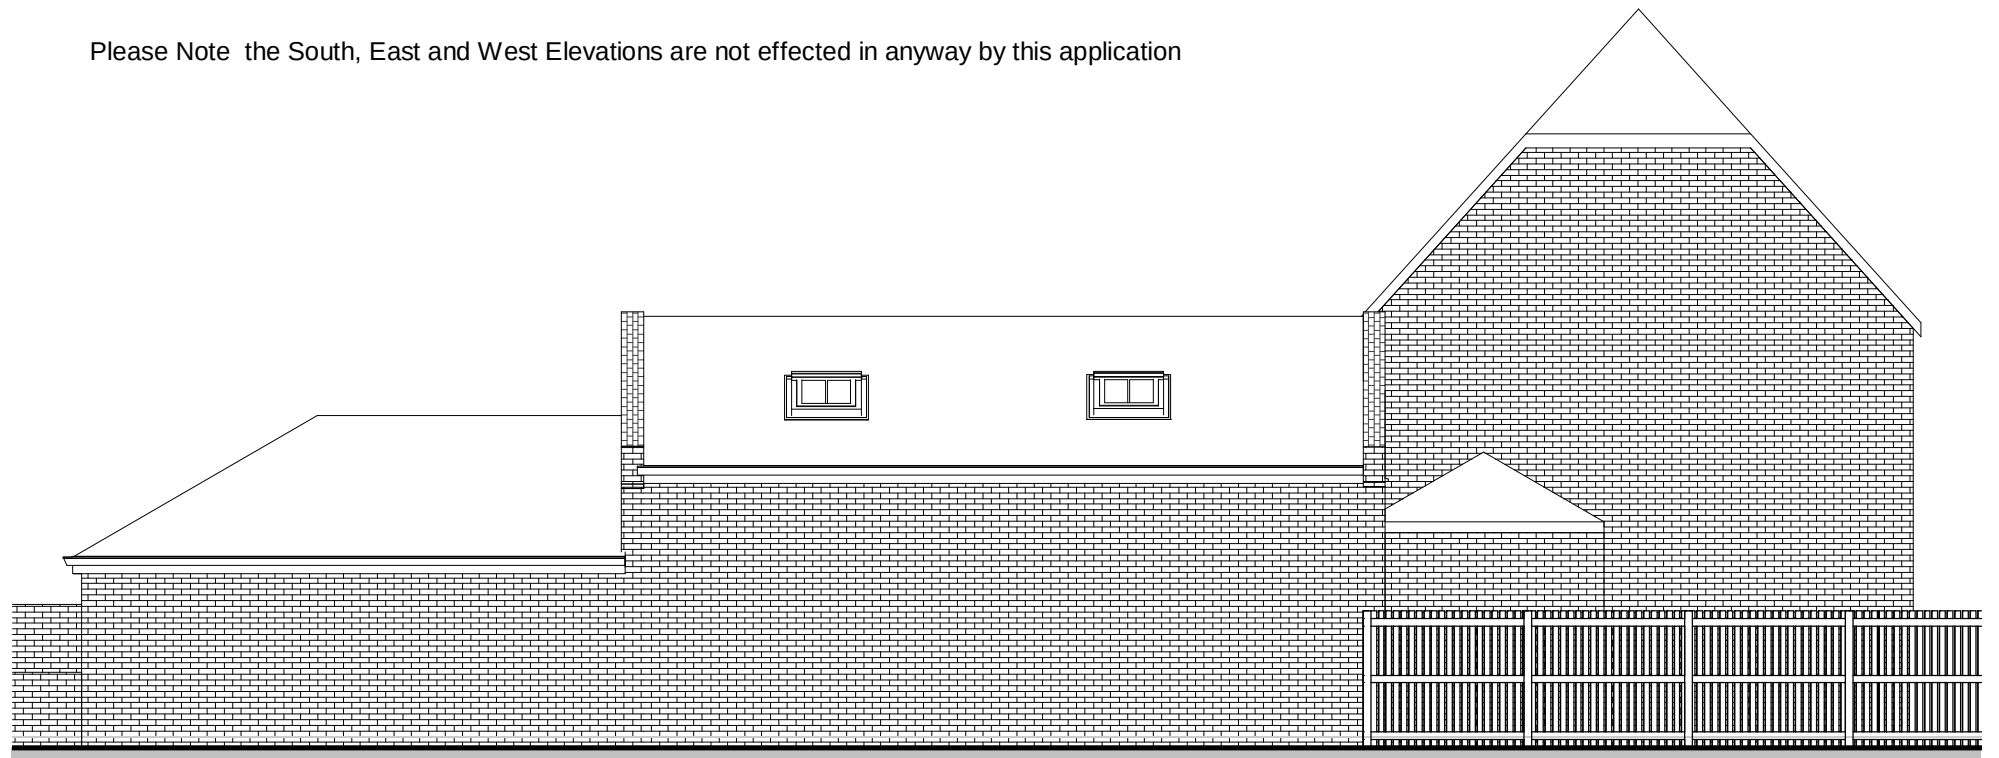

3 Proposed Elevation South
1 : 100

IJ Murray Associates

www.ijma.co.uk

No.	Description	Date

Mr Mould

The Granary

Existing / Proposed East and
South Elevations

Project number	Project Number	A107 V1	
Date	Issue Date		
Drawn by	Author	Scale	1 : 100
Checked by	Checker		