



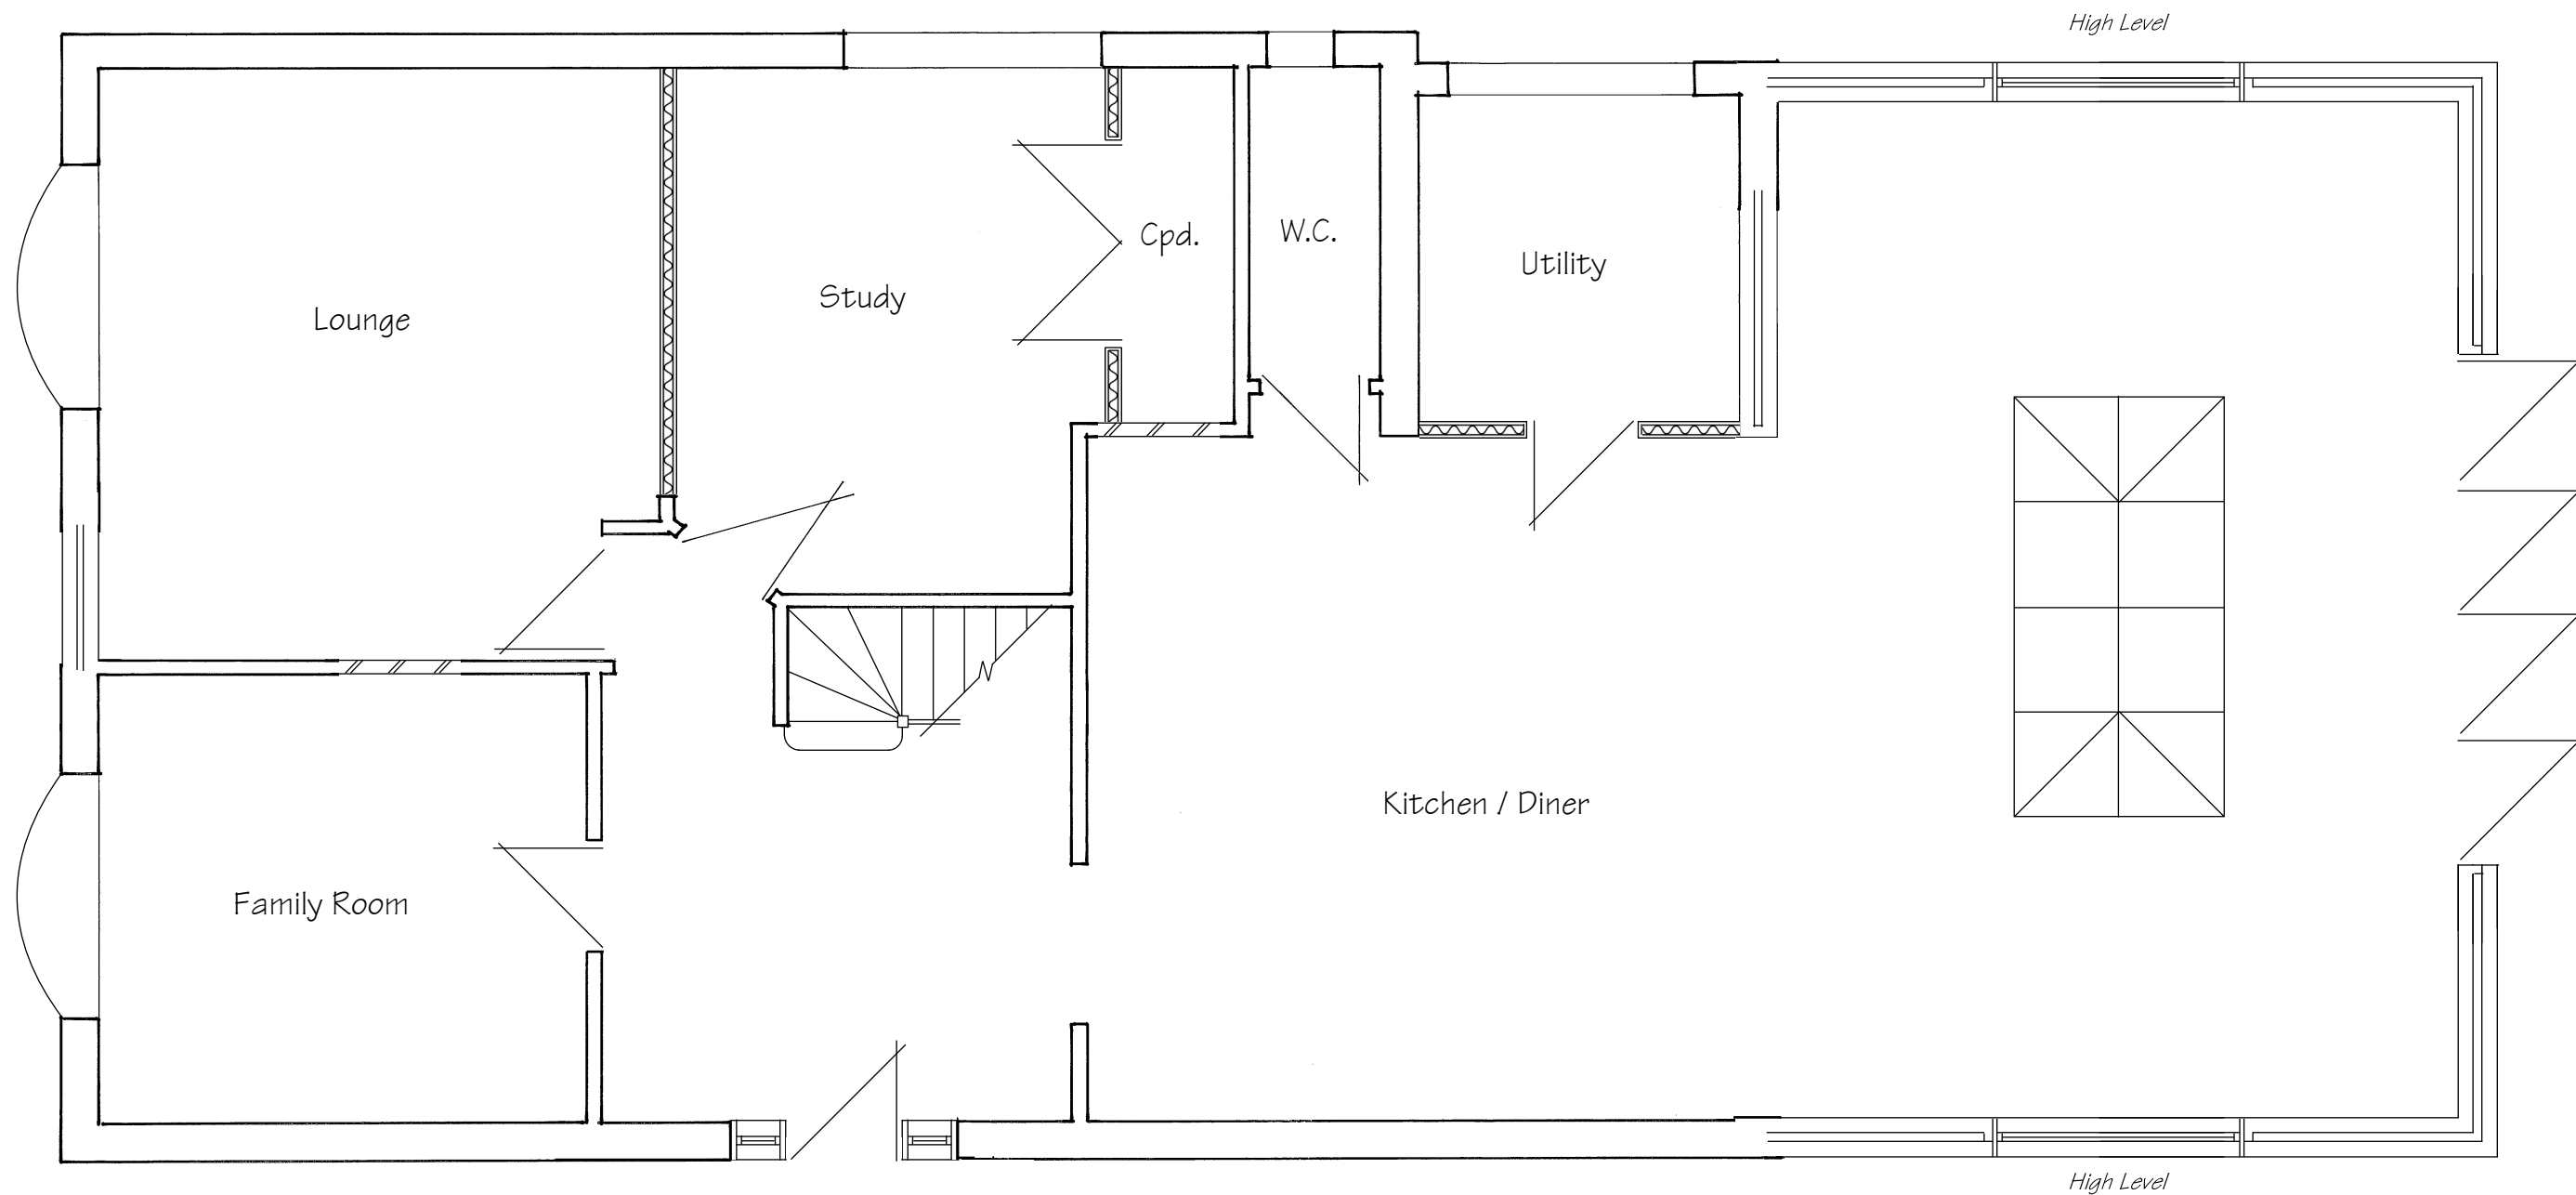

Proposed Ground Floor Plan

 

These Plans have been prepared for the purpose of obtaining Planning Permission and/or Building Regulation Approval for the work shown thereon only and should not be used for any other purpose.

© These Plans remain the copyright of the architect and must not be copied or reproduced in any way without written permission with the exception of Local Authorities for Planning Purposes



Andrew R Dunks

BSc(Hons) MRICS CBuildE MCABE

Chartered Surveyor and Building Engineer

Unit 1, Basepoint, Waterberry Drive
Waterlooville, Hants, PO7 7TH
Tel: (023) 9225 3034
e-mail: andrewRdunks@gmail.com

Proposed Alterations & Extension
30 Hambledon Road
Waterlooville

For Mr & Mrs Fennemore
Scale - 1:50 at Page Size A3
Date - October 2017

Drawing No. 4897/3