




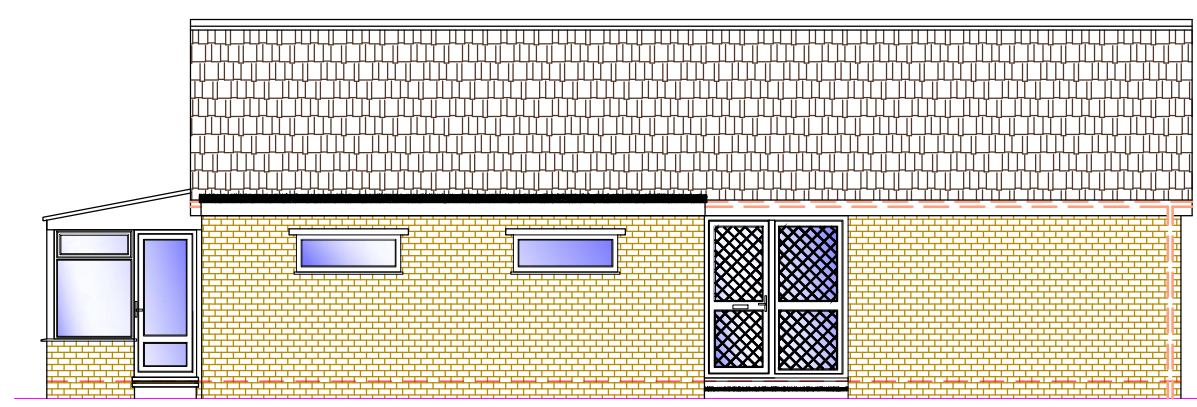


1 EXISTING SIDE ELEVATION
1:100

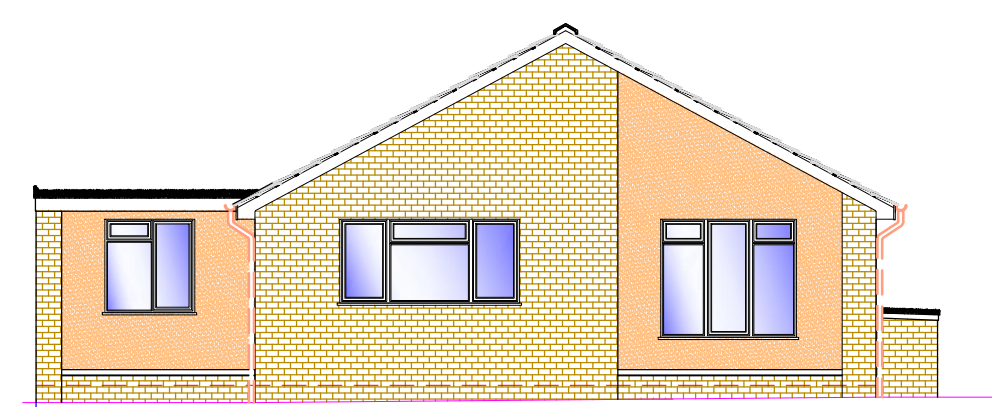


2 EXISTING FRONT ELEVATION
1:100

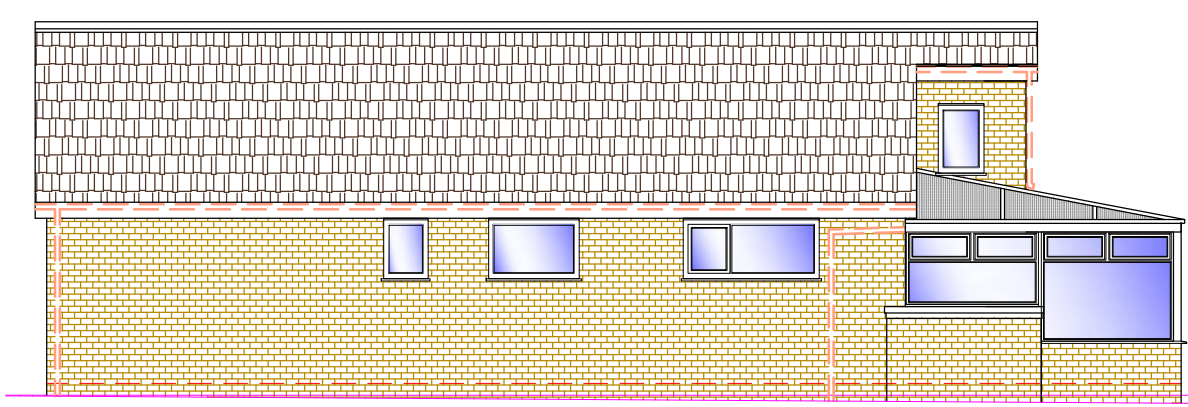


3 EXISTING SIDE ELEVATION
1:100

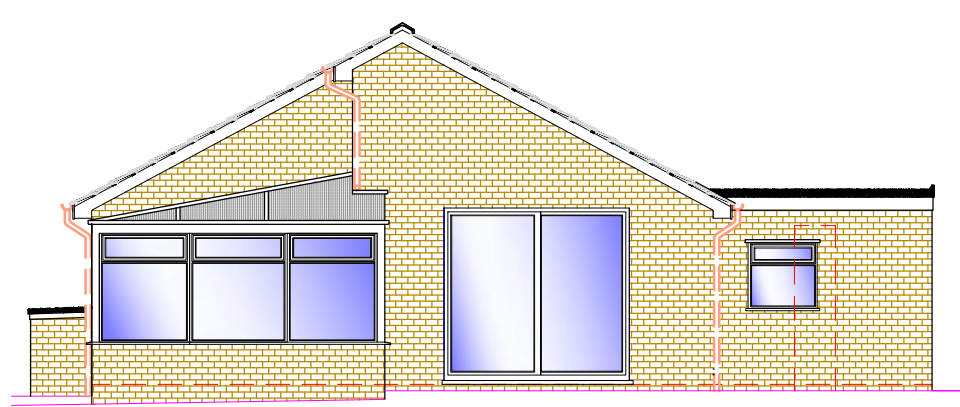


4 EXISTING REAR ELEVATION
1:100

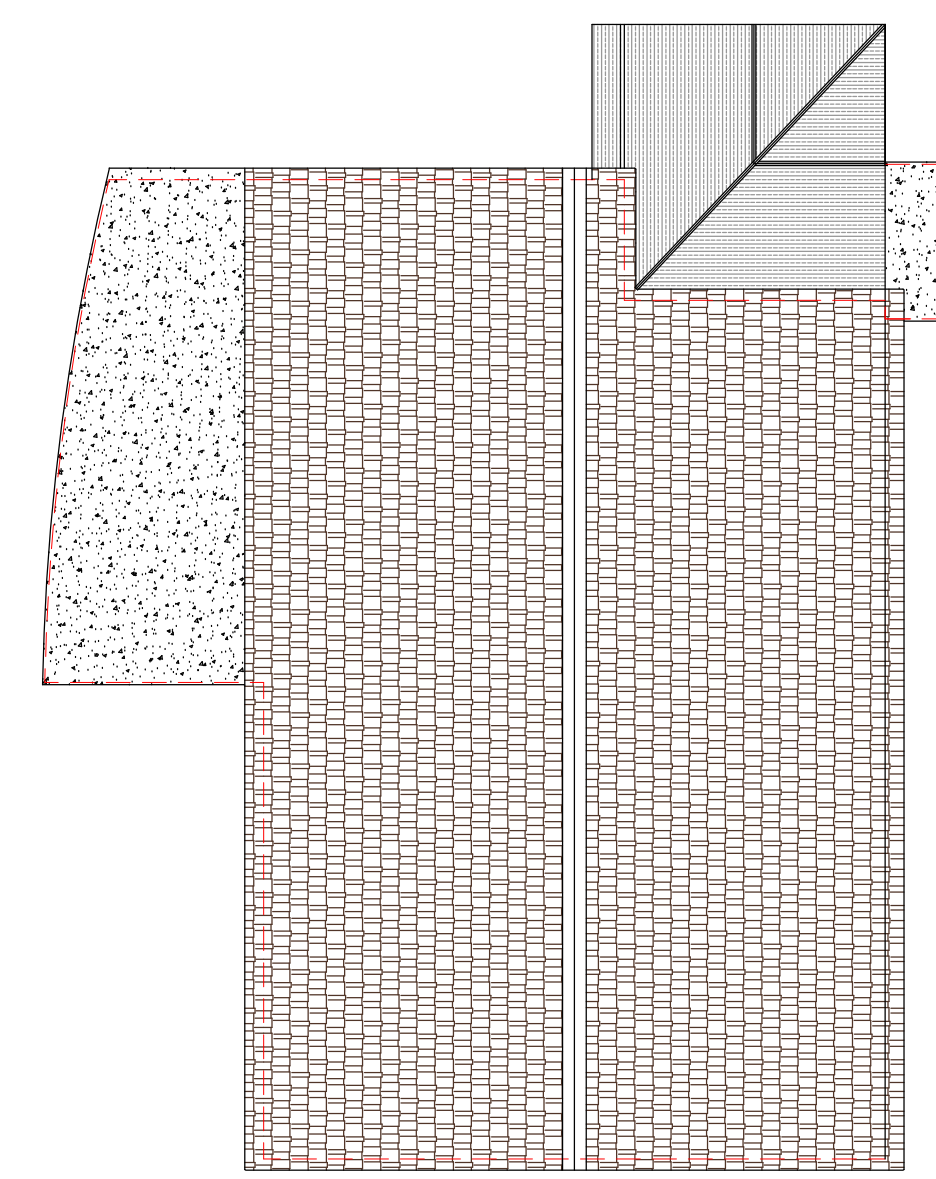


5 EXISTING ROOF PLAN
1:100

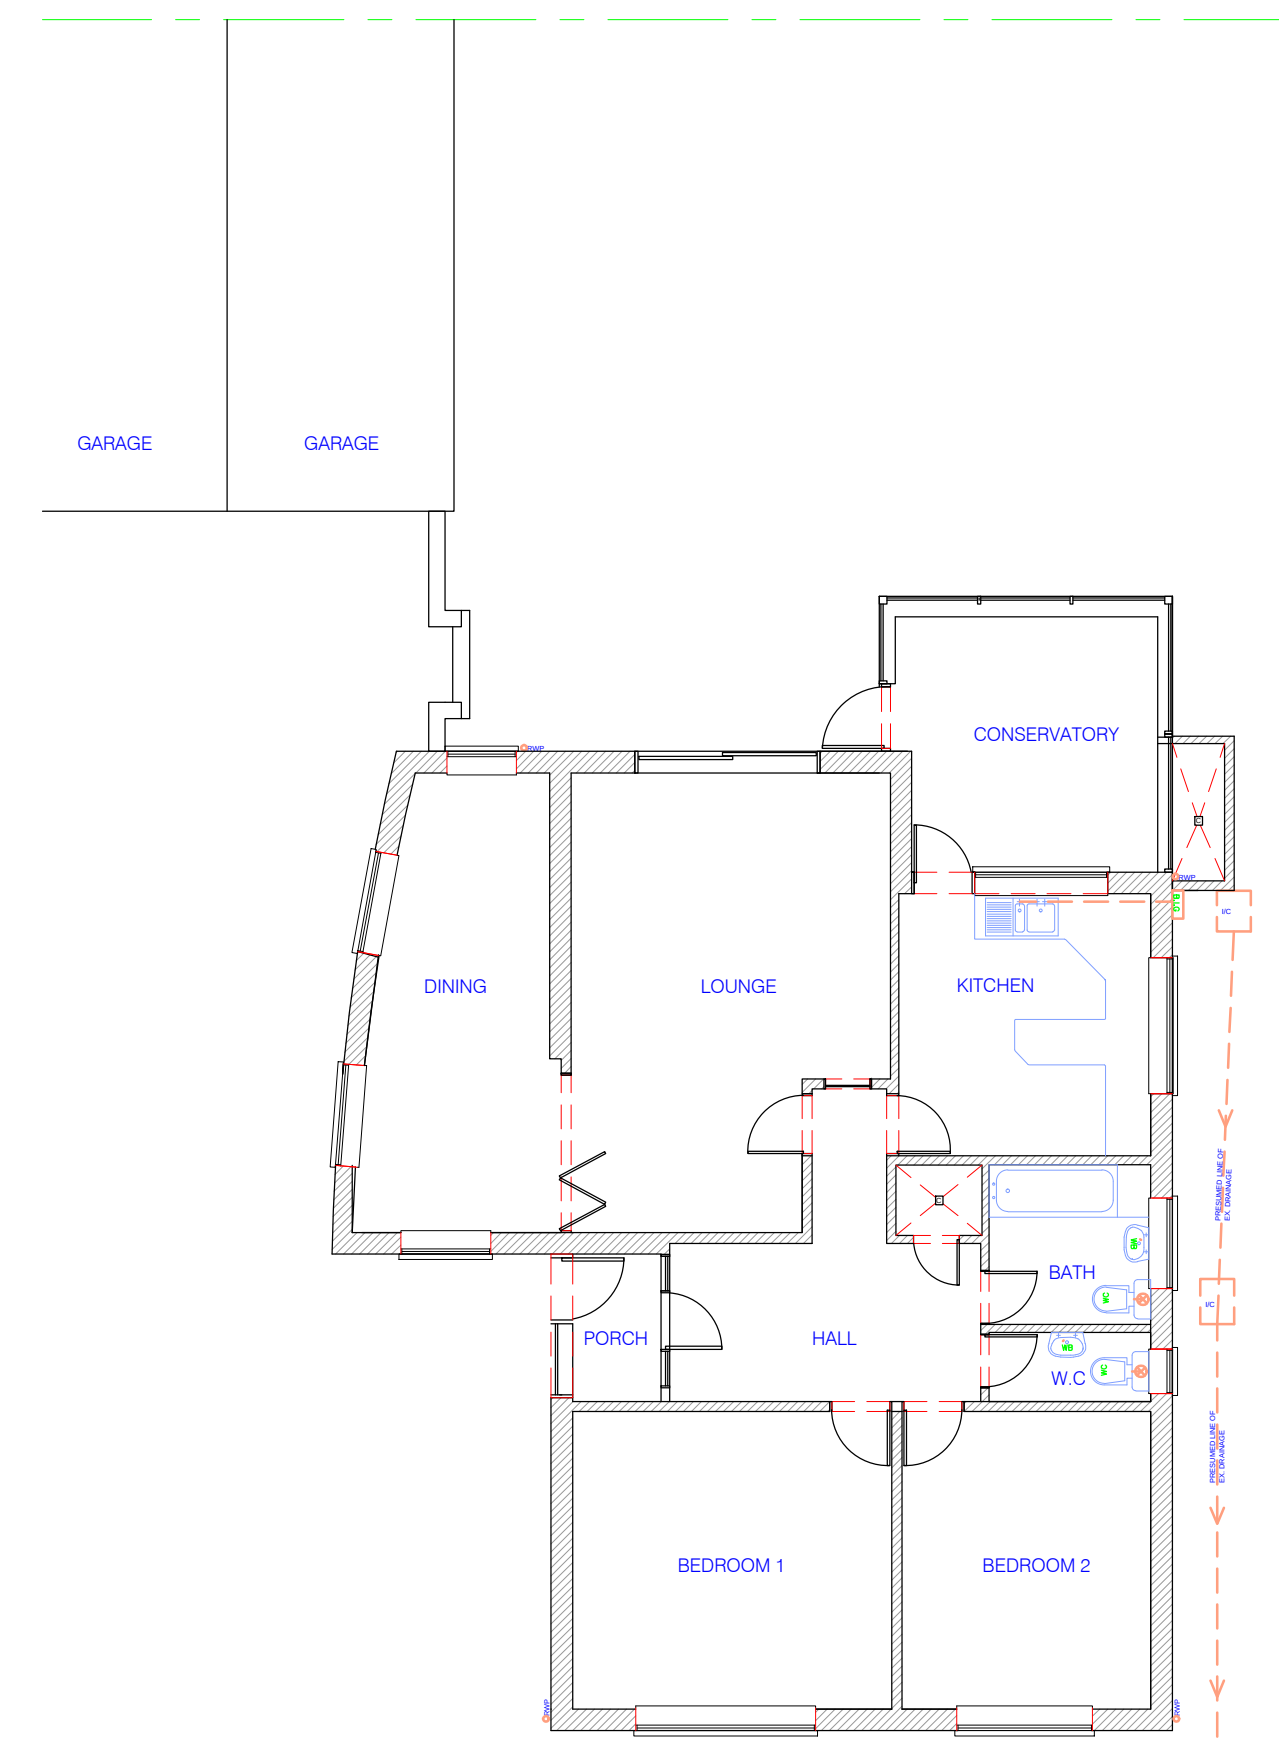


6 EXISTING GRD FLOOR PLAN
1:100

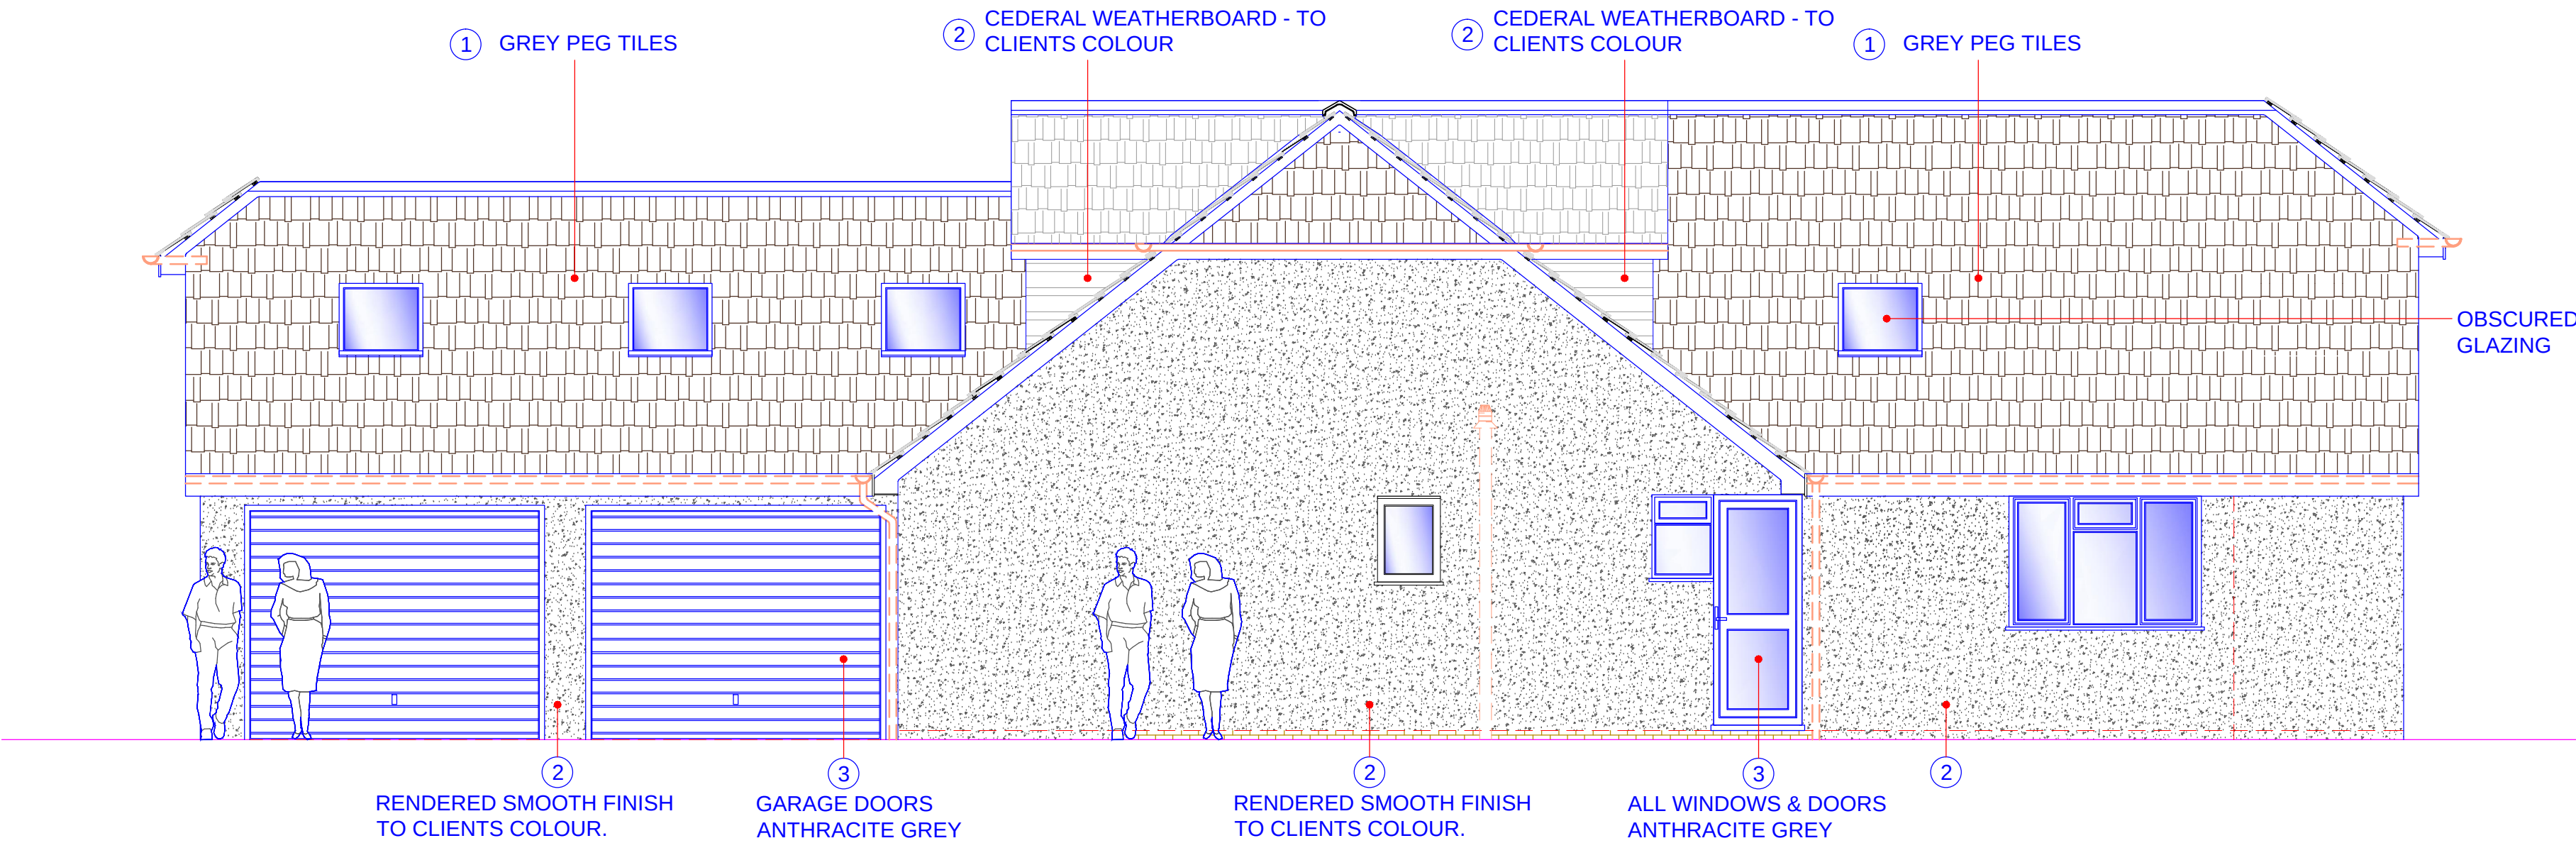


7 PROPOSED SIDE ELEVATION
1:50

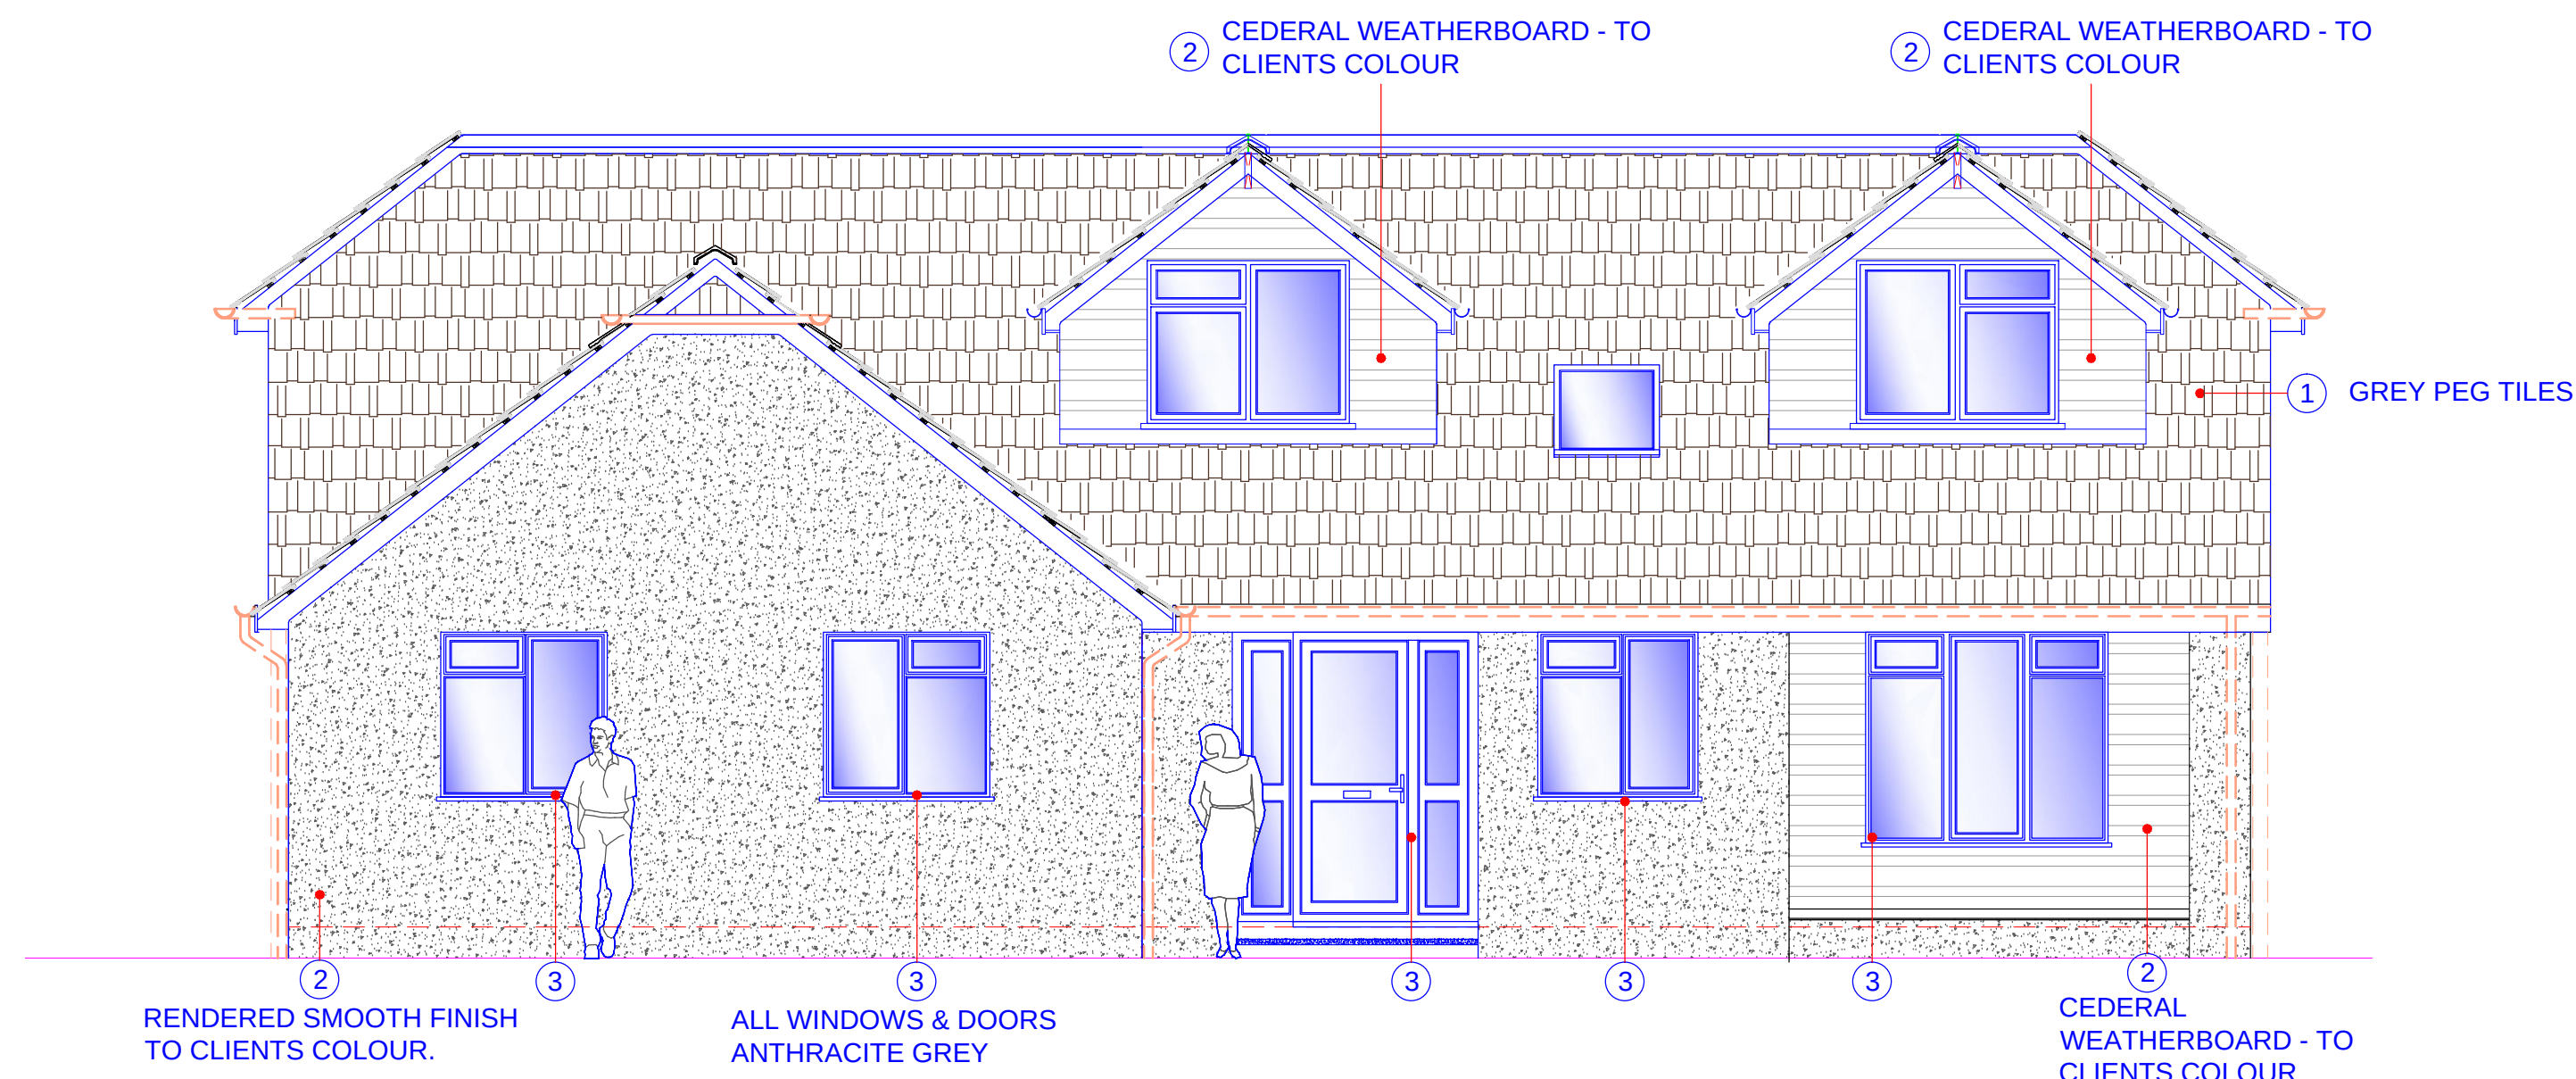


8 PROPOSED FRONT ELEVATION
1:50

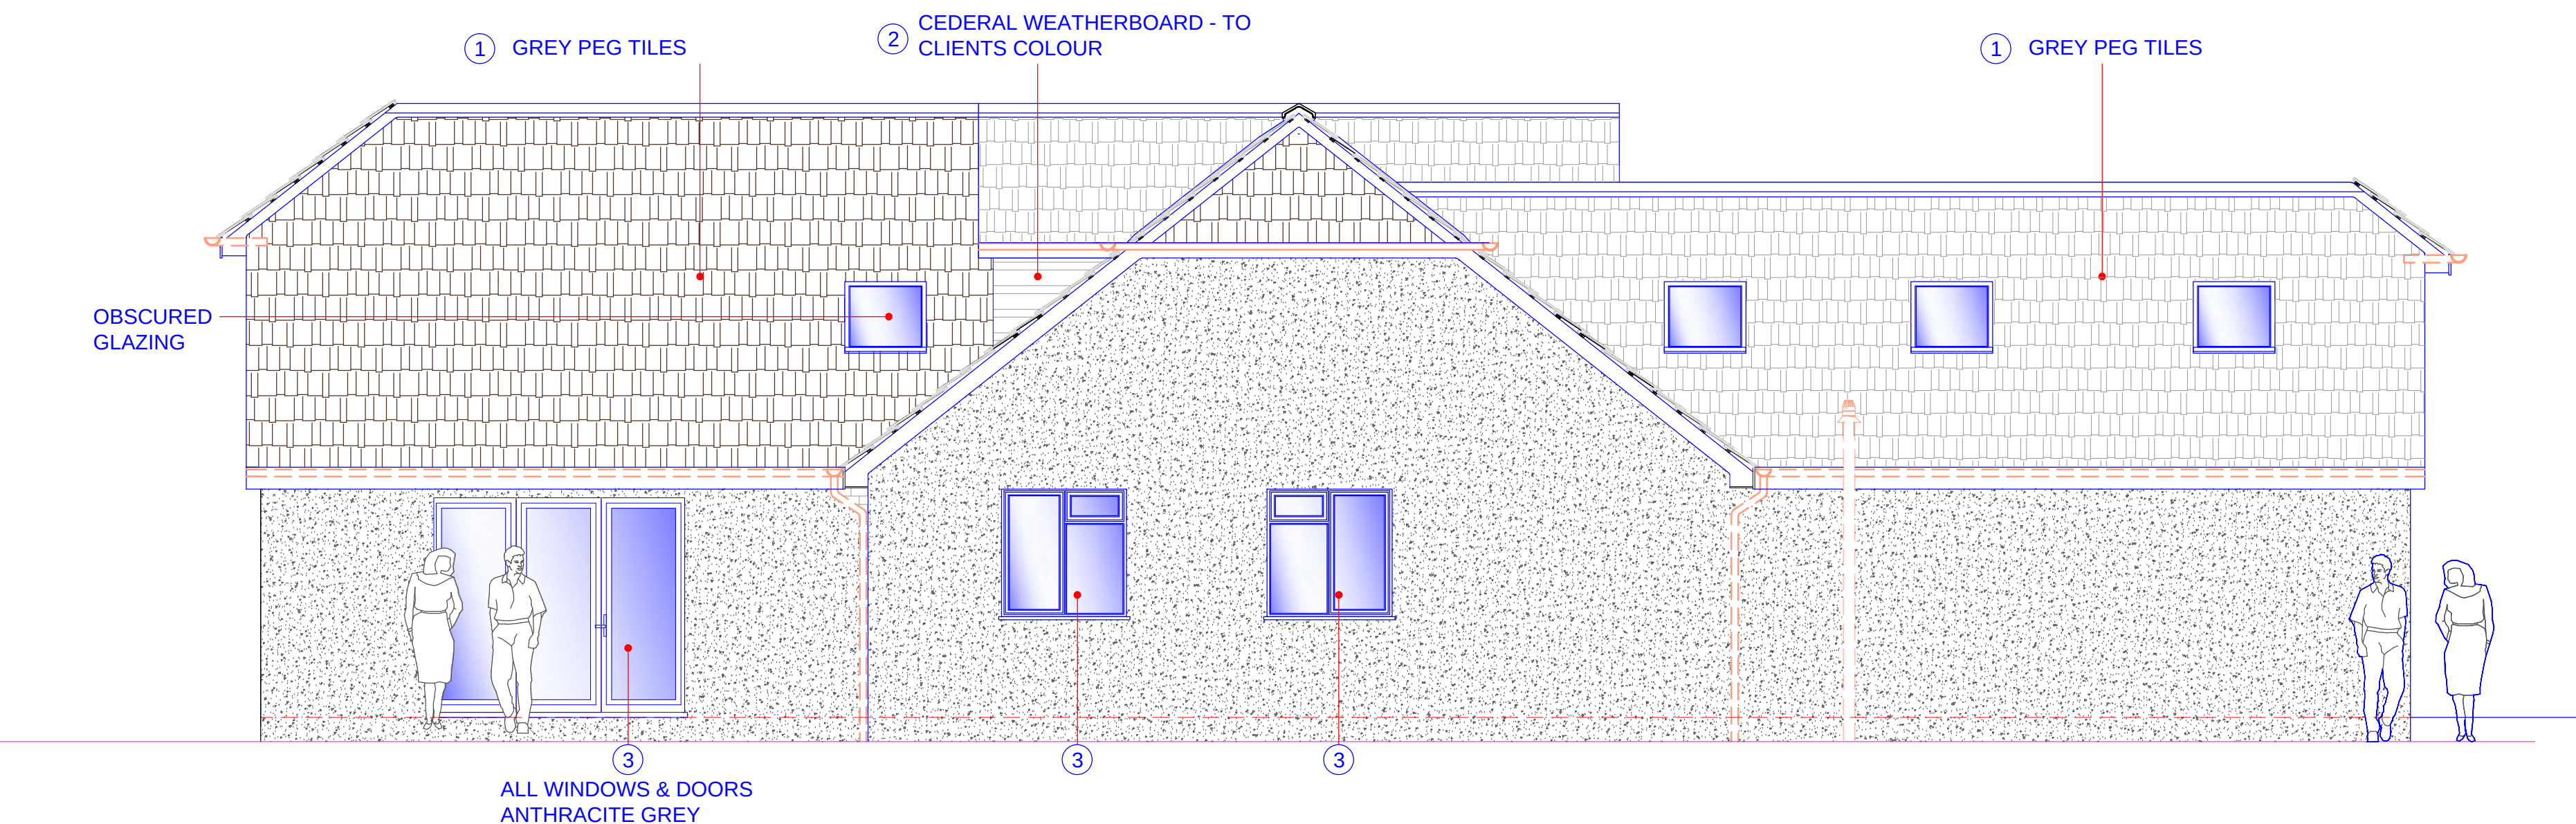

10 PROPOSED SIDE ELEVATION
1:50

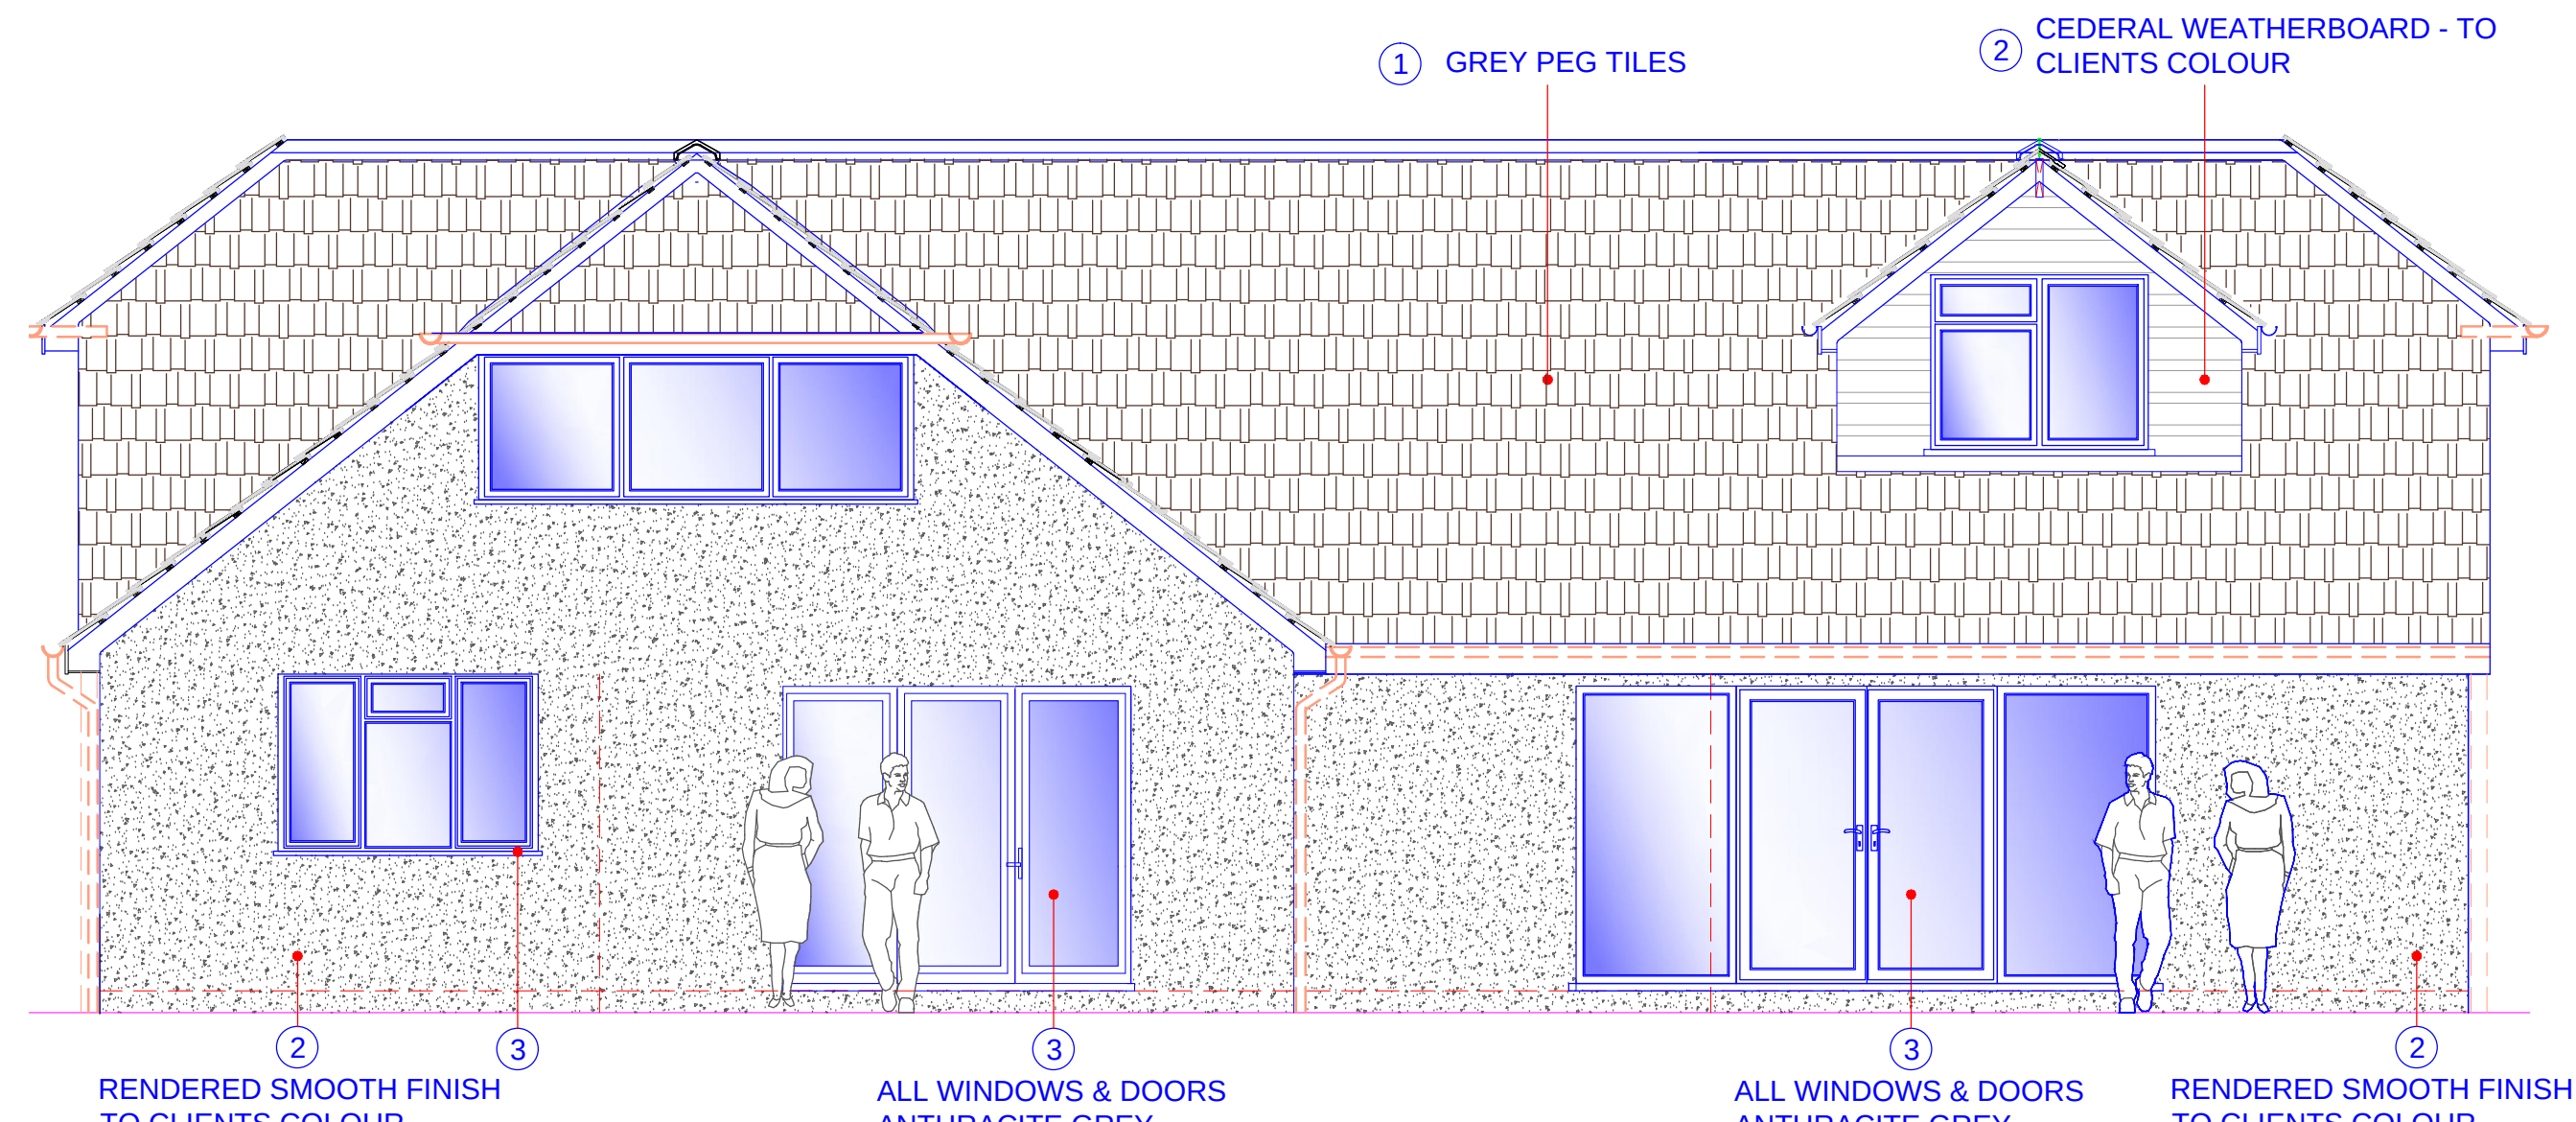

11 PROPOSED REAR ELEVATION
1:50

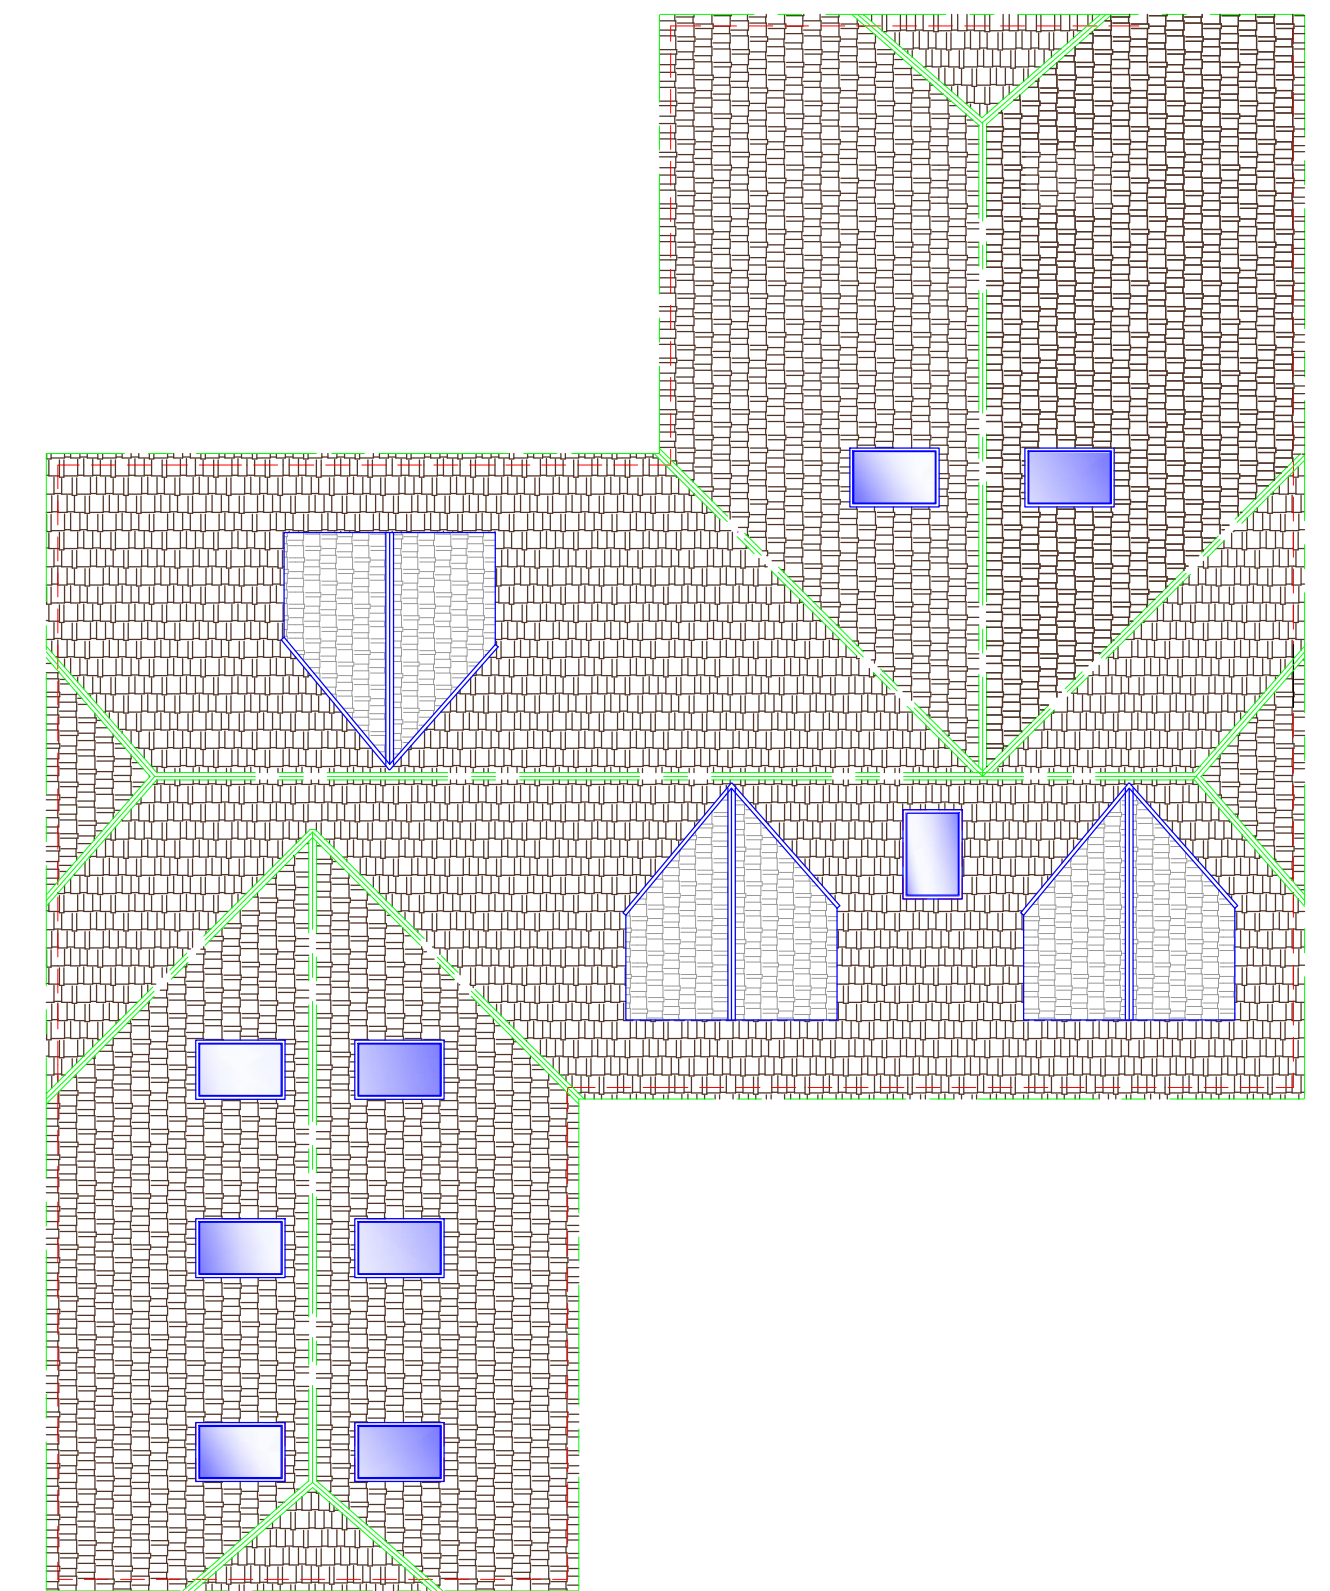

9 PROPOSED ROOF PLAN
1:100

DETAILS AND DIMENSIONS OF ALL LEVELS OF PROPOSED PLANS TO BE CHECKED ON SITE BY APPOINTED CONTRACTOR PRIOR TO ANY COMMENCEMENT/ORDERING OF MATERIALS OF WORK, ANY QUERIES, VARIATIONS OR DISCREPENCIES DIRECTED TO CLIENT - DM DESIGNS ACCEPTS NO RESPONSIBILITY IN ANY PART ON DRAWINGS UNLESS OTHERWISE AGREED PRIOR.


NOTE:
DRAWING: COLEMAN_01A TO BE USED IN CONJUNCTION WITH ASSOCIATED BUILDING REGULATIONS NOTES COLEMAN/BRN.
DIRECTIONAL NORTH ARROW SHOWN ON BLOCK & LOCATION PLANS COLEMAN/BLP.

BRN 1 DENOTES ATTACHED BUILDING REGULATION NOTES
1 DENOTES ITEM No.

MODIFICATIONS	ISSUE:
AMENDED REAR ELEVATION SCENIC WINDOW	B - 30.11.2017
TITLE	
PROPOSED LOFT EXTENSION, DOUBLE GARAGE & SIDE/REAR EXTENSION	

CUSTOMER
COLEMAN
101 LOVEDEAN LANE,
WATERLOOVILLE,
PO8 9RW

DRAWN BY:	DRAWING NO: COLEMAN 01A	1 OF 2
	SCALE:	VARIES:
	DATE:	22.09.2017
	REVISION:	B A0

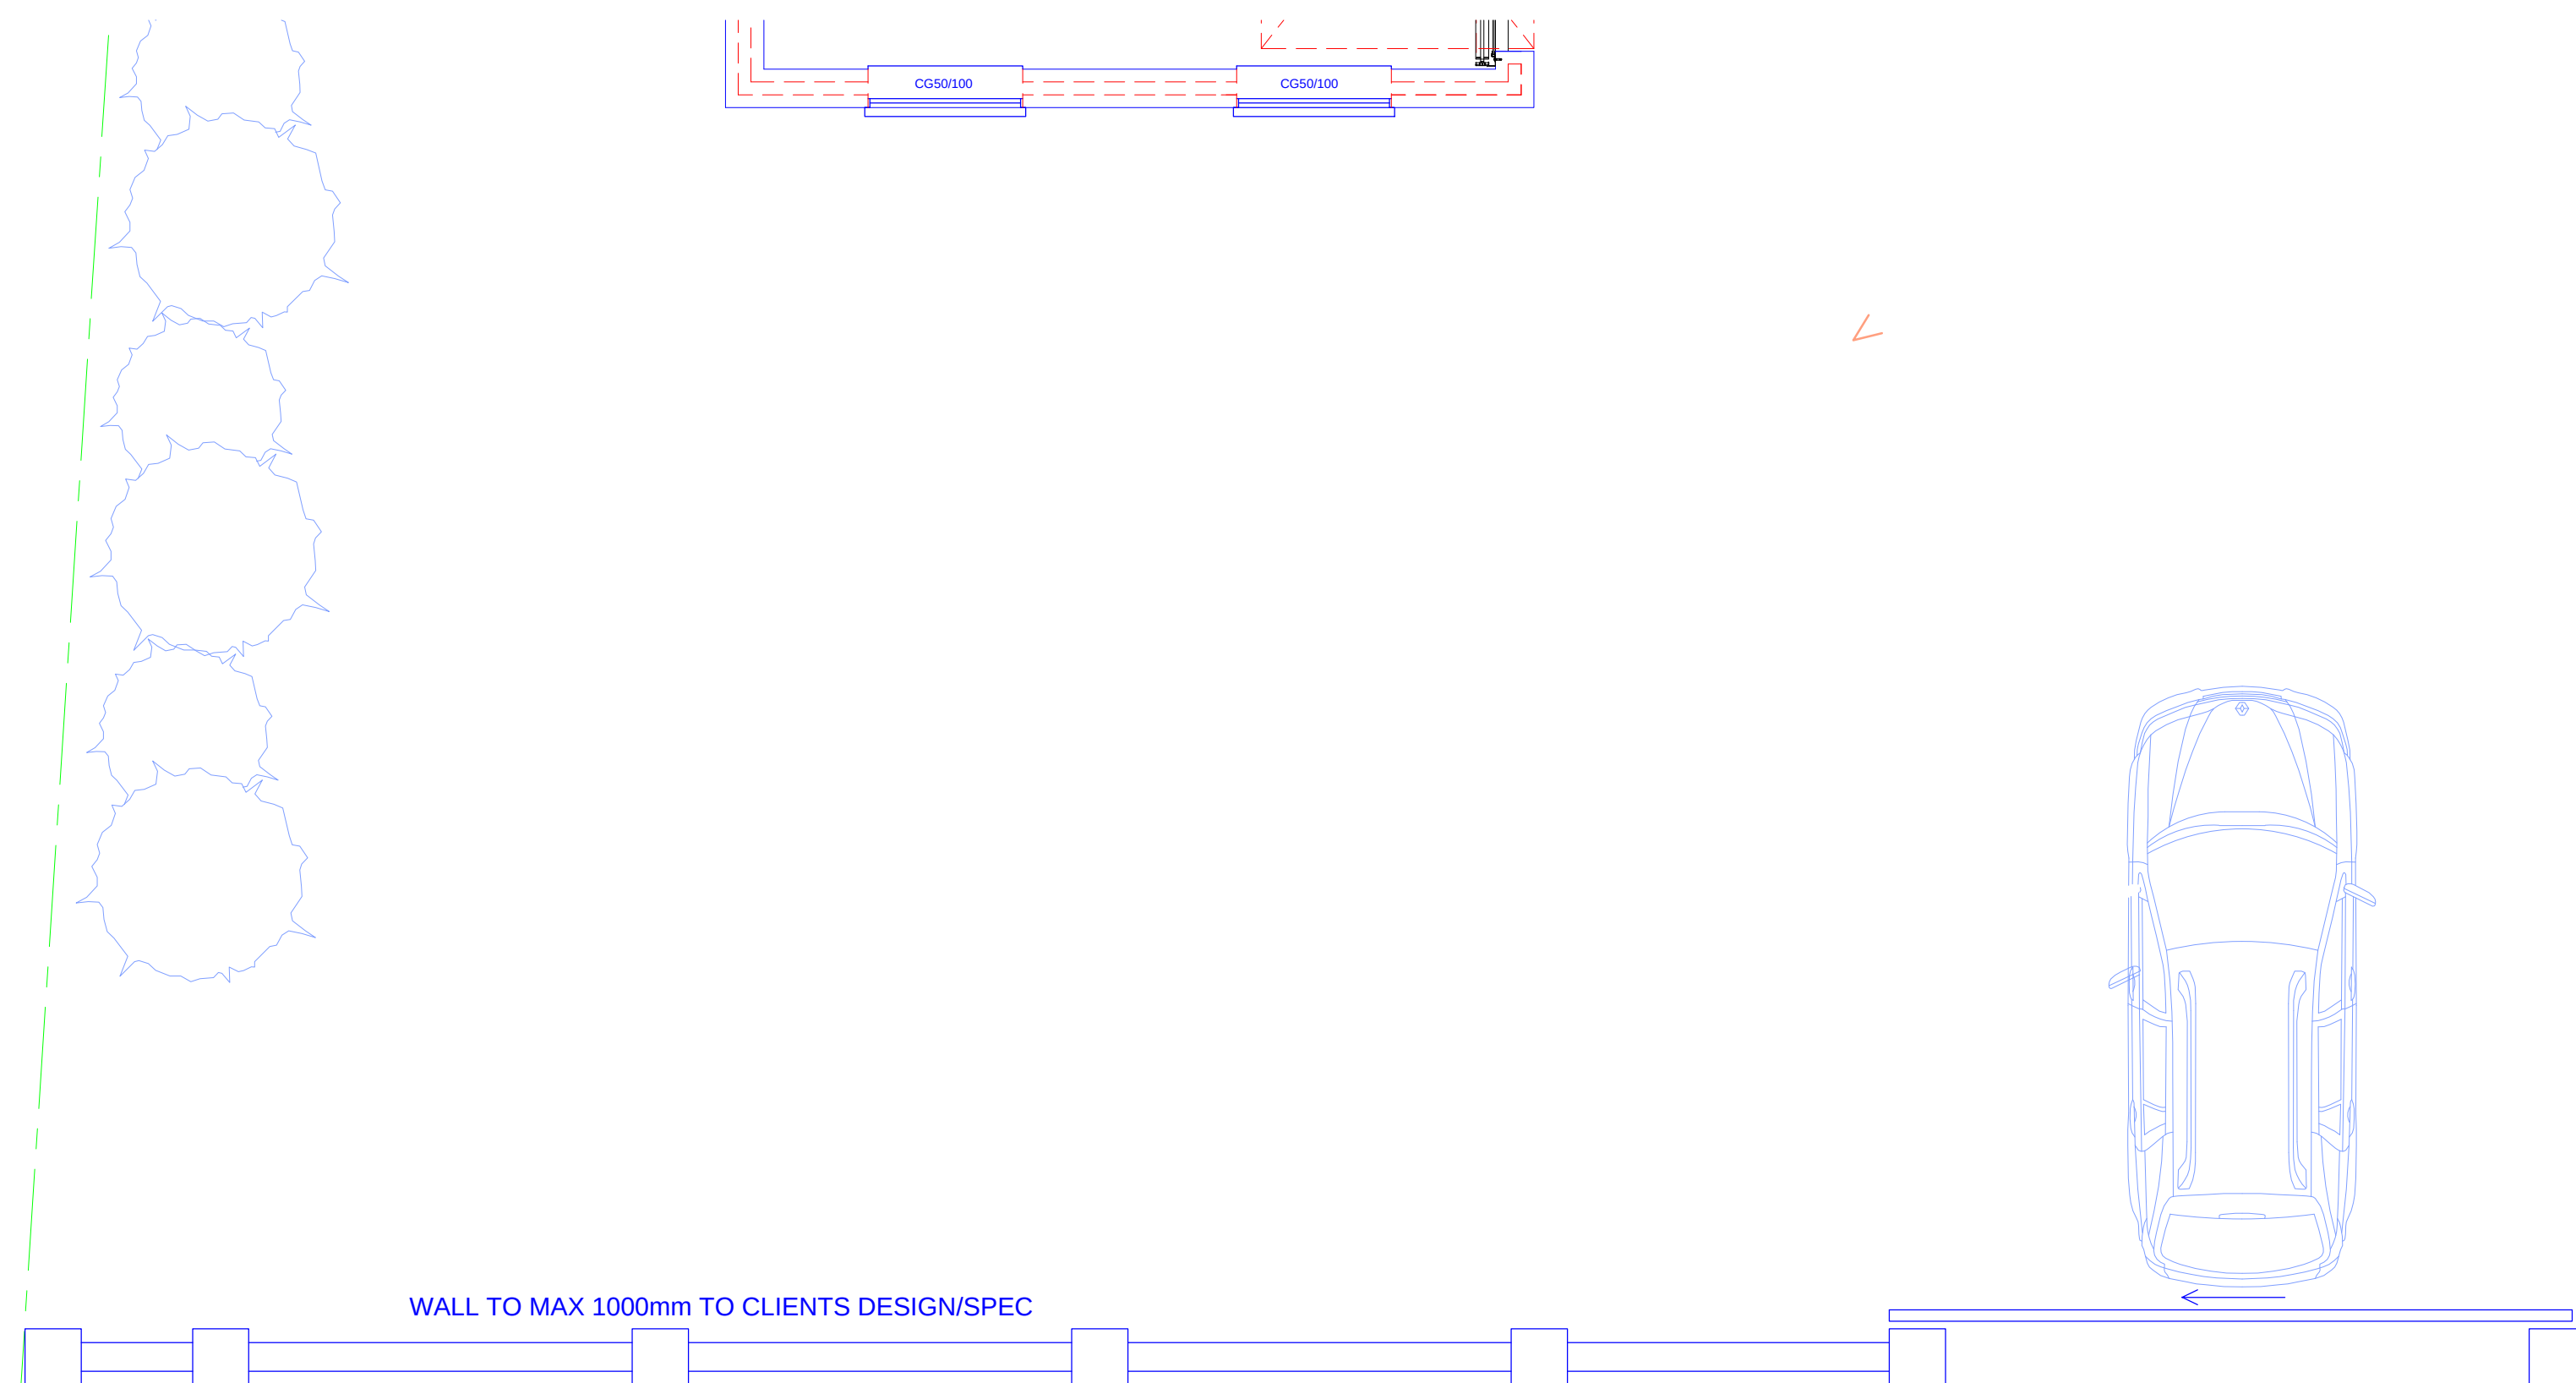

15A PART GRD FLOOR PLAN
PROPOSED FRONT WALL DETAIL
1:50