




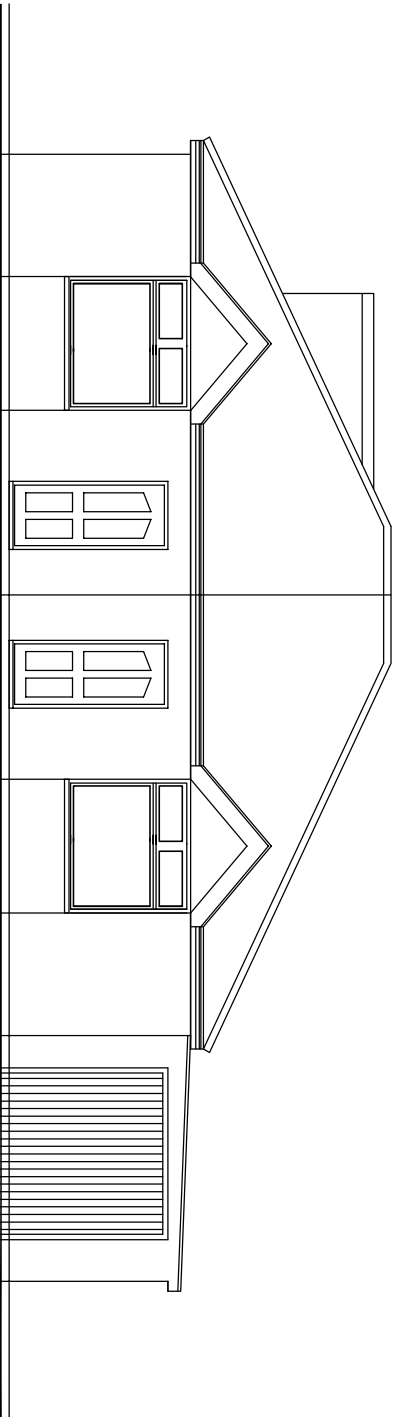


83
85
FRONT ELEVATION

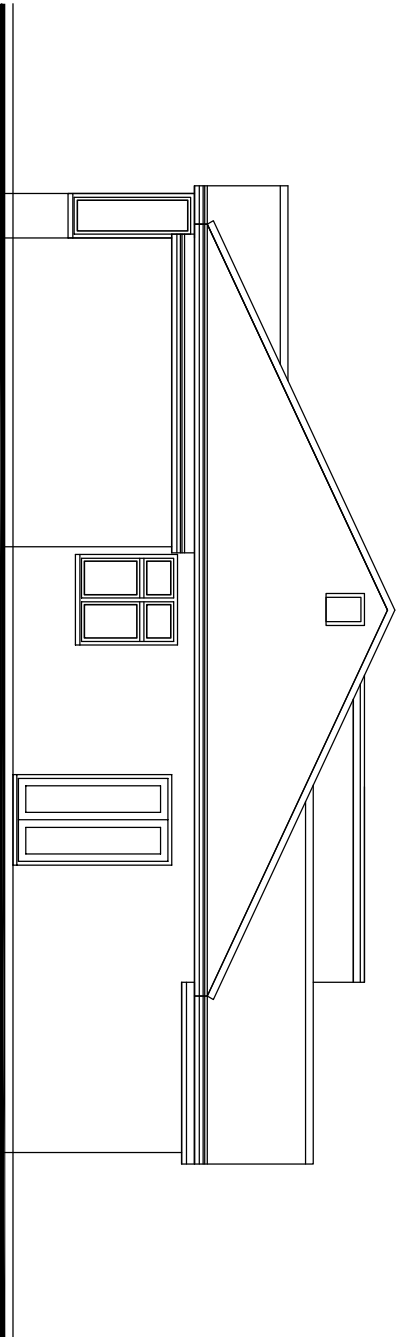


SIDE ELEVATION

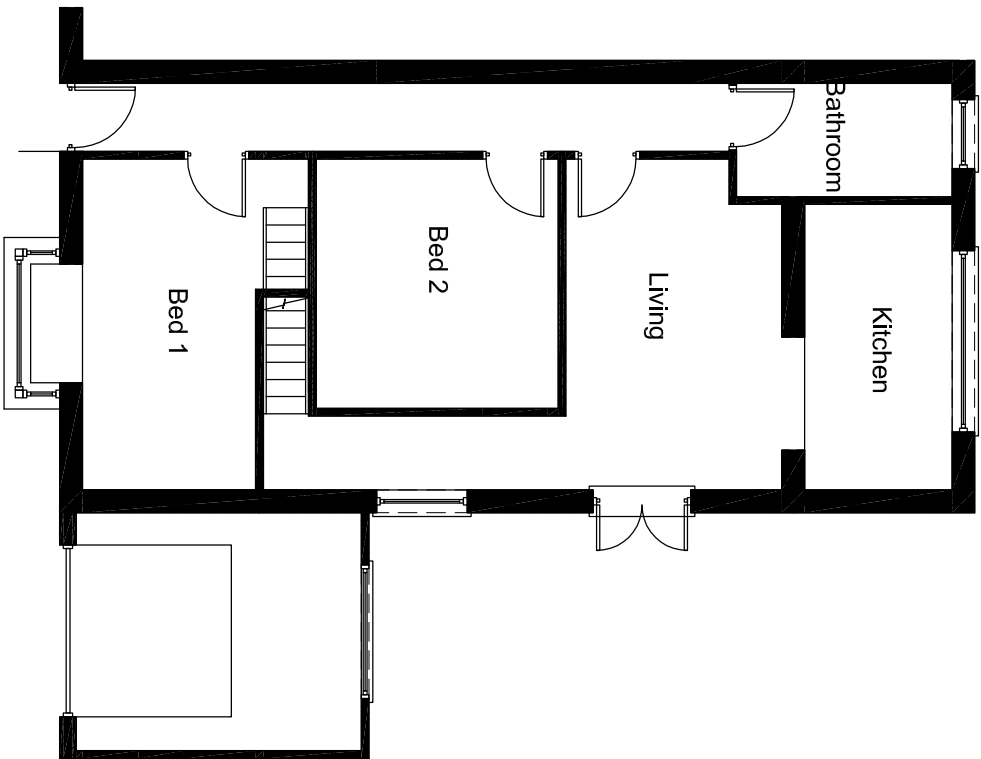

EXISTING FLOOR PLAN

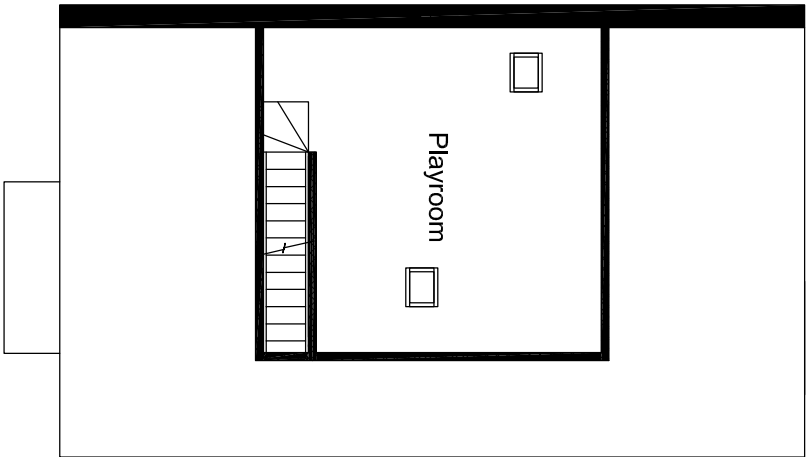

EXISTING ROOF PLAN

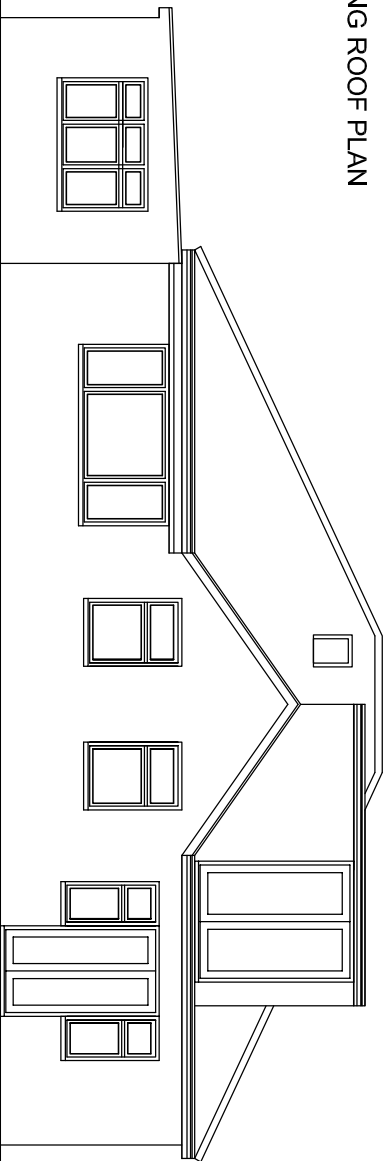

REAR ELEVATION



A3

Existing Plans and Elevations 1:100

No.	Revision/Issue	Date

Project Name and Address
Proposed development
85 Geoffrey Avenue
Waterlooville
PO7 5BH

Project 378/03	Sheet
Date 12.06.17	03
Scale 1:100	



17 Eastern Parade, Fareham,
Hants PO16 0RL
d.design@btiscall.co.uk
07742720557 01329 221329