




FRONT ELEVATION
Scale: 1:100




SIDE ELEVATION




REAR ELEVATION

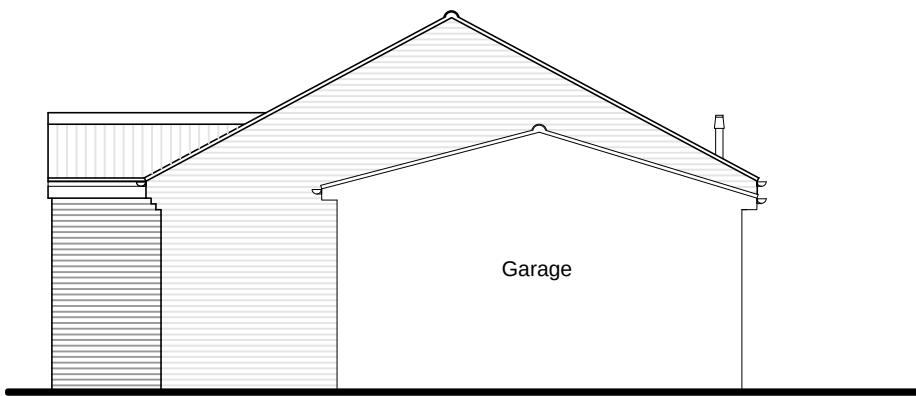


SIDE ELEVATION

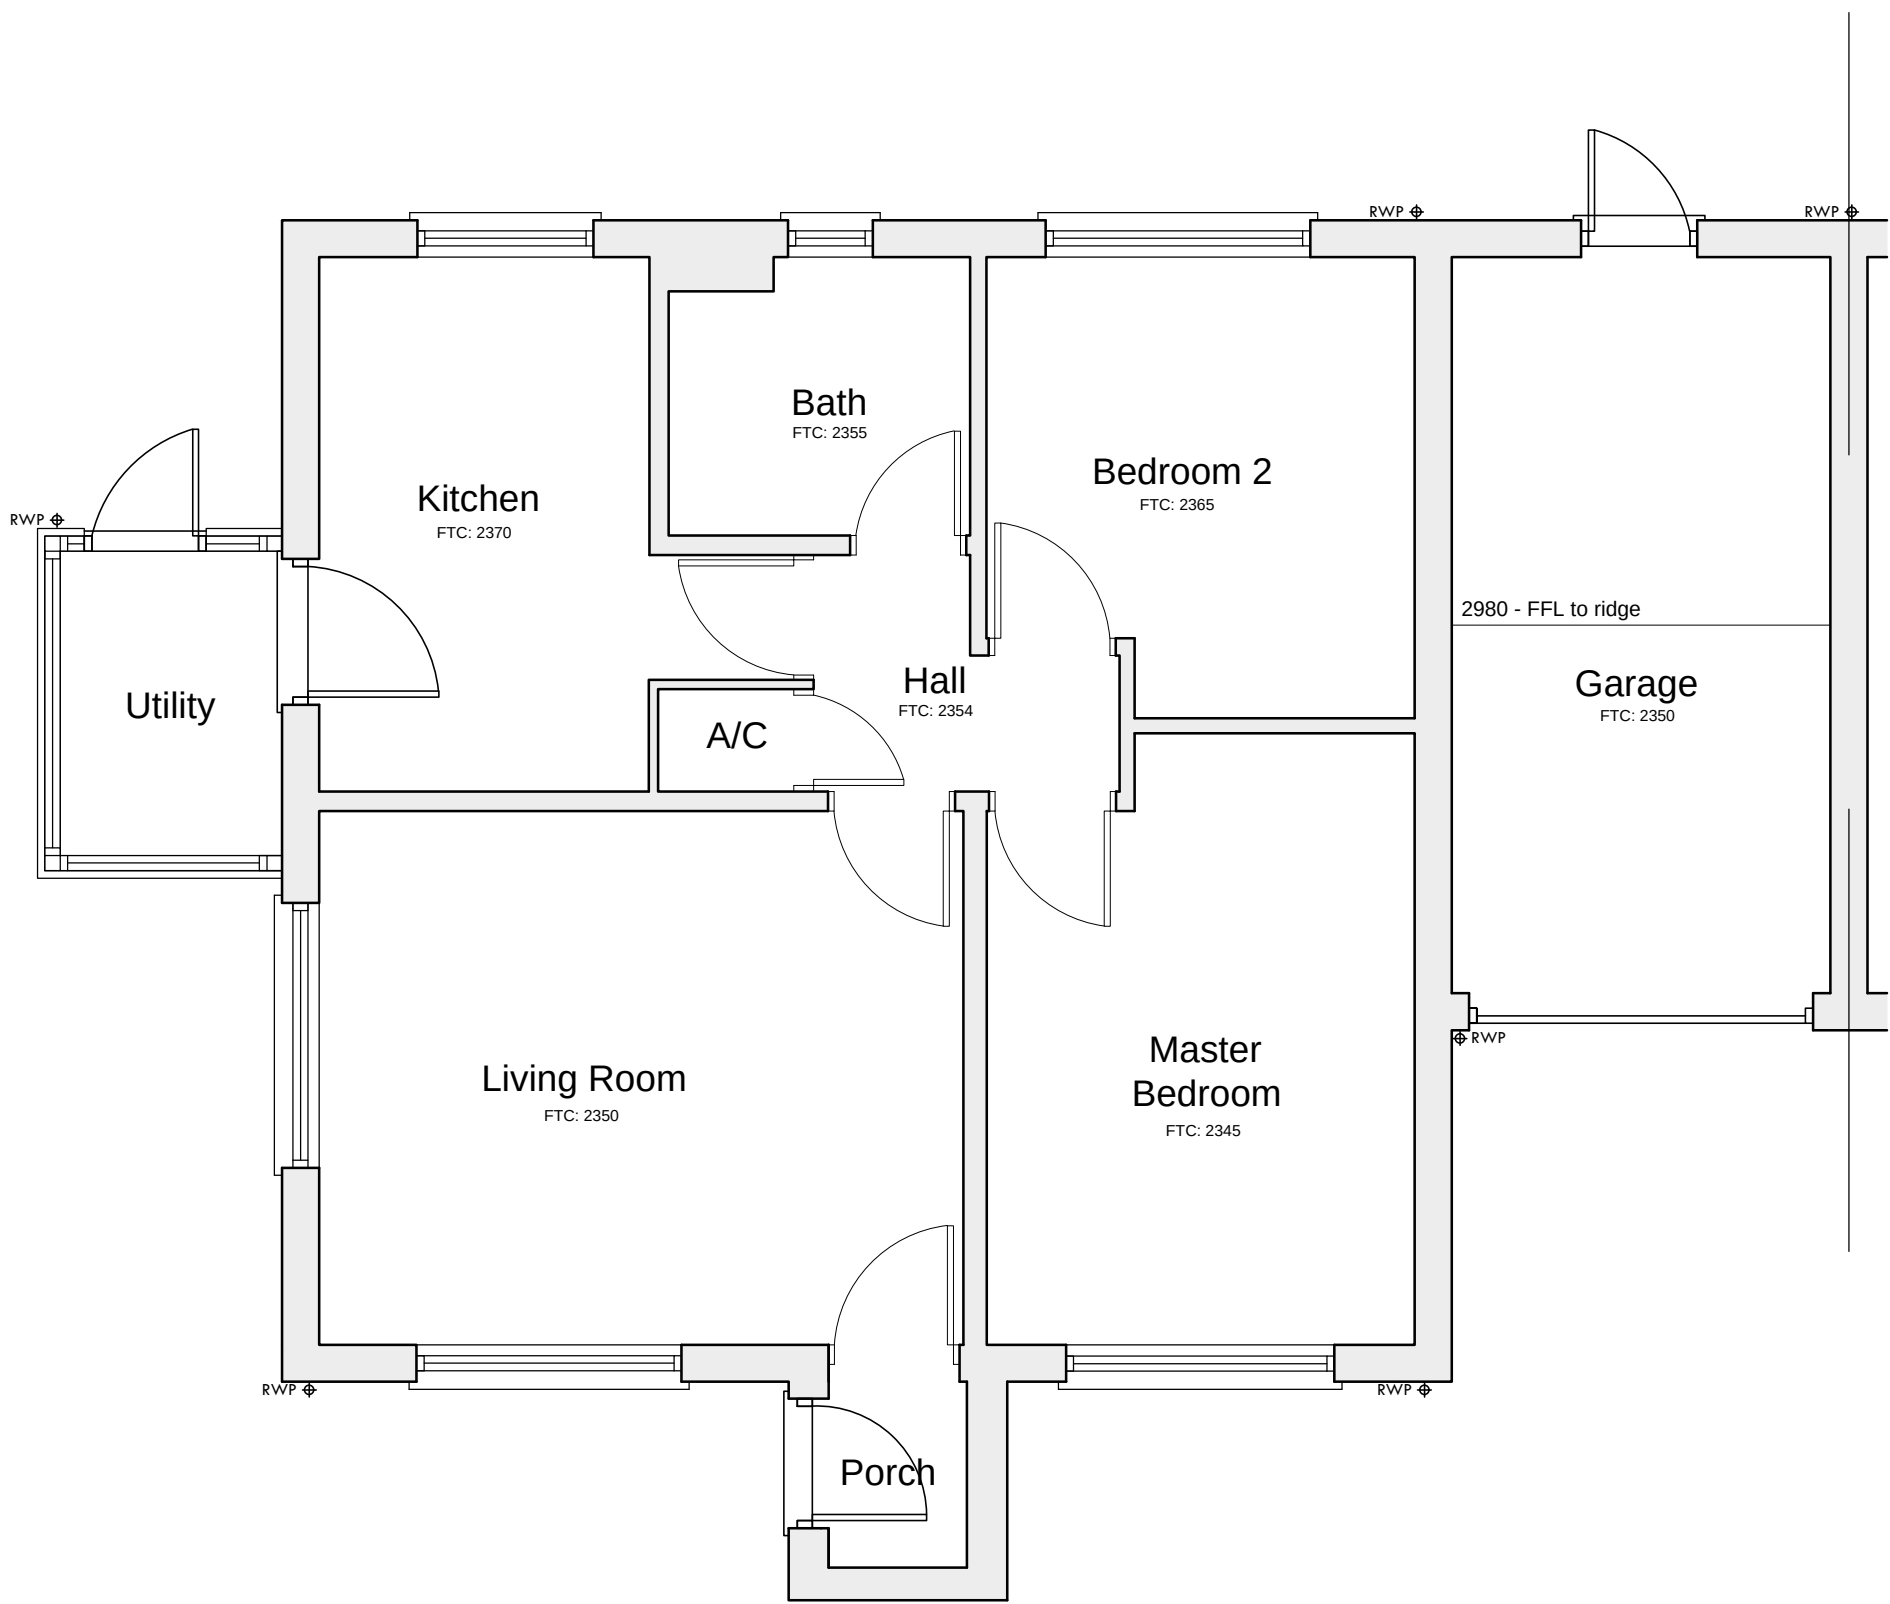

GROUND FLOOR PLAN
Scale: 1:50

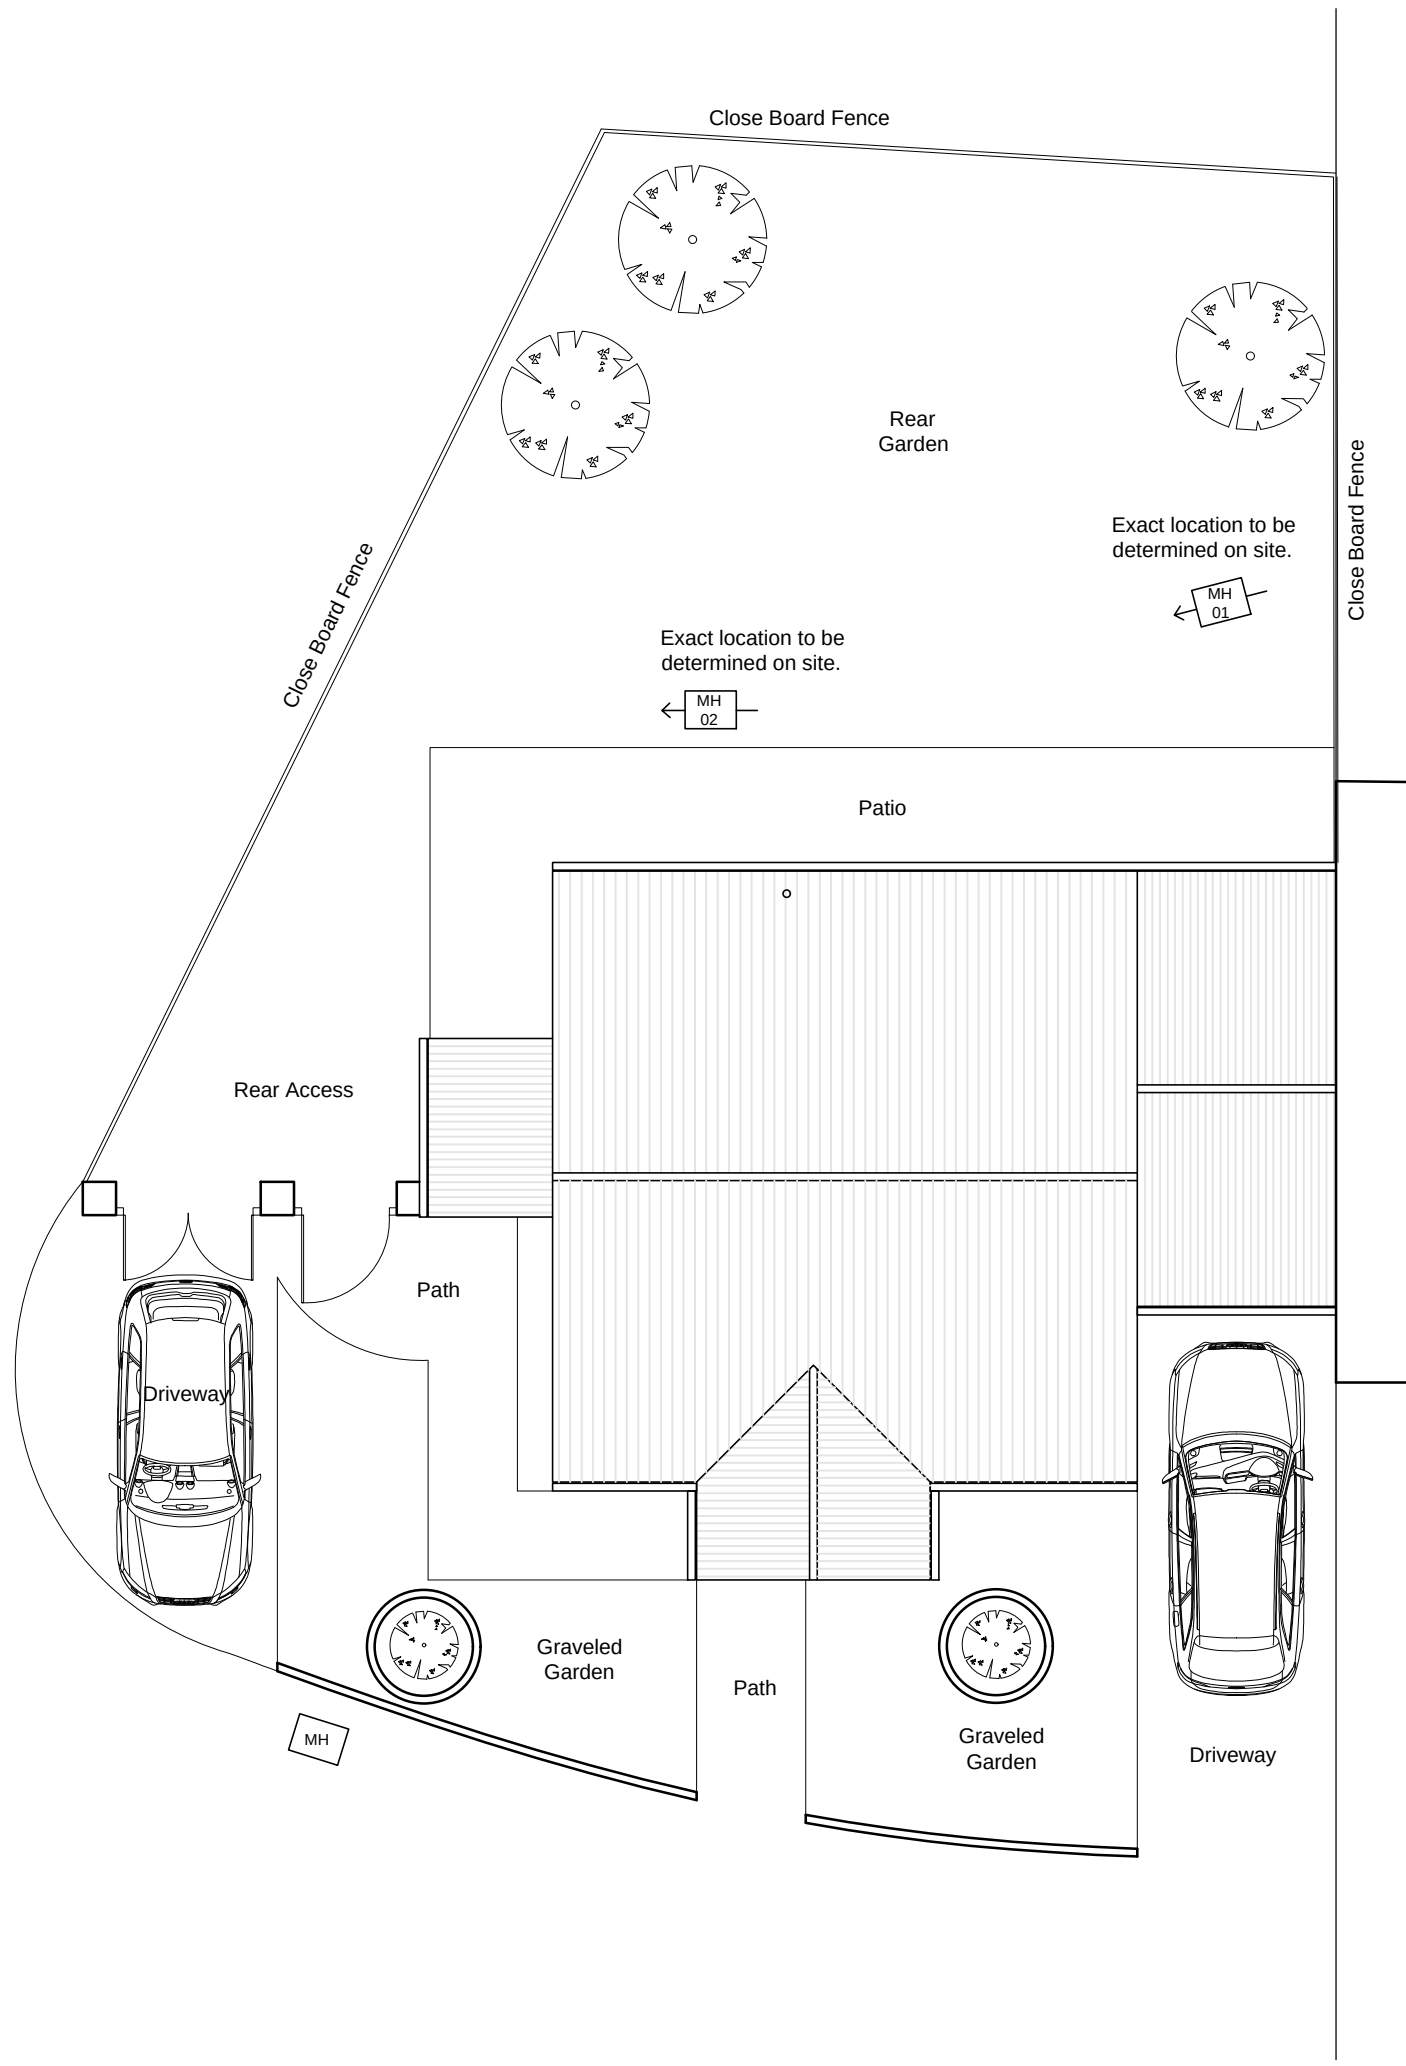

BLOCK PLAN
Scale: 1:100

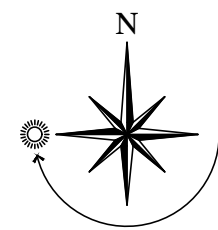

SITE LOCATION PLAN
Scale 1:1000

rev	date	by	description

DANIEL FENN ARCHITECTURAL CONSULTANT 07900240630 - DGFENN@GOGGLEMAIL.COM	
CLIENT: Tom Croome & Katie Hewitt	
PROJECT: 7 Bryony Way Waterlooville Hampshire. PO7 8HQ	
PLAN TITLE: Existing Property Floor Plans & Elevations	
SCALE: 1:50 / 1:100	DRAWN BY: DF
DATE: December 2017	
DRAWING NO: S-001	REVISIONS: -

