




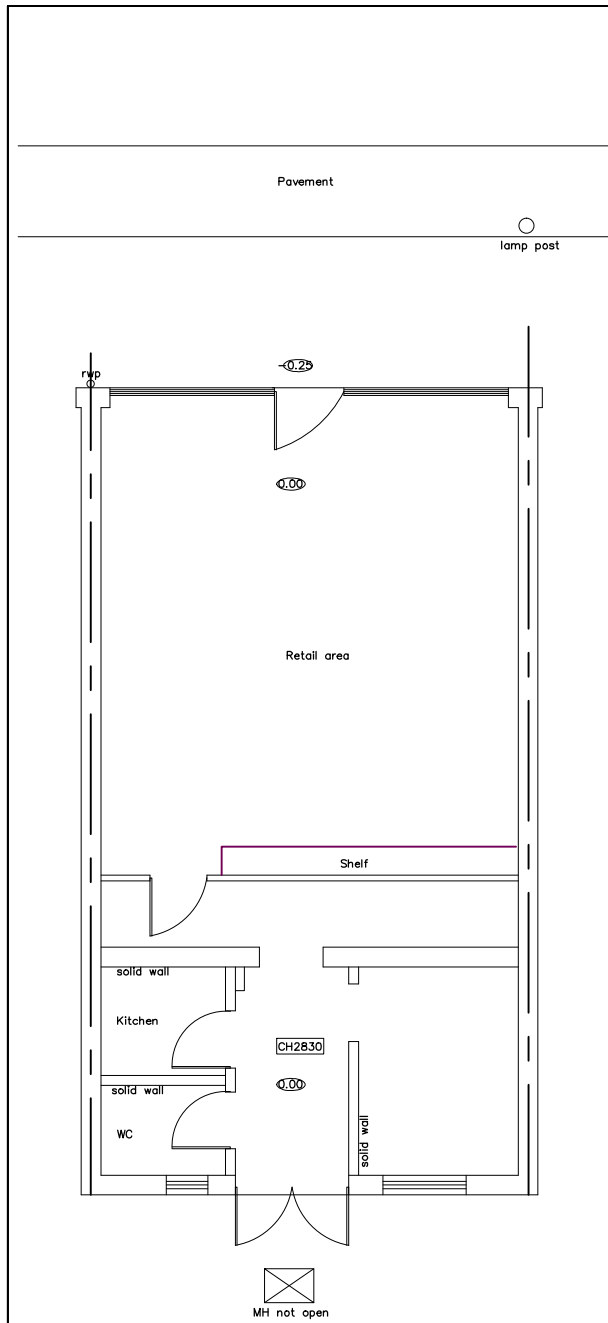



EXISTING GROUND FLOOR PLAN
SCALE 1:100

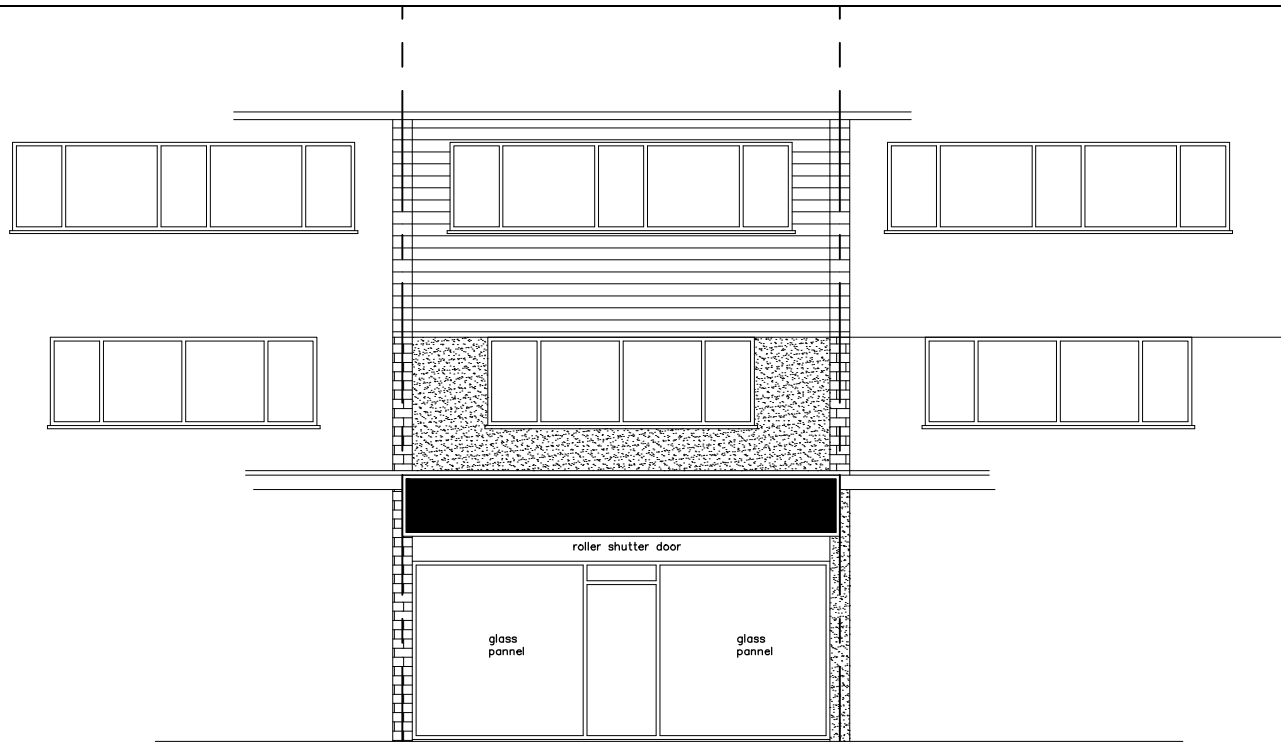

EXISTING FRONT ELEVATION
SCALE 1:100

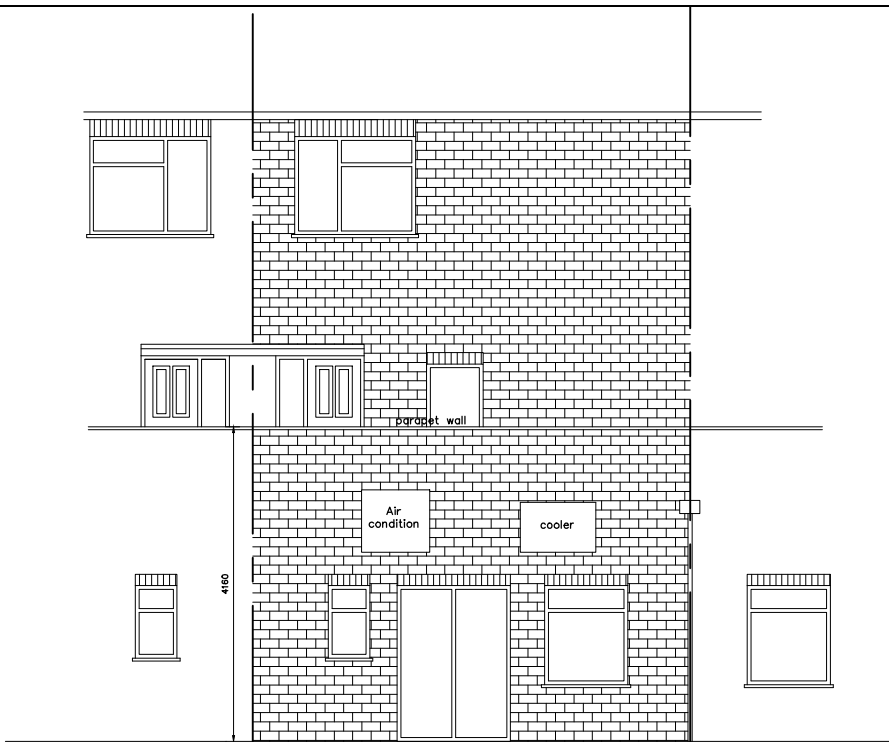

EXISTING REAR ELEVATION
SCALE 1:100

 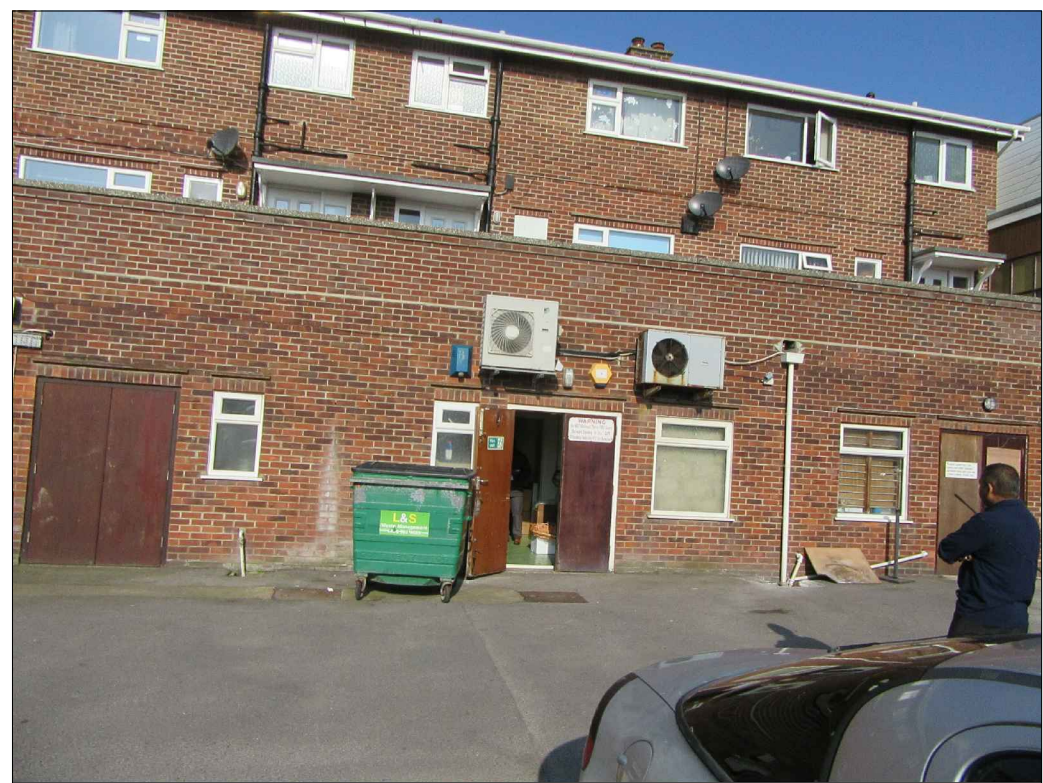

This drawing is the copy right of KKR Planning & Design Ltd. and may not be amended, copied or reproduce without written permission. No liability will be accepted for amendments made by other person.

Do not scale off the drawings (scale only for planning purposes).

Client :
MR GANESH VIJAENDRANN

Project Title
10 RAILS LANE, PO11 9LL

Drawing Title
EXISTING FLOOR PLANS

KKR Planning & Design Ltd
Oasis Business Centres Ltd
468 Church Lane
Kingsbury,
London NW9 8UA.
Tel: 020 8200 2360
Fax: 020 8200 2301
Email info@kkprd.co.uk
Web www.kkprd.co.uk



Drawn
NR **APR 2017**

Checked
RN

Scale
1:100 Size
A2

Project No.
KKR-897 Drawing No.
B-01 Rev.