


Rear


Front

Side


Side

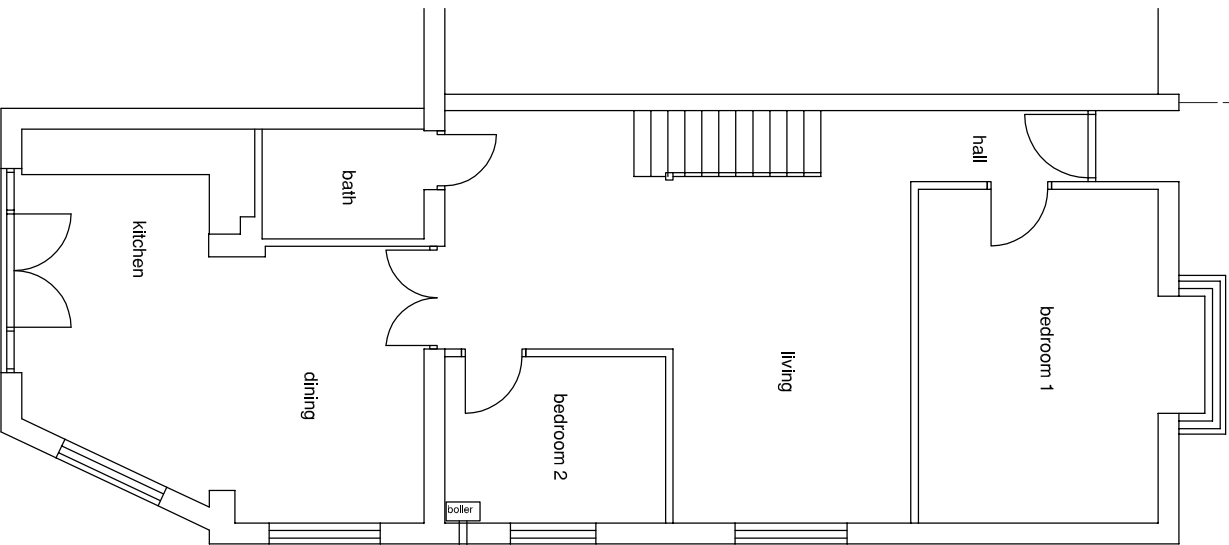

Ground Floor Plan

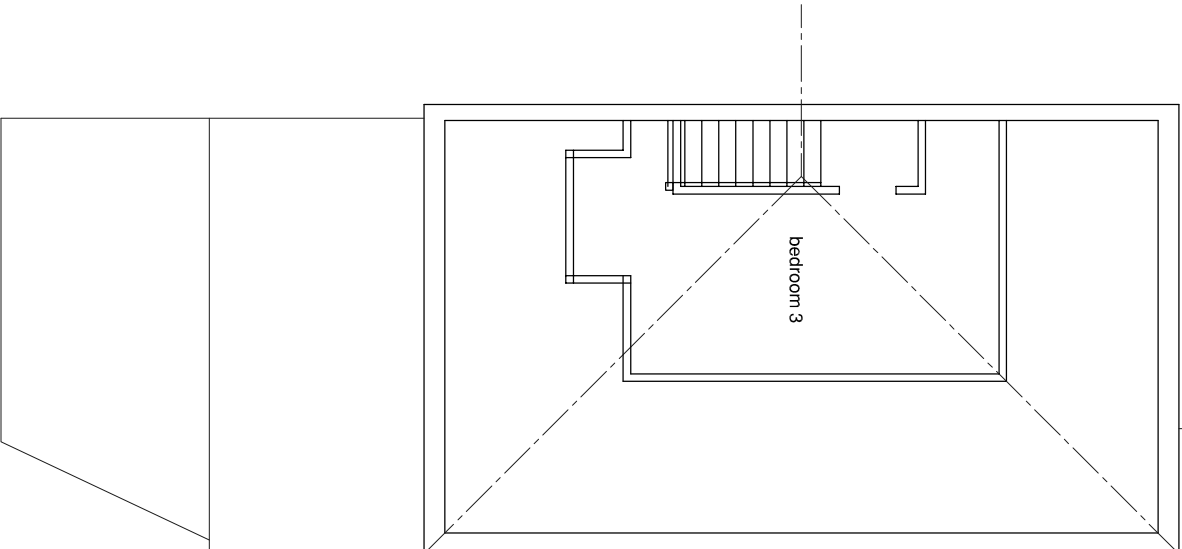

First Floor Plan

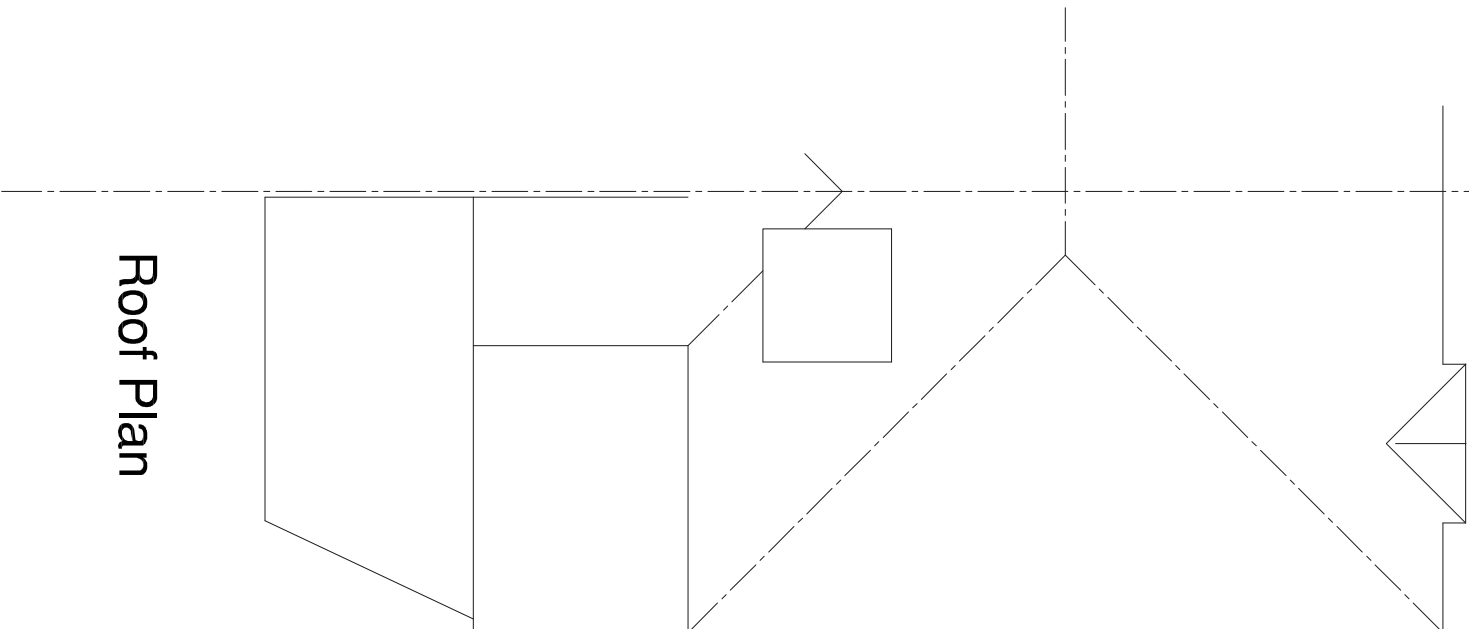

Roof Plan

A	Existing rear gable added		mw 05.12.17	CHK / Date
-	Original Issue			
Rev			Dwnr / Date	CHK / Date
This drawing is copyright, and must not be disclosed to third parties without permission. Scaled dimensions are not to be used for construction				

4 Queensgate
Queens Road
Fareham
Hampshire
PO16 0NW

Tel: 01329 288911
Fax: 01329 221913

m2
architecture
architectural technologist

Proposed Alterations to
79 Geoffrey Avenue
Widley, Waterlooville

CLIENT

Mrs J Goodwin

DRAWING TITLE

Plans, Elevations
Existing

PROJECT NO. 17028
DRAWING NO. 102
REV. A
SCALE 1:100