



General Arrangement

Specification


Notes :-

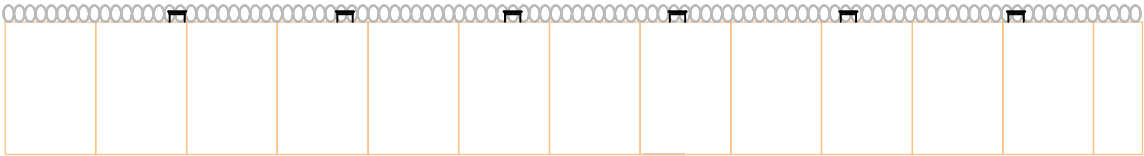


WEST ELEVATION AS BUILT

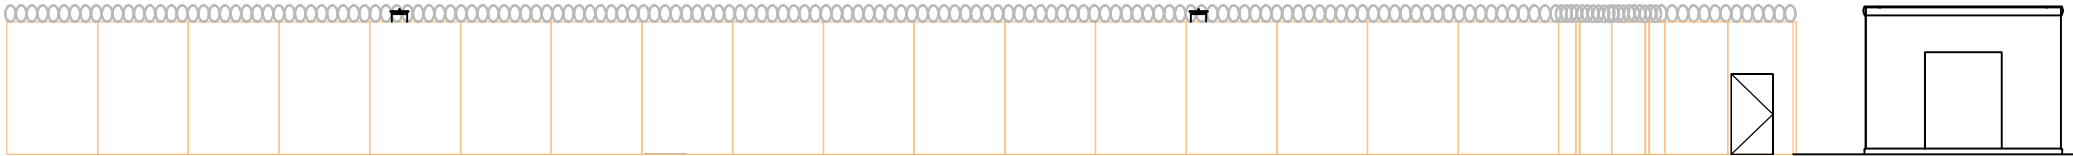


SOUTH ELEVATION AS BUILT

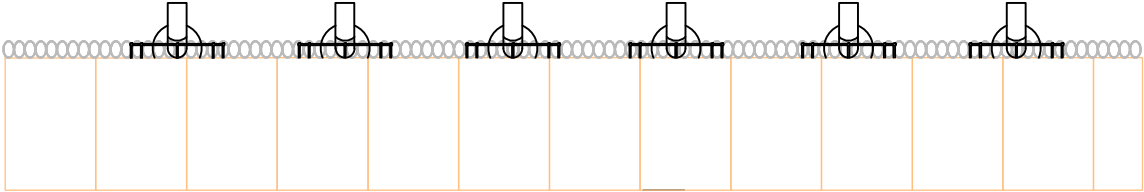

WEST ELEVATION WITH PROPOSED SCR INSTALLATION

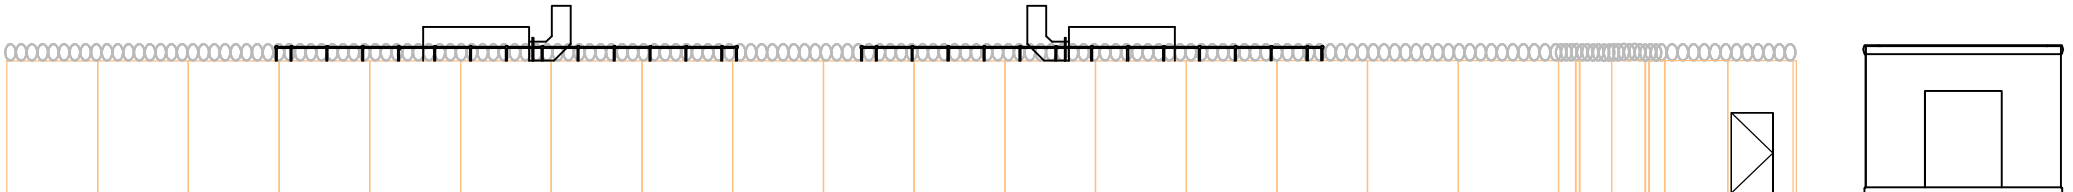

SOUTH ELEVATION WITH PROPOSED SCR INSTALLATION

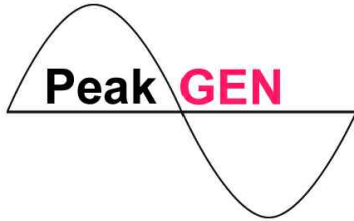

Peak Gen Power Ltd
Gables Lodge, 62 Kenilworth Road
Leamington Spa
CV32 6JX

Project
HAVANT

Drawing Title
Site Elevations

Client

Drawn By	Date	Scale
DL	21/05/18	200:1
Checked By	Date	Ref
DL	21/05/18	
Drawing Number	Rev	
HV-SP-04	A	