


Key:


Proposed walls Existing walls New steels - - - - -

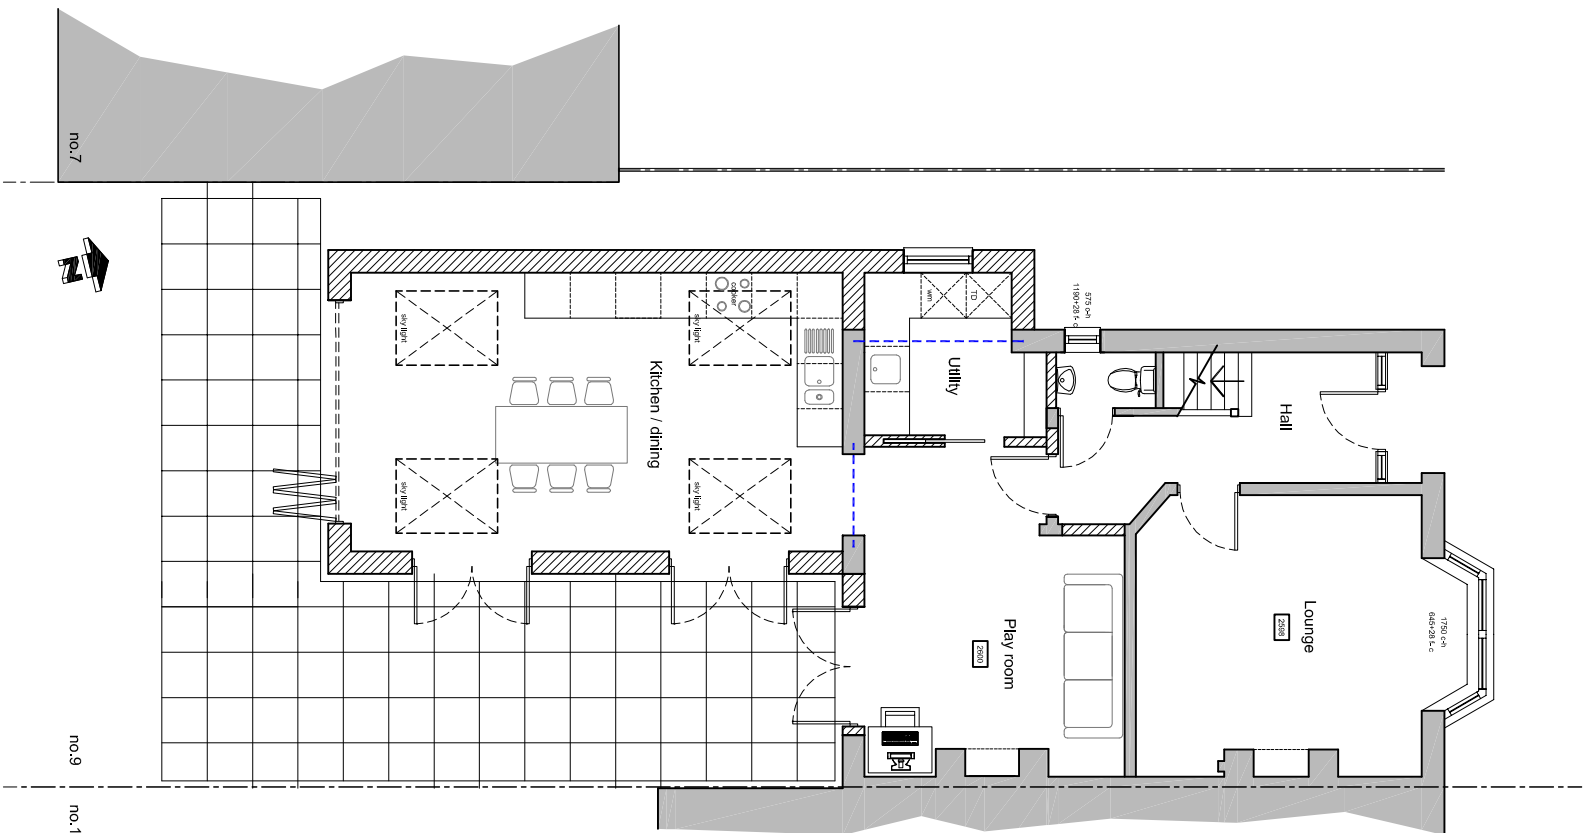


Proposed ground floor plan
First floor unchanged in new proposal




Proposed plans & elevations scale 1:100

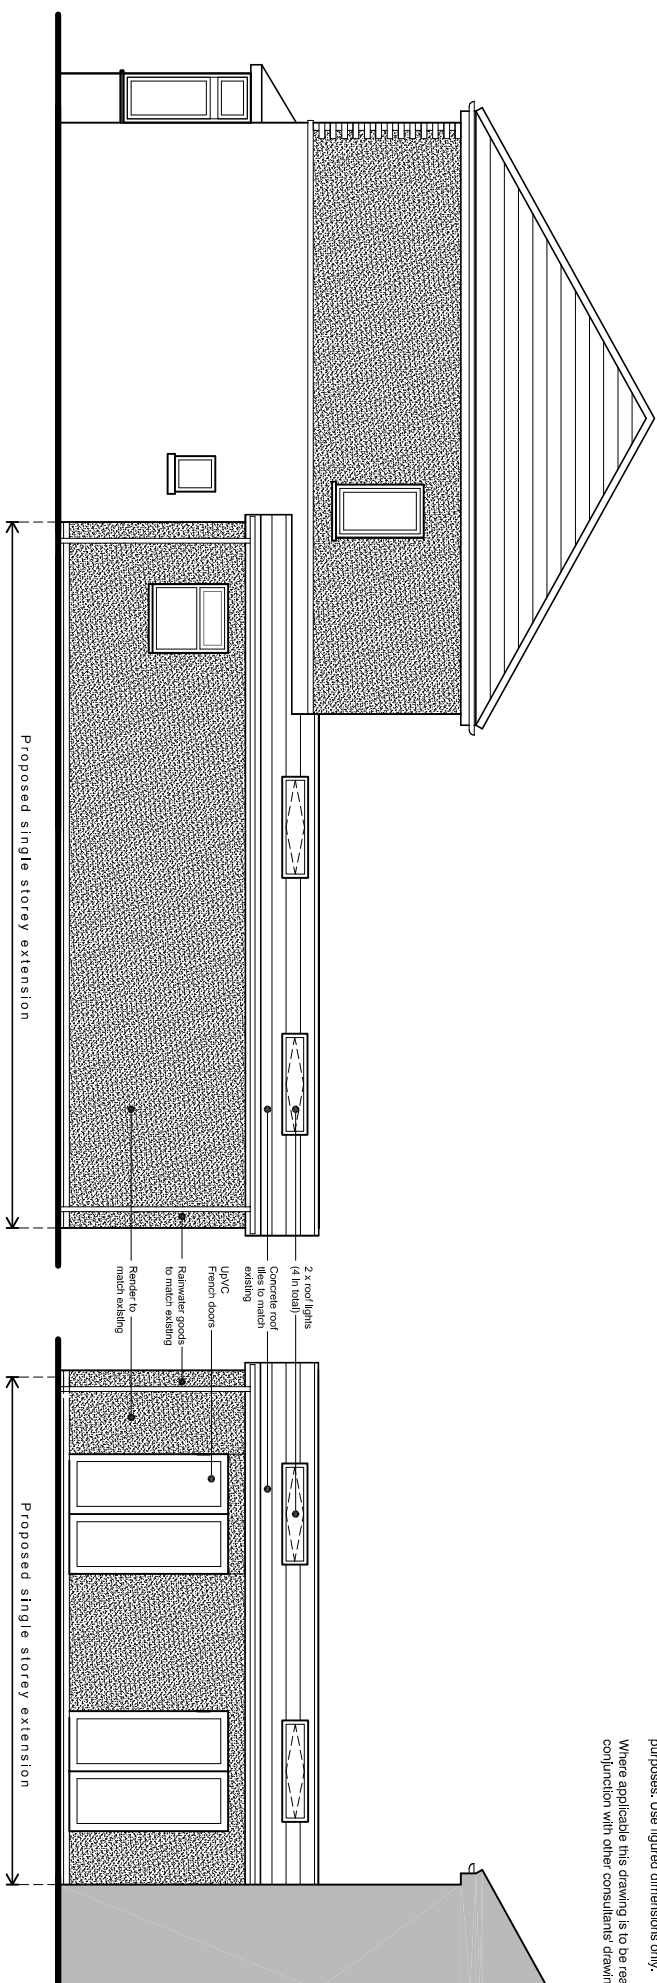

West (side) elevation

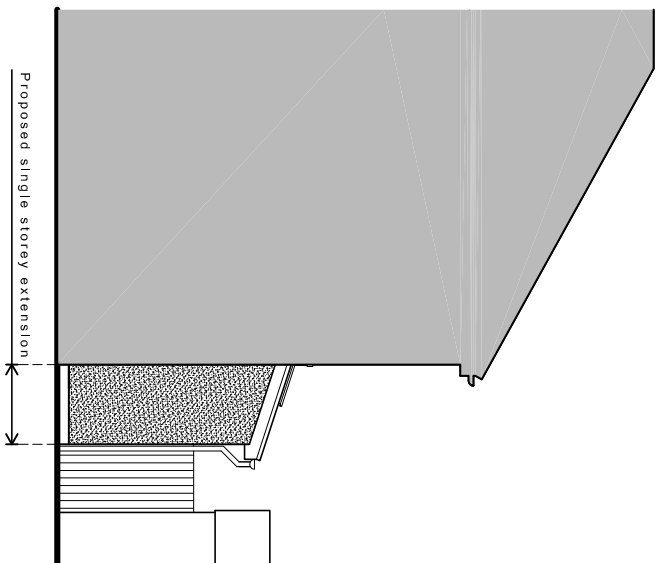


North (front) elevation

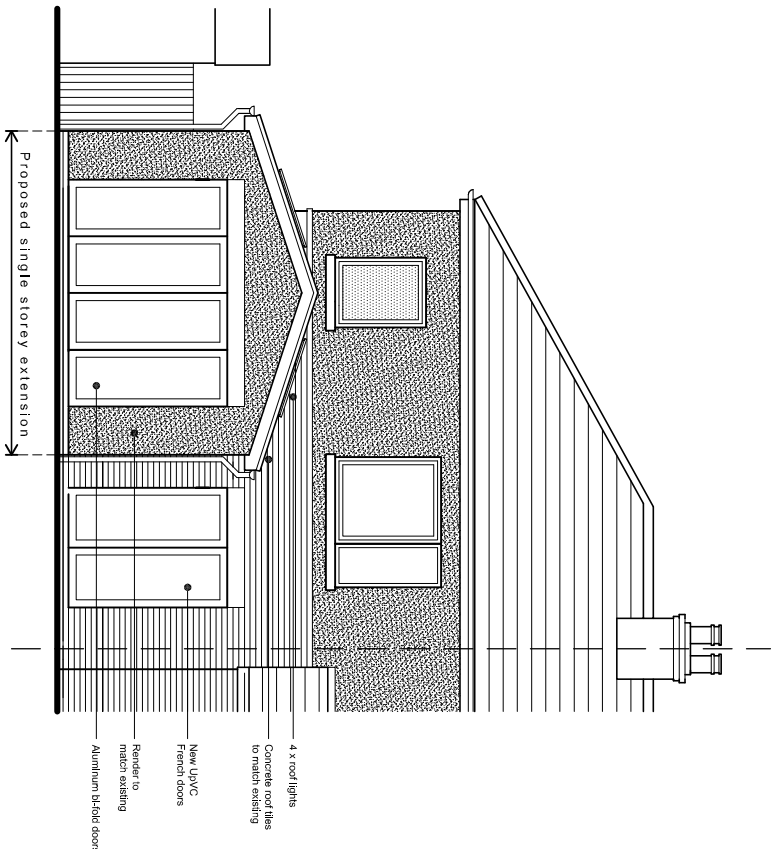

South (rear) elevation

NOTES:
Dimensions to be checked on site before commencing work. Any discrepancies shall be reported to the architect immediately.
Do not scale from these drawings except for planning purposes. Use figured dimensions only.
Where applicable this drawing is to be read in conjunction with other consultants' drawings.

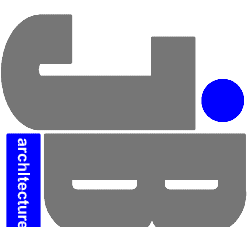

JIMMY BESSANT ARCHITECTURE
TEL: 01243 373620 M: 07769904282
E: jimmy@jb-architecture.co.uk
Web: www.jb-architecture.co.uk

For
MR & MRS SEERY
Project
**PROPOSED REAR EXTENSION
AT 9 FIFTH AVENUE
DENVILLES
PO9 2PL**
Title
PROPOSED PLANS & ELEVATIONS

Date	Drawn	Scale	Checked
FEB 2018	JB	1:100 @ A3	-
Job Number	Drawing Number	Revision	
PL152418	49		